MIAMI-DADE COUNTY
BUILDING CODE COMPLIANCE OFFICE (BCCO)
PRODUCT CONTROL DIVISION

MIAMI-DADE COUNTY, FLORIDA
METRO-DADE FLAGLER BUILDING
140 WEST FLAGLER STREET, SUITE 1603
MIAMI, FLORIDA 33130-1563
(305) 375-2901 FAX (305) 372-6339
www.miamidade.gov/buildingcode

NOTICE OF ACCEPTANCE (NOA)

Kennedy Skylights, LLC
5294 Tower Way
Sanford, FL 32773

SCOPE:

This NOA is being issued under the applicable rules and regulations governing the use of construction materials. The documentation submitted has been reviewed by Miami-Dade County Product Control Division and accepted by the Board of Rules and Appeals (BORA) to be used in Miami Dade County and other areas where allowed by the Authority Having Jurisdiction (AHJ).

This NOA shall not be valid after the expiration date stated below. The Miami-Dade County Product Control Division (In Miami Dade County) and/or the AHJ (in areas other than Miami Dade County) reserve the right to have this product or material tested for quality assurance purposes. If this product or material fails to perform in the accepted manner, the manufacturer will incur the expense of such testing and the AHJ may immediately revoke, modify, or suspend the use of such product or material within their jurisdiction. BORA reserves the right to revoke this acceptance, if it is determined by Miami-Dade County Product Control Division that this product or material fails to meet the requirements of the applicable building code.

This product is approved as described herein, and has been designed to comply with the Florida Building Code, including the High Velocity Hurricane Zone.

DESCRIPTION: Series ICMG Aluminum Skylight

APPROVAL DOCUMENT: Drawing titled "ICMG Subframe Plan, Deck Plan, Skylight Plan and Skylight Section", sheets 4 through 4 of 4, dated 07/01/10, prepared by Kennedy Skylights, LLC, signed and sealed by James D. Wells, Jr., P.E., bearing the Miami-Dade County Product Control approval stamp with the Notice of Acceptance number and approval date by the Miami-Dade County Product Control Division.

MISSILE IMPACT RATING: Large and Small Missile Impact Resistant

LABELING: Each unit shall bear a permanent label with the manufacturer's name or logo, city, state and following statement: "Miami-Dade County Product Control Approved", unless otherwise noted herein.

RENEWAL of this NOA shall be considered after a renewal application has been filed and there has been no change in the applicable building code negatively affecting the performance of this product.

TERMINATION of this NOA will occur after the expiration date or if there has been a revision or change in the materials, use, and/or manufacture of the product or process. Misuse of this NOA as an endorsement of any product, for sales, advertising or any other purposes shall automatically terminate this NOA. Failure to comply with any section of this NOA shall be cause for termination and removal of NOA.

ADVERTISEMENT: The NOA number preceded by the words Miami-Dade County, Florida, and followed by the expiration date may be displayed in advertising literature. If any portion of the NOA is displayed, then it shall be done in its entirety.

INSPECTION: A copy of this entire NOA shall be provided to the user by the manufacturer or its distributors and shall be available for inspection at the job site at the request of the Building Official.

This NOA consists of this page 1 and evidence pages E-1, as well as approval document mentioned above.

The submitted documentation was reviewed by **Carlos M. Utrera, P.E.**

MIAMI-DADE COUNTY APPROVED

08/26/10

NOTICE OF ACCEPTANCE: EVIDENCE SUBMITTED

A. DRAWINGS

1. Drawing titled "ICMG Subframe Plan, Deck Plan, Skylight Plan and Skylight Section", sheets 4 through 4 of 4, dated 07/01/10, prepared by Kennedy Skylights, LLC, signed and sealed by James D. Wells, Jr., P.E.

B. TESTS

1. Test reports on 1) Air Infiltration Test, per FBC, TAS 202-94
   2) Uniform Static Air Pressure Test, Loading per FBC TAS 202-94
   3) Water Resistance Test, per FBC, TAS 202-94
   4) Large Missile Impact Test per FBC, TAS 201-94
   5) Cyclic Wind Pressure Loading per FBC, TAS 203-94

   along with marked-up drawings and installation diagram of Series ICMG Aluminum Skylights, prepared by National Certified Testing Laboratories, Test Report No. **210-3041-1,2**, dated 10/05/04, signed and sealed by Gerald J. Ferrara, P.E.

C. CALCULATIONS

1. Anchor calculations prepared by J & L Wells Consulting LLC, on 08/04/10, signed and sealed by James D. Wells, Jr., P.E.

D. QUALITY ASSURANCE

1. Miami Dade Building Code Compliance Office (BCCO)

E. MATERIAL CERTIFICATIONS

1. Notice of Acceptance No. **07-0831.06** issued to Cardinal LG. for their "Laminated Glass Cardinal Sea-Storm Type B", approved on 10/11/07 and expiring on 12/30/12.

F. STATEMENTS

1. Statement letter of 2007 F.B.C. compliance issued by J & L Wells Consulting LLC, dated 08/04/10, signed and sealed by James D. Wells, Jr., P.E.
2. Statement letter of no financial interest, issued by J & L Wells Consulting LLC, dated 03/10/10, signed and sealed by James D. Wells, Jr., P.E.

08/26/10

Carlos M. Utrera, P.E.
Product Control Examiner
NOA No. 09-0630.09
Expiration Date: September 22, 2015
Approval Date: September 22, 2010

DESIGN PRESSURE RATING ± 60 PSF
LARGE MISSILE IMPACT RESISTANT

NOTE:

(1) ALL ROOFING DETAILS SHALL COMPLY WITH FLORIDA BUILDING CODE 2007.

(2) 4" MINIMUM DISTANCE FROM ANGLE LIP TO ROOF SURFACES IS FOR SHINGLE OR B.U.R. WITHOUT INSULATION. FOR INSULATION AND TILE ROOF ADD TILE HEIGHT AND INSULATION THICKNESS TO 4".

(3) ANCHORS TO BE MADE FROM NON-CORROSIVE MATERIAL COMPATIBLE WITH ALUMINUM.

(4) NO ONE-THIRD INCREASE IN THE DESIGN PRESSURE WAS USED.

(5) TESTED TO PA 201, PA 202, AND PA 203

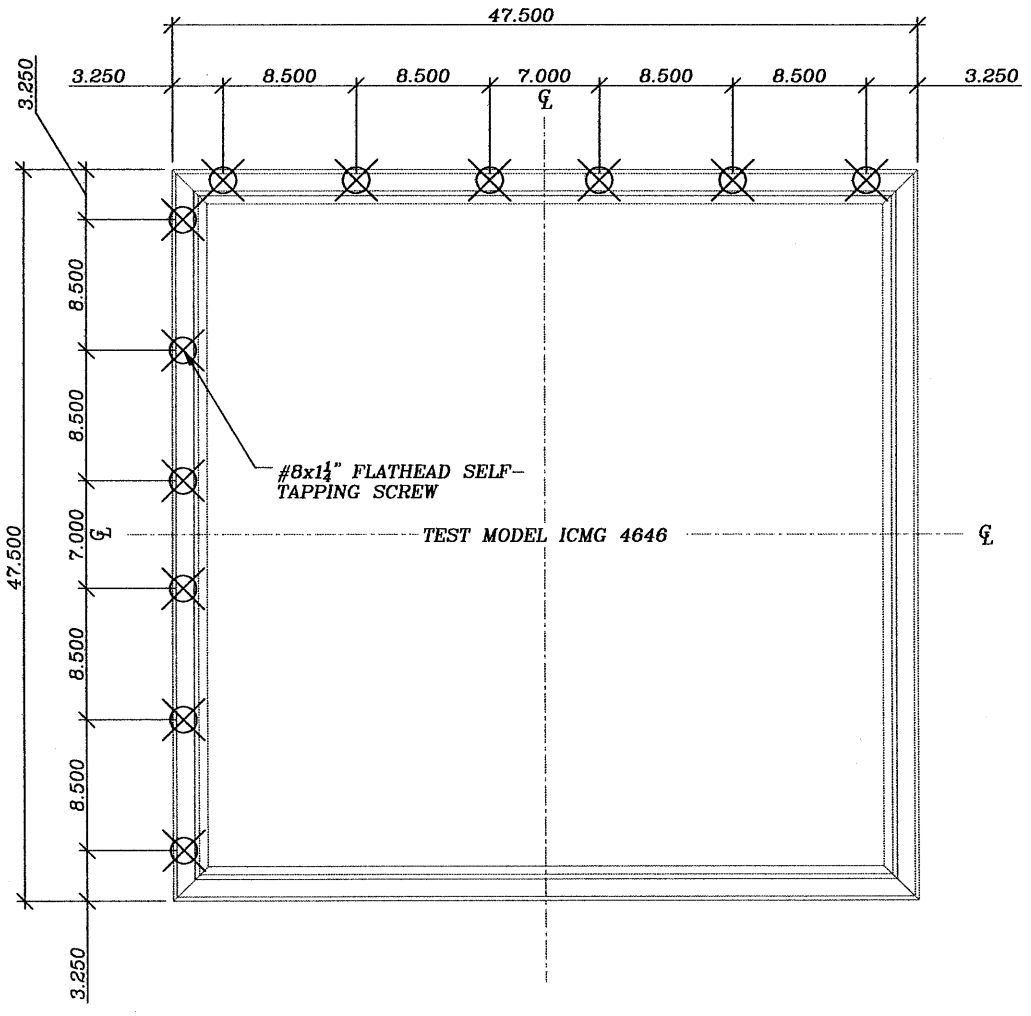

Approved as complying with the Florida Building Code
Date 09/22/2010
NOA# 09-0630.09
Miami Dade Product Control Division
By

FASTENER SCHEDULE- SKYLIGHT FRAME TO WOOD SUB-FRAME

#8x1¼" FLAT HEAD SELF TAPPING SCREWS

MODEL	QTY. PER LONG SIDE	QTY. PER SHORT SIDE
4646	6	6
3046	6	4
3030	4	4
2269	9	3
2246	6	3
2230	4	3
2222	3	3
1446	6	2
1430	4	2
1422	3	2
1414	2	2

DRAWINGS PREPARED FOR: KENNEDY SKYLIGHTS, LLC

DRAWN BY: RV | CHECKED BY: RV | DRAWING FILE:

PROJECT NAME: ICMG SUBFRAME PLAN

Engineer of Record: James D. Wells, Jr., P.E.
Professional Engineer No. 53616
J & L Wells Consulting LLC
1453 Arbitus Circle
Oviedo, FL 32765
(407) 496-5489
Certificate of Authorization No. 27162

PROJECT #:
DATE: 7.1.2010
SCALE: AS NOTED

REV.	DATE	DESCRIPTION

8/16/10

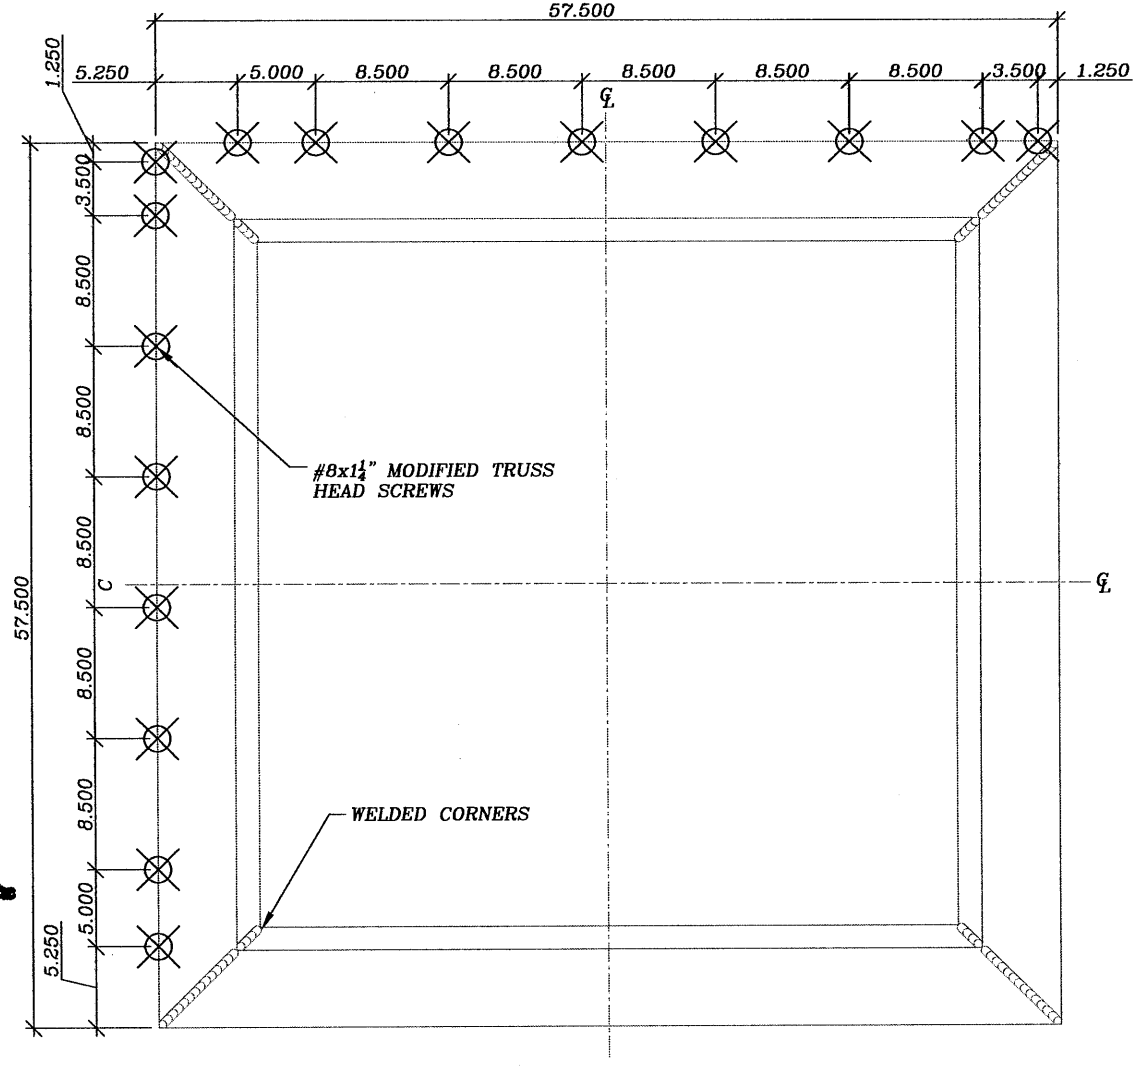

UNIT DIMENSIONS

MODEL	LONG SIDE	SHORT SIDE
4646	57.5	57.5
3046	57.5	41.5
3030	41.5	41.5
2269	80.5	33.5
2246	57.5	33.5
2230	41.5	33.5
2222	33.5	33.5
1446	57.5	25.5
1430	41.5	25.5
1422	33.5	25.5
1414	25.5	25.5

FASTENER SCHEDULE– CURB TO DECK

#6x1⅝" DRYWALL SCREWS

MODEL	QTY. PER LONG SIDE	QTY. PER SHORT SIDE
4646	8	8
3046	8	6
3030	6	6
2269	11	5
2246	8	5
2230	6	5
2222	5	5
1446	8	4
1430	6	4
1422	5	4
1414	4	4

Approved as complying with the Florida Building Code
Date 09/22/2010
NOA# 09-0830.09
Miami Dade Product Control Division
By

DRAWINGS PREPARED FOR:
KENNEDY SKYLIGHTS, LLC

DRAWN BY: RV | CHECKED BY: RV | DRAWING FILE:

PROJECT NAME:
ICMG
DECK PLAN

Engineer of Record: James D. Wells, Jr., P.E.
Professional Engineer No. 53616
J & L Wells Consulting LLC
1453 Arbitus Circle
Oviedo, FL 32765
(407) 496-5489
Certificate of Authorization No. 27162

PROJECT #:
DATE: 7.1.2010
SCALE: AS NOTED

REV.	DATE	DESCRIPTION

SHEET: 2 of 4

8/16/10

DESIGN PRESSURE RATING ± 60 PSF
LARGE MISSILE IMPACT RESISTANT

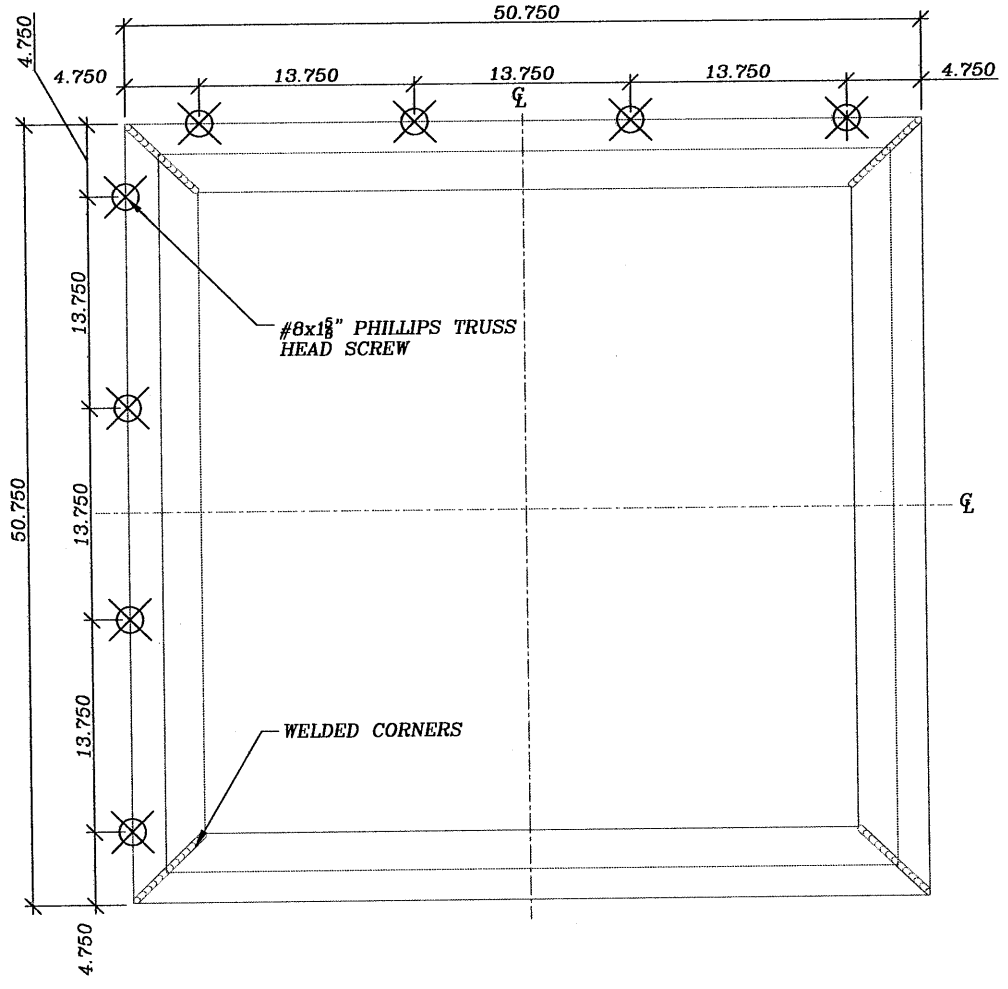

FASTENER SCHEDULE– SKYLIGHT TO CURB		
#8x1⅝" PHILLIPS TRUSS HEAD SCREWS		
MODEL	QTY. PER LONG SIDE	QTY. PER SHORT SIDE
4646	4	4
3046	4	3
3030	3	3
2269	5	3
2246	4	3
2230	3	3
2222	3	3
1446	4	2
1430	3	2
1422	3	2
1414	2	2

Approved as complying with the Florida Building Code
Date 04/22/2010
NOA# 07-0830.09
Miami Dade Product Control Division
By

DRAWINGS PREPARED FOR:
KENNEDY SKYLIGHTS, LLC

DRAWN BY: RV | CHECKED BY: RV | DRAWING FILE:

PROJECT NAME:
ICMG
SKYLIGHT PLAN

Engineer of Record: James D. Wells, Jr., P.E.
Professional Engineer No. 53816
J & L Wells Consulting LLC
1453 Arbitus Circle
Oviedo, FL 32765
(407) 496-5489
Certificate of Authorization No. 27162

PROJECT #:
DATE: 7.1.2010
SCALE: AS NOTED

REV.	DATE	DESCRIPTION

SHEET: 3 of 4

8/16/10

NOTE:
CURB SUPPLIED/ INSTALLED BY OTHERS.
(APPROVED BY MIAMI–DADE COUNTY)

Approved as complying with the Florida Building Code
Date 09/22/2010
NOA# 09-0830.09
Miami Dade Product Control Division
By

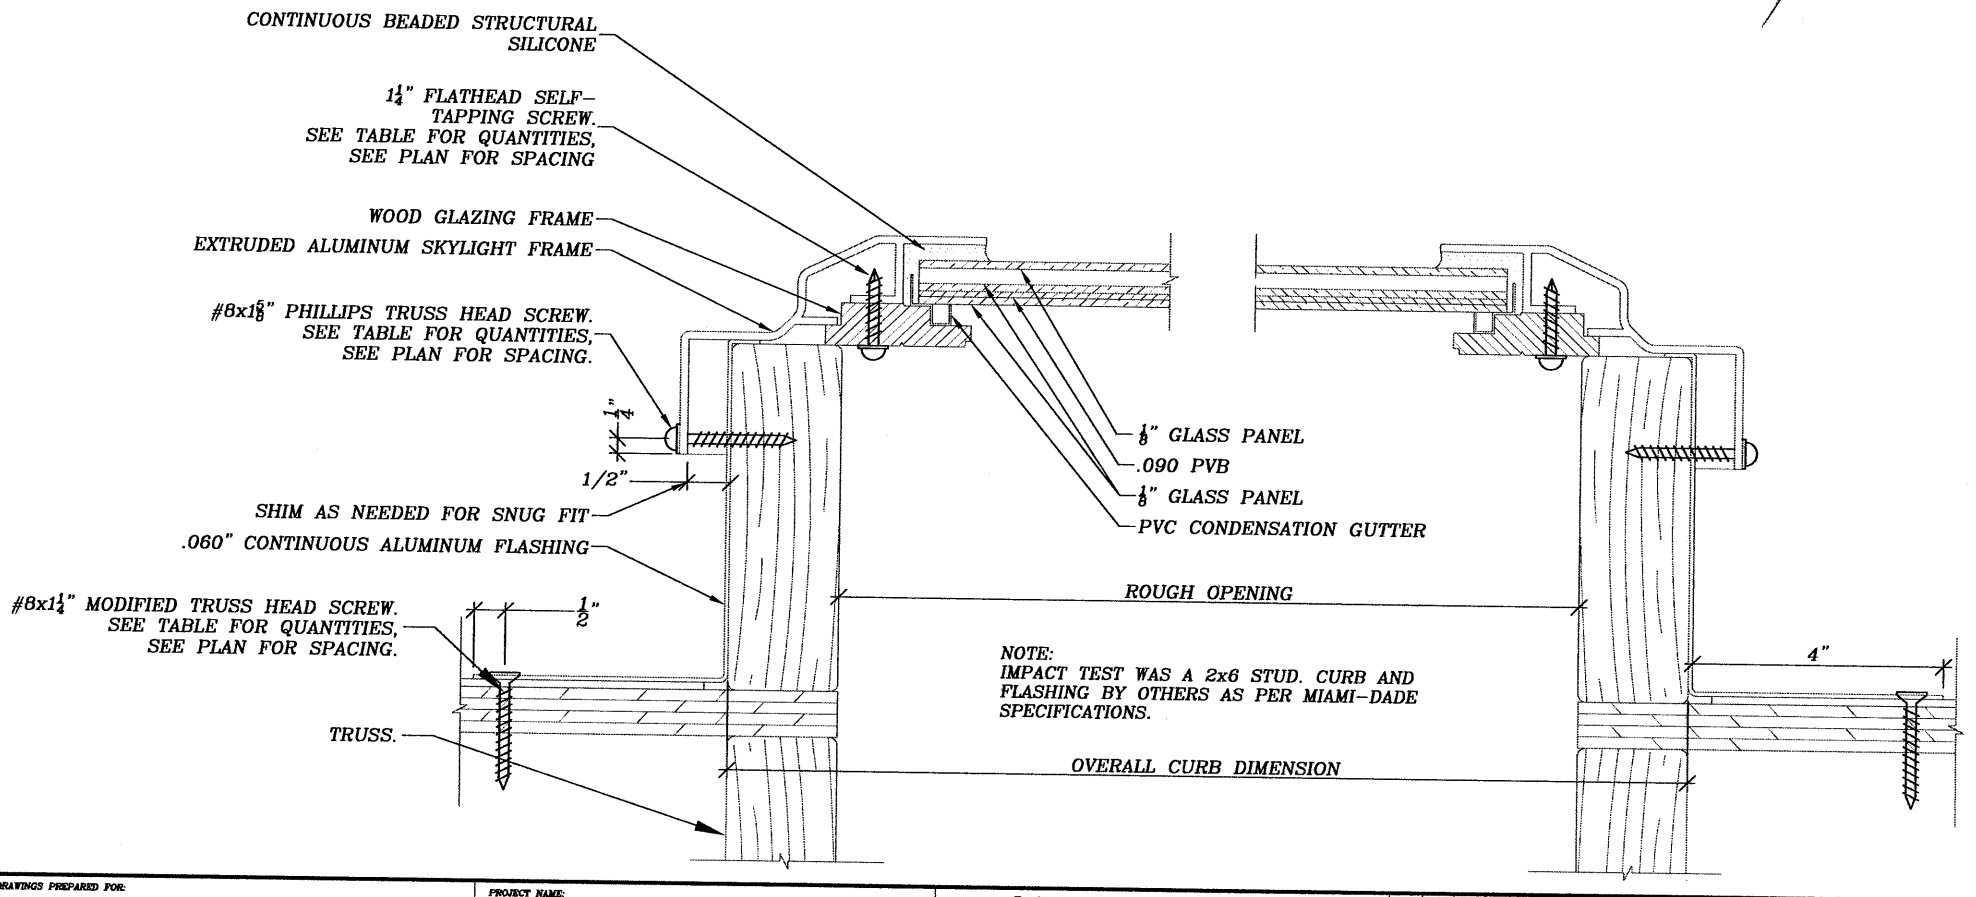

NOTE:
IMPACT TEST WAS A 2x6 STUD. CURB AND FLASHING BY OTHERS AS PER MIAMI–DADE SPECIFICATIONS.

DRAWINGS PREPARED FOR:	PROJECT NAME:			
KENNEDY SKYLIGHTS, LLC	ICMG SKYLIGHT SECTION	Engineer of Record: James D. Wells, Jr., P.E. Professional Engineer No. 53616 J & L Wells Consulting LLC 1453 Arbitus Circle Oviedo, FL 32765 (407) 496–5489 Certificate of Authorization No. 27162	PROJECT #:	DATE: 7.1.2010
DRAWN BY: RV / CHECKED BY: RV / DRAWING FILE:			SCALE: AS NOTED	

REV.	DATE	DESCRIPTION

SHEET: 4 of 4

8/16/10