MIAMI-DADE COUNTY
BUILDING AND NEIGHBORHOOD COMPLIANCE DEPARTMENT (BNC)
BOARD AND CODE ADMINISTRATION DIVISION

MIAMI-DADE COUNTY, FLORIDA
PRODUCT CONTROL SECTION
11805 SW 26th Street, Room 208
Miami, Florida 33175-2474
T (786) 315-2590 F (786) 315-2599
www.miamidade.gov/building

NOTICE OF ACCEPTANCE (NOA)

Jeld-Wen, Inc (OR)
3737 Lakeport Boulevard
Klamath Falls, OR 97601

SCOPE:

This NOA is being issued under the applicable rules and regulations governing the use of construction materials. The documentation submitted has been reviewed and accepted by Miami-Dade County BNC-Product Control Section to be used in Miami-Dade County and other areas where allowed by the Authority Having Jurisdiction (AHJ).

This NOA shall not be valid after the expiration date stated below. The Miami-Dade County Product Control Section (In Miami-Dade County) and/or the AHJ (in areas other than Miami-Dade County) reserve the right to have this product or material tested for quality assurance purposes. If this product or material fails to perform in the accepted manner, the manufacturer will incur the expense of such testing and the AHJ may immediately revoke, modify, or suspend the use of such product or material within their jurisdiction. BNC reserves the right to revoke this acceptance, if it is determined by Miami-Dade County Product Control Section that this product or material fails to meet the requirements of the applicable building code.

This product is approved as described herein, and has been designed to comply with the Florida Building Code, including the High Velocity Hurricane Zone.

DESCRIPTION:

Series "Premium Atlantic Vinyl 8700" White PVC Outswing Casement Window – L.M.I.

APPROVAL DOCUMENT: Drawing No. **10-JWN-0018a**, titled **"Premium Atlantic Vinyl 8700 Casement Window (Outswing) Large Missile Impact Resistant"**, sheets 1 through 6 of 6, dated 06/29/10 with revision "**03**" dated 06/09/11, prepared by Engineering Express, signed and sealed by Frank L. Bennardo, P. E., bearing the Miami-Dade County Product Control Approval stamp with the Notice of Acceptance number and Approval date by the Miami-Dade County Product Control Section.

MISSILE IMPACT RATING: Large Missile Impact Resistant.

LABELING: Each unit shall bear a permanent label with the manufacturer's name or logo, city, state, model/ series and following statement: "Miami-Dade County Product Control Approved" unless otherwise noted herein.

RENEWAL of this NOA shall be considered after a renewal application has been filed and there has been no change in the applicable building code negatively affecting the performance of this product.

TERMINATION of this NOA will occur after the expiration date or if there has been a revision or change in the materials, use, and/or manufacture of the product or process. Misuse of this NOA as an endorsement of any product, for sales, advertising or any other purposes shall automatically terminate this NOA. Failure to comply with any section of this NOA shall be cause for termination and removal of NOA.

ADVERTISEMENT: The NOA number preceded by the words Miami-Dade County, Florida, and followed by the expiration date may be displayed in advertising literature. If any portion of the NOA is displayed, then it shall be done in its entirety.

INSPECTION: A copy of this entire NOA shall be provided to the user by the manufacturer or its distributors and shall be available for inspection at the job site at the request of the Building Official.

This NOA consists of this page 1, evidence pages E-1 and E-2, as well as approval document mentioned above.

The submitted documentation was reviewed by **Jaime D. Gascon, P. E.**

MIAMI-DADE COUNTY APPROVED

J. Gascon
6/16/11

NOTICE OF ACCEPTANCE: EVIDENCE SUBMITTED

A. DRAWINGS

1. Manufacturer's die drawings and sections.
2. Drawing No. **10–JWN–0018a**, titled "**Premium Atlantic Vinyl 8700 Casement Window (Outswing) Large Missile Impact Resistant**", sheets 1 through 6 of 6, dated 06/29/10 with revision "**03**" dated 06/09/11, prepared by Engineering Express, signed and sealed by Frank L. Bennardo, P. E.

B. TESTS

1. Test reports on: 1) Air Infiltration Test, per FBC, TAS 202–94
   2) Uniform Static Air Pressure Test, Loading per FBC TAS 202–94
   3) Water Resistance Test, per FBC, TAS 202–94
   4) Large Missile Impact Test per FBC, TAS 201–94
   5) Cyclic Wind Pressure Loading per FBC, TAS 203–94

   along with marked–up drawings and installation diagram of casement window, prepared by National Certified Testing Laboratories, Test Report No. **NCTL–210–3572–1**, dated 12/19/2009, signed and sealed by Gerard J. Ferrara, P. E.

C. CALCULATIONS

1. Anchor calculations and structural analysis, complying with FBC–2007, prepared by Engineering Express, dated 10/15/2010, signed, sealed and dated 06/09/2011 by Frank L. Bennardo, P. E.
   Complies with ASTM E1300–04

D. QUALITY ASSURANCE

1. Miami–Dade Building and Neighborhood Compliance Department (BNC).

E. MATERIAL CERTIFICATIONS

1. Notice of Acceptance No. **10–0413.04** issued to E.I. DuPont DeNemours & Co., Inc. for their "**DuPont Sentry Glass® Interlayer**" dated 05/26/2010, expiring on 01/14/12.
2. Notice of Acceptance No. **10–0909.05** revises **99–0113.05** issued to Mikron Industries, Inc. (a division of Quanex) for "**White PVC Extrusions for Windows and Doors qualifying for AAMA 303, Voluntary Specification for Poly (Vinyl Chloride) (PVC) Exterior Profiles by AAMA Fenestration Exterior Profile Certification Program**" dated 10/1/2010, expiring on 9/30/2011.

F. STATEMENTS

1. Statement letter of compliance with the FBC–2007, dated 10/04/2010, signed and sealed by Frank L. Bennardo, P. E.

Jaime D. Gascon, P. E.
Product Control Section Supervisor
NOA No. 10–1104.06
Expiration Date: June 23, 2016
Approval Date: June 23, 2011

NOTICE OF ACCEPTANCE: EVIDENCE SUBMITTED

F. STATEMENTS (CONTINUED)

2. Statement letter of no financial interest and conformance, dated 10/04/2010, signed and sealed by Frank L. Bennardo, P. E.
3. Laboratory compliance letter for Test Report No. **NCTL–210–3572–1**, issued by National Certified Testing Laboratories, Inc., dated 12/19/2009, signed and sealed by Gerard J. Ferrara, P. E.
4. Proposal No. **09–1988** issued by Product Control, dated 09/22/2009, signed by Renzo Narciso.

G. OTHERS

1. None.

Jaime D. Gascon, P. E.
Product Control Section Supervisor
NOA No. 10–1104.06
Expiration Date: June 23, 2016
Approval Date: June 23, 2011

PREMIUM ATLANTIC VINYL SERIES 8700 CASEMENT WINDOW

OUTSWING, LARGE MISSILE IMPACT RESISTANT

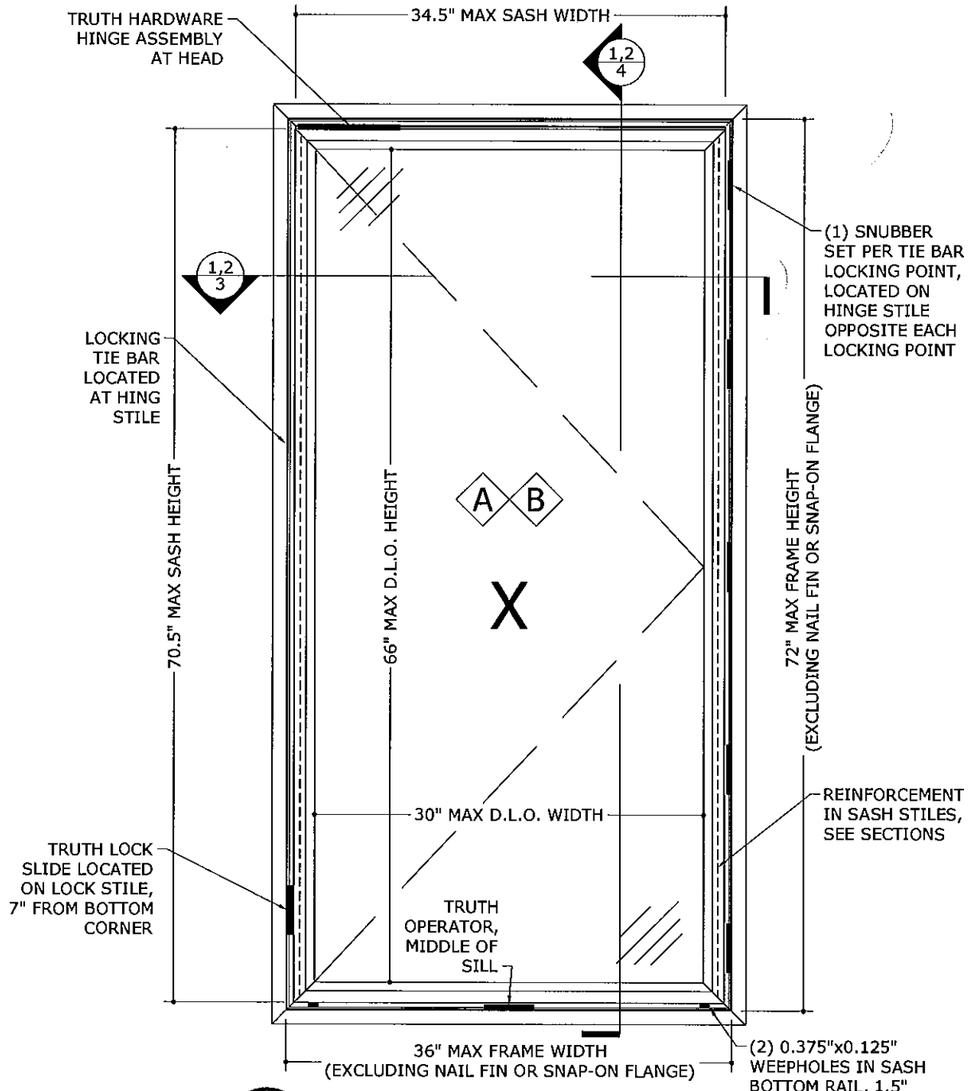

1 / 1 TYPICAL ELEVATION

N.T.S. EXTERIOR ELEV

GENERAL NOTES

1. THE SYSTEM DESCRIBED HEREIN HAS BEEN DESIGNED AND TESTED IN ACCORDANCE WITH THE 2007 FLORIDA BUILDING CODE, FOR USE WITHIN AND OUTSIDE THE HIGH VELOCITY HURRICANE ZONE, PER TAS 201, TAS 202, TAS 203 & ASTM E1300-04 STANDARDS.
2. NO 33-1/3% INCREASE IN ALLOWABLE STRESS HAS BEEN USED IN THE DESIGN OF THIS SYSTEM. WIND LOAD DURATION FACTOR Cd=1.6 HAS BEEN USED FOR WOOD ANCHOR DESIGN.
3. POSITIVE AND NEGATIVE DESIGN PRESSURES CALCULATED FOR USE WITH THIS SYSTEM SHALL BE DETERMINED BY OTHERS ON A JOB-SPECIFIC BASIS IN ACCORDANCE WITH THE GOVERNING CODE.
4. THE SYSTEM DETAILED HEREIN IS GENERIC AND DOES NOT PROVIDE INFORMATION FOR A SPECIFIC SITE. FOR SITE CONDITIONS DIFFERENT FROM THE CONDITIONS DETAILED HEREIN, A LICENSED ENGINEER OR REGISTERED ARCHITECT SHALL PREPARE SITE SPECIFIC DOCUMENTS AND SUBMIT FOR ONE-TIME NOTICE OF ACCEPTANCE FOR USE IN CONJUNCTION WITH THIS DOCUMENT.
5. FOR INSTALLATIONS UP TO 30' MAX ABOVE GRADE, THE SYSTEM DETAILED HEREIN IS LARGE MISSILE IMPACT RESISTANT AND DOES NOT REQUIRE ADDITIONAL IMPACT PROTECTION.
6. FOR INSTALLATIONS GREATER THAN 30' ABOVE GRADE, THE SYSTEM DETAILED HEREIN SHALL BE PROTECTED WITH AN IMPACT RESISTANT COVERING WHEN INSTALLED WITHIN WIND-BORNE DEBRIS REGIONS AS DEFINED IN ASCE 7-05.
7. PERMIT HOLDER SHALL VERIFY THE ADEQUACY OF THE EXISTING STRUCTURE TO WITHSTAND SUPERIMPOSED LOADS. OPTIONAL WOOD BUCKS (BY OTHERS) SHALL BE ANCHORED PROPERLY TO TRANSFER LOADS TO THE EXISTING STRUCTURE.
8. ALL BOLTS & WASHERS SHALL BE ZINC COATED STEEL, GALVANIZED STEEL, OR STAINLESS STEEL WITH A MINIMUM TENSILE YIELD STRENGTH OF 60 KSI.
9. PLASTIC COMPONENTS USED WITHIN THE HVHZ MUST MEET ALL APPLICABLE FIRE/SMOKE/UV PERFORMANCE REQUIREMENTS AS SET FORTH IN THE ABOVE-NOTED BUILDING CODE AND SHALL BE SUBMITTED TO THE AUTHORITY HAVING JURISDICTION FOR REVIEW AS REQUIRED.
10. ALL STEEL IN CONTACT WITH ALUMINUM SHALL BE PAINTED OR PLATED AS PRESCRIBED IN THE ABOVE-NOTED BUILDING CODE. ALL WOOD SHALL BE PROTECTED FROM EXPOSURE AND FROM CONTACT WITH DISSIMILAR MATERIALS IN ACCORDANCE WITH THE ABOVE REFERENCED BUILDING CODE.

GLAZING TYPE A

7/8" INSULATED & LAMINATED, LMI

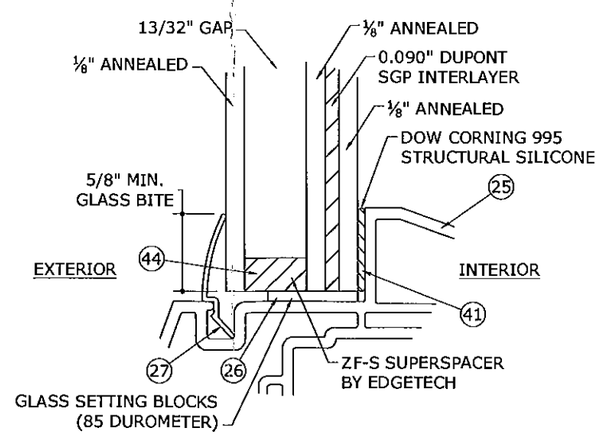

GLAZING TYPE B

7/8" INSULATED & LAMINATED, LMI

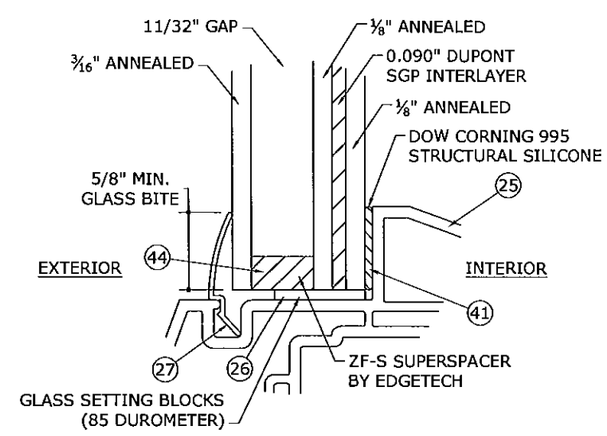

SEE GENERAL NOTES #5 AND #6

2 / 1 GLAZING DETAILS (MINIMUM)

N.T.S. VERT SECTION

ALLOWABLE DESIGN PRESSURES

GLAZING 'A': +55/-62.3 PSF

GLAZING 'B': +55/-65 PSF

Approved as complying with the Florida Building Code
Date 06/23/2011
NOA# 10-1104.06
Miami Dade Product Control
By

FRANK L. BENNARDO, P.E.
PE0046549
06/09/2011

ENGINEERING EXPRESS®
160 SW 12th AVENUE, #106
DEERFIELD BEACH, FL 33442
PH: (954) 354-0660 FAX: (954) 354-0443
WWW.ENGEXP.COM
CERT OF AUTH #8985
A FRANK L. BENNARDO, P.E., INC. INNOVATION

JELD-WEN
355 CENTER COURT
VENICE, FL 34285
PHONE: (941) 497 - 1984

PREMIUM ATLANTIC VINYL 8700 CASEMENT WINDOW (OUTSWING)
LARGE MISSILE IMPACT RESISTANT
MIAMI-DADE NOTICE OF ACCEPTANCE

REMARKS	DRWN	CHKD	DATE
INIT. ISSUE	KL	FLB	06/29/10
REV. PER BNC COMMENTS	KL	FLB	03/17/11
ADDL BNC COMMENTS	KL	FLB	06/09/11

10-JWN-0018a

SCALE: - 03

PAGE DESCRIPTION:

6

1

F:\01 Project Files\Jeld-Wen (JWN)\2010\10-JWN-0018 Premium Atlantic Vinyl 8700 Casement LMI (NOA)\10-JWN-0018a_03a Premium Atlantic Vinyl 8700 Casement LMI (NOA).dwg
keith!
06/09/2011 - 4:37pm

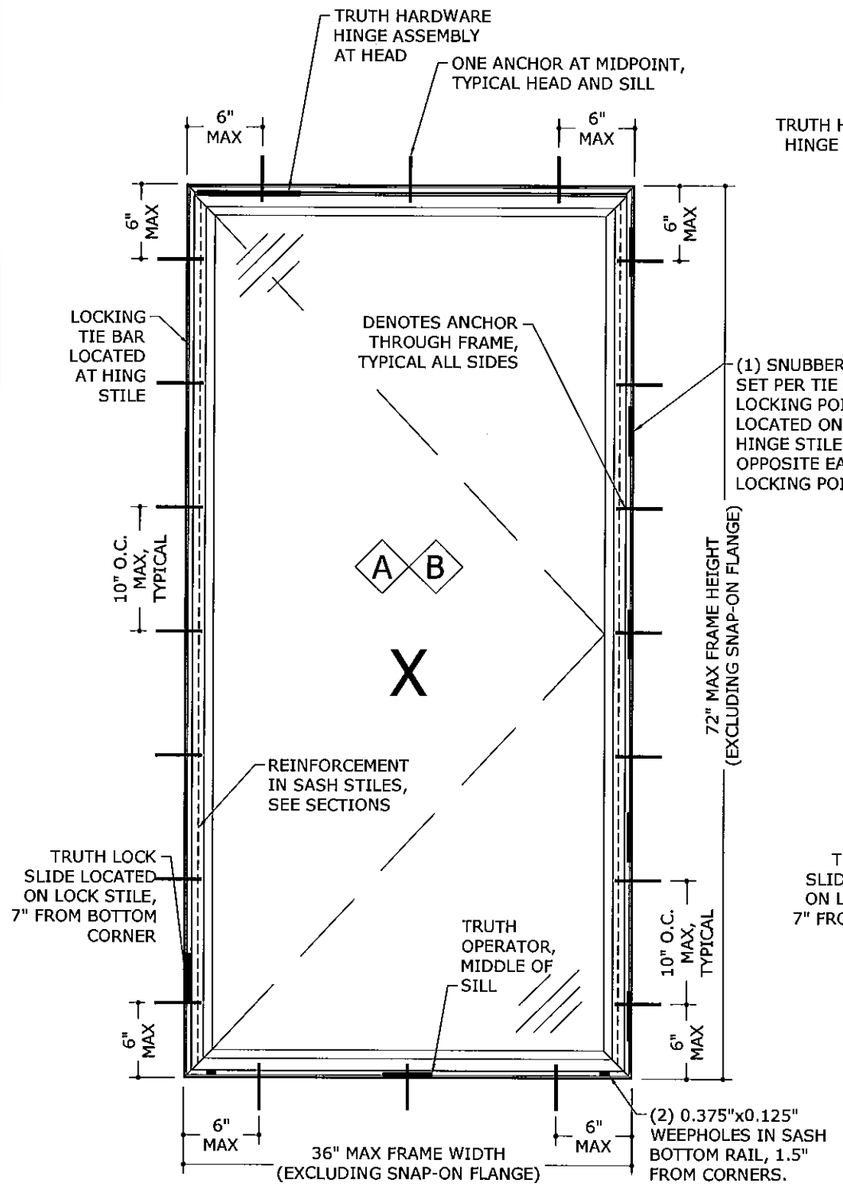

1/2 FRAME ANCHOR ELEVATION

N.T.S. EXTERIOR ELEV

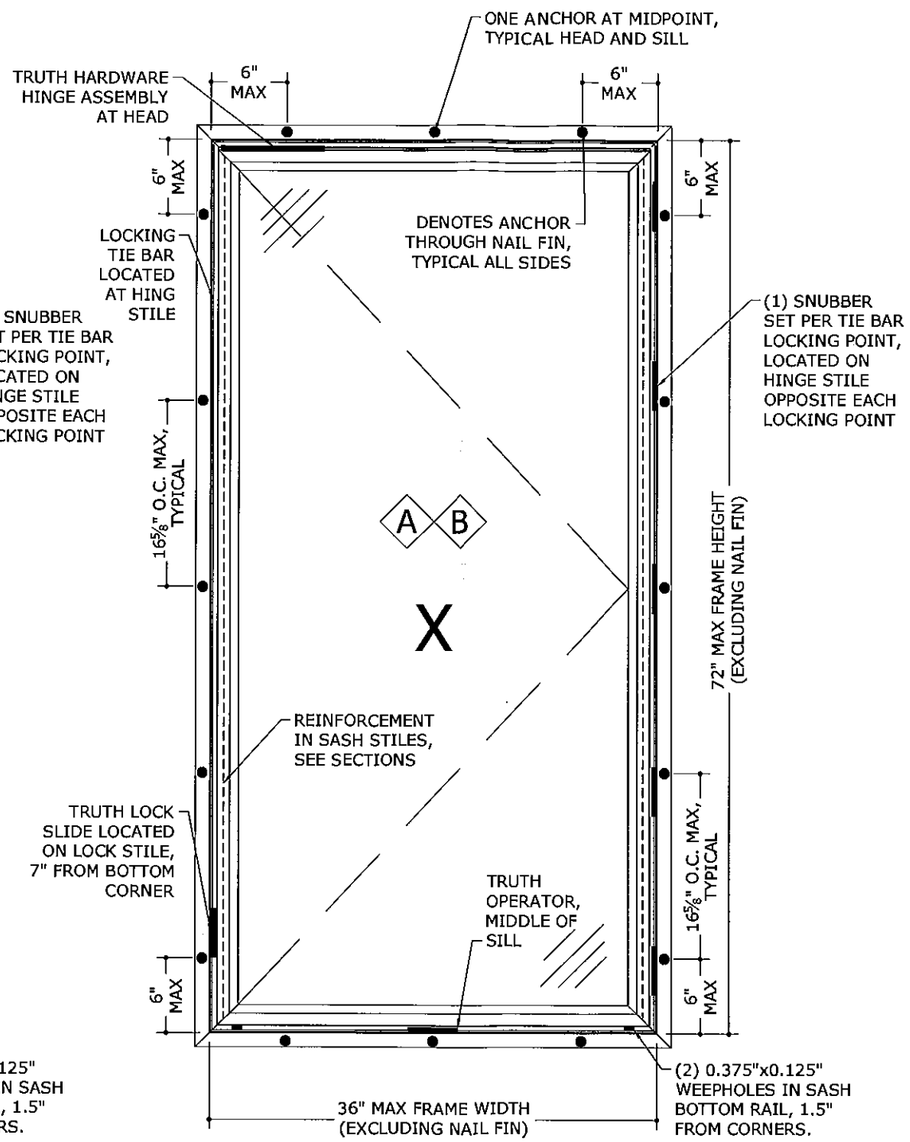

2/2 NAIL FIN ANCHOR ELEVATION

N.T.S. EXTERIOR ELEV

THRU-FRAME ANCHOR SCHEDULE:

TO HOLLOW BLOCK OR 3192 PSI MIN CONCRETE HOST STRUCTURE:

- 1/4" ITW CARBON STEEL TAPCONS THRU 1X OR 2X WOOD BUCKS OR DIRECTLY INTO MASONRY/ CONCRETE WITH 1-1/4" MIN EMBED AND 1" MIN EDGE DISTANCE.

TO WOOD BUCK OR HOST STRUCTURE (G=0.55 MIN WOOD):

- #14 WOOD SCREWS WITH 1-1/2" MIN. THREAD PENETRATION AND 3/4" MIN EDGE DISTANCE.
- 1/4" LAG SCREWS WITH 1-1/2" MIN. THREAD PENETRATION AND 3/4" MIN EDGE DISTANCE.

TO 16 GAUGE MINIMUM STEEL STUD:

- #14 SAE GRADE 5 SHEET METAL SCREW WITH FULL THREAD ENGAGEMENT THROUGH STUD AND 1/2" MIN EDGE DISTANCE.

NAIL-FIN ANCHOR SCHEDULE:

TO WOOD BUCK OR HOST STRUCTURE (G=0.55 MIN WOOD):

- #14 WOOD SCREWS WITH 1-1/2" MIN. THREAD PENETRATION AND 1/2" MIN EDGE DISTANCE.
- 1/4" LAG SCREWS WITH 1-1/2" MIN. THREAD PENETRATION AND 1/2" MIN EDGE DISTANCE.

TO 16 GAUGE MINIMUM STEEL STUD:

- #14 SAE GRADE 5 SHEET METAL SCREW WITH FULL THREAD ENGAGEMENT THROUGH STUD AND 1/2" MIN EDGE DISTANCE.

ANCHOR NOTES:

1. SEE ANCHOR ELEVATION FOR ANCHOR LOCATIONS AND/OR SPACING.
2. ANCHORS SHALL BE INSTALLED IN ACCORDANCE WITH MANUFACTURERS' RECOMMENDATIONS.
3. ENSURE MINIMUM 1" EDGE DISTANCE FOR ALL ANCHORS TO CONCRETE & TO HOLLOW BLOCK.
4. UNLESS OTHERWISE NOTED HEREIN, WHERE ANCHORS FASTEN TO NARROW FACE OF WOOD STUD FRAMING, ANCHOR SHALL BE LOCATED IN CENTER OF NOMINAL 2x (MIN) WOOD STUD (i.e. 3/4" EDGE DISTANCE IS ACCEPTABLE FOR ANCHORS TO WOOD FRAMING).
5. WOOD ANCHORS SHALL NOT BE INSTALLED INTO THE END GRAIN OF WOOD HOST STRUCTURE.
6. WOOD HOST STRUCTURE SHALL BE "SOUTHERN PINE" G=0.55 OR GREATER DENSITY.
7. ANCHOR REQUIREMENTS AS SHOWN HEREIN, INCLUDING MINIMUM EMBEDMENT AND EDGE DISTANCE, EXCLUDES STUCCO, FOAM, BRICK, AND OTHER WALL FINISHES. FOR SITE CONDITIONS DIFFERENT FROM THE CONDITIONS DETAILED HEREIN WITHIN THE HVHZ, A ONE-TIME SITE-SPECIFIC NOTICE OF ACCEPTANCE SHALL BE APPLIED FOR AND SECURED FROM THE MIAMI-DADE BUILDING CODE COMPLIANCE OFFICE PRODUCT CONTROL DIVISION. FOR SITE CONDITIONS DIFFERENT FROM THE CONDITIONS DETAILED HEREIN OUTSIDE THE HVHZ, THE BUILDING OFFICIAL MAY REQUIRE A ONE-TIME SITE-SPECIFIC NOTICE OF ACCEPTANCE BE OBTAINED, OR THAT SITE SPECIFIC DOCUMENTS BE PREPARED, SIGNED, DATED AND SEALED BY A LICENSED ENGINEER OR REGISTERED ARCHITECT, WHICH DETAIL AND JUSTIFY THE DEVIATION.
8. WHERE EXISTING STRUCTURE IS WOOD FRAMING, EXISTING CONDITIONS MAY VARY. FIELD VERIFY THAT FASTENERS ARE INTO ADEQUATE WOOD FRAMING MEMBERS, NOT INTO PLYWOOD.
9. OPTIONAL PRESSURE TREATED WOOD BUCKS (BY OTHERS) SHALL BE ANCHORED PROPERLY TO TRANSFER LOADS TO THE EXISTING STRUCTURE.

Approved as complying with the Florida Building Code
Date 06/23/2011
NOA# 10-1104.06
Miami Dade Product Control
By

FRANK L. BENNARDO, P.E.
PE0046549
06/09/2011

ENGINEERING EXPRESS®
160 SW 12th AVENUE, #106
DEERFIELD BEACH, FL 33442
Ph: (954) 354-0660 Fax: (954) 354-0443
WWW.ENGEXP.COM
CERT OF AUTH #8685
A. FRANK L. BENNARDO, P.E., INC. INNOVATION

JELD-WEN
355 CENTER COURT
VENICE, FL 34285
PHONE: (941) 497 - 1984

PREMIUM ATLANTIC VINYL 8700 CASEMENT WINDOW (OUTSWING)
LARGE MISSILE IMPACT RESISTANT
MIAMI-DADE NOTICE OF ACCEPTANCE

REMARKS	DRWN	CHKD	DATE
INIT ISSUE	KL	FLB	06/29/10
REV. PER BNC COMMENTS	KL	FLB	03/17/11
ADD'L BNC COMMENTS	KL	FLB	06/09/11

10-JWN-0018a

SCALE: - 03

PAGE DESCRIPTION:

6

2

F:\01 Project Files\Jeld-Wen (JWN)\2010\10-JWN-0018 Premium Atlantic Vinyl 8700 Casement LMI (NOA)\10-JWN-0018a_03a Premium Atlantic Vinyl 8700 Casement LMI (NOA).dwg
06/09/2011 - 4:37pm keithl

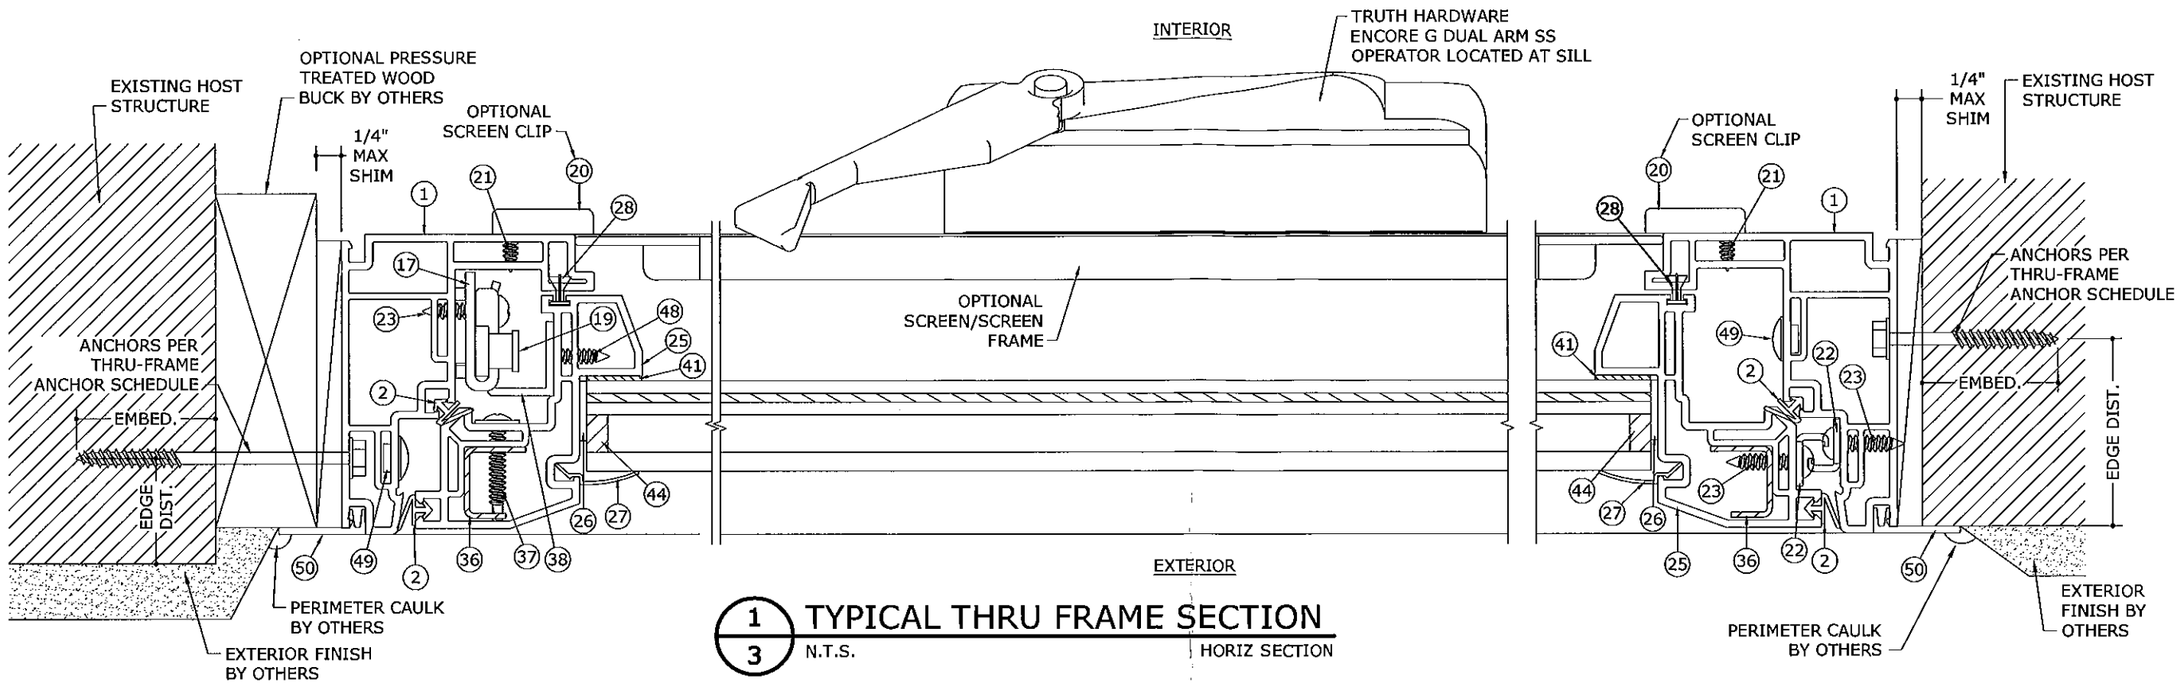

1/3 TYPICAL THRU FRAME SECTION

N.T.S. HORIZ SECTION

NOTE: SEE ANCHOR ELEVATIONS FOR ANCHOR LOCATIONS AND SPACINGS. SEE ANCHOR SCHEDULE FOR MINIMUM EDGE DISTANCES AND EMBEDMENTS.

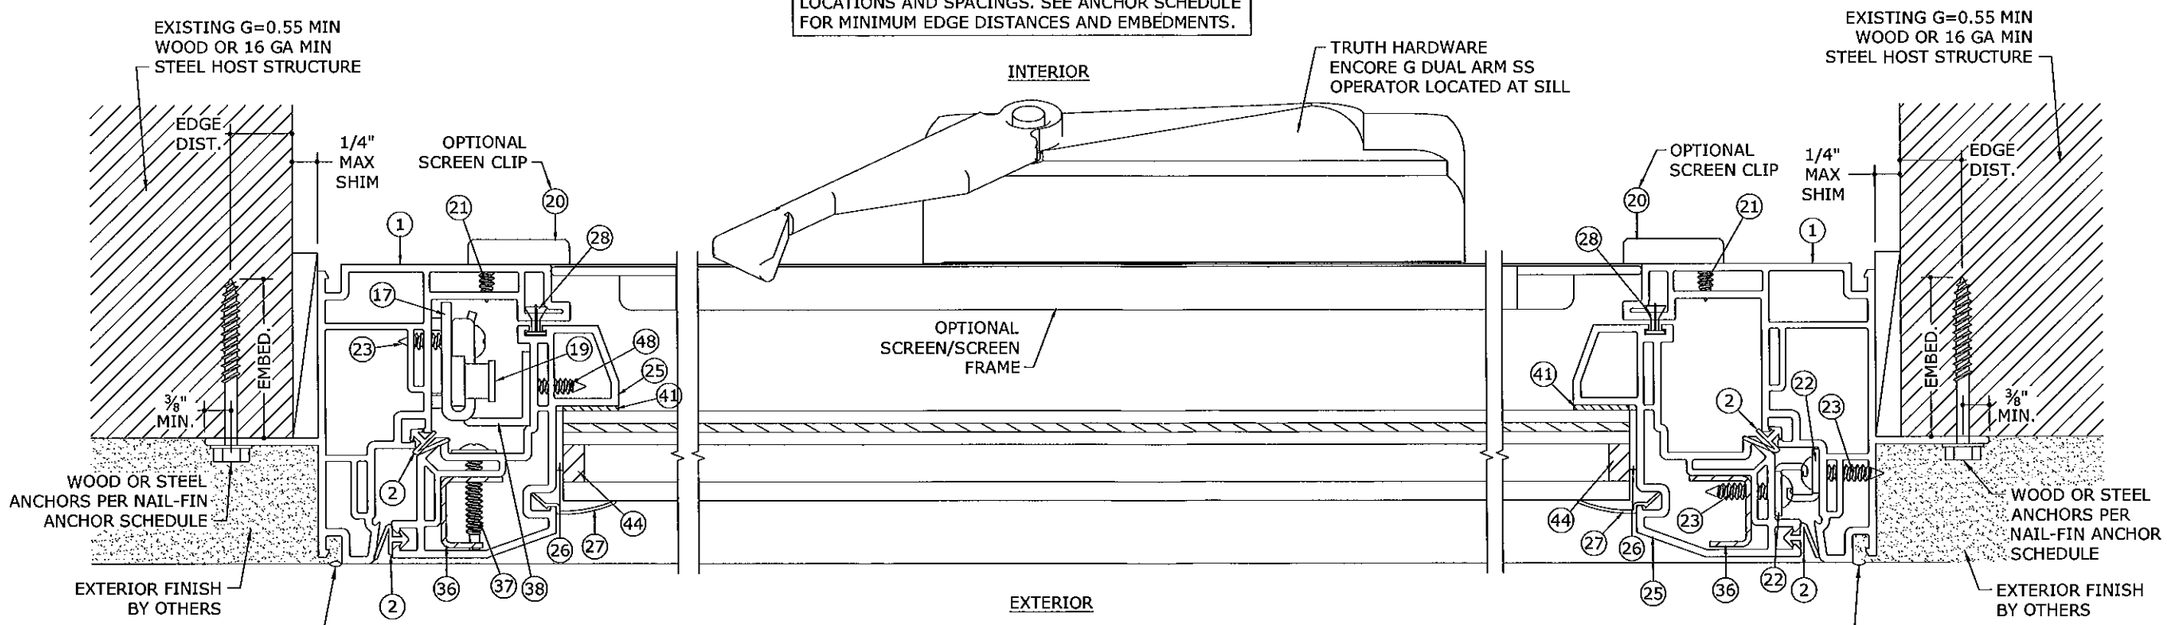

2/3 TYPICAL NAIL FIN SECTION

N.T.S. HORIZ SECTION

Approved as complying with the Florida Building Code
Date 06/23/2011
NOA# 10-1104.06
Miami-Dade Product Control
By

FRANK L. BENNARDO, P.E.
PE0046549
06/09/2011

ENGINEERING EXPRESS®
160 SW 12th AVENUE, #106
DEERFIELD BEACH, FL 33442
PH: (954) 354-0660 FAX: (954) 354-0443
WWW.ENGEXP.COM
CERT OF AUTH #9885
A FRANK L. BENNARDO, P.E., INC. INNOVATION

JELD-WEN
355 CENTER COURT
VENICE, FL 34285
PHONE: (941) 497 - 1984

PREMIUM ATLANTIC VINYL 8700 CASEMENT WINDOW (OUTSWING)
LARGE MISSILE IMPACT RESISTANT
MIAMI-DADE NOTICE OF ACCEPTANCE

REMARKS	DRWN	CHKD	DATE
INIT ISSUE	KL	FLB	06/29/10
REV. PER BNC COMMENTS	KL	FLB	03/17/11
ADDL BNC COMMENTS	KL	FLB	06/09/11

10-JWN-0018a

SCALE: - 03

PAGE DESCRIPTION:

6

3

F:\01 Project Files\Jeld-Wen (JWN)\2010\10-JWN-0018 Premium Atlantic Vinyl 8700 Casement LMI (NOA)\10-JWN-0018a_03a Premium Atlantic Vinyl 8700 Casement LMI (NOA).dwg
06/09/2011 - 4:37pm keithl

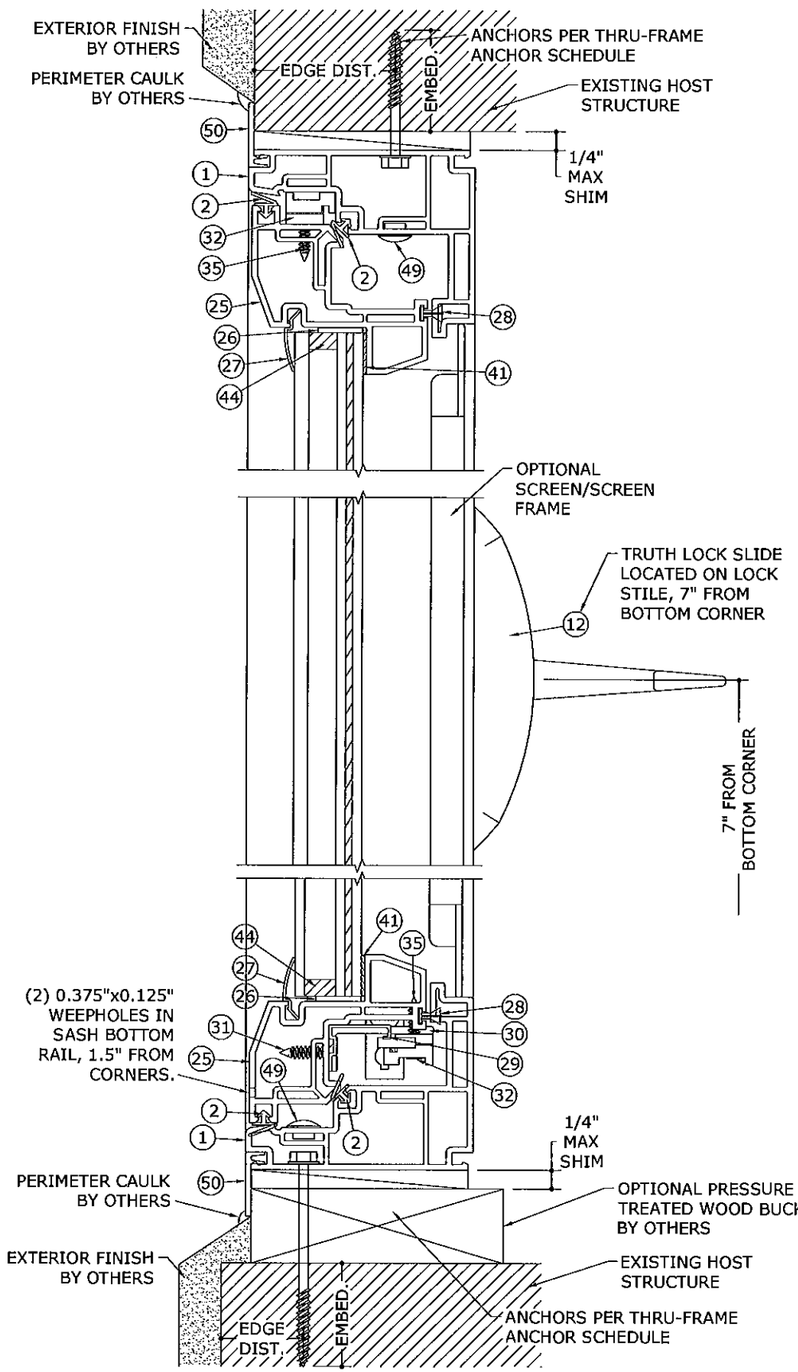

1/4 TYPICAL THRU FRAME SECTION

N.T.S. VERT SECTION

NOTE: SEE ANCHOR ELEVATIONS FOR ANCHOR LOCATIONS AND SPACINGS. SEE ANCHOR SCHEDULE FOR MINIMUM EDGE DISTANCES AND EMBEDMENTS.

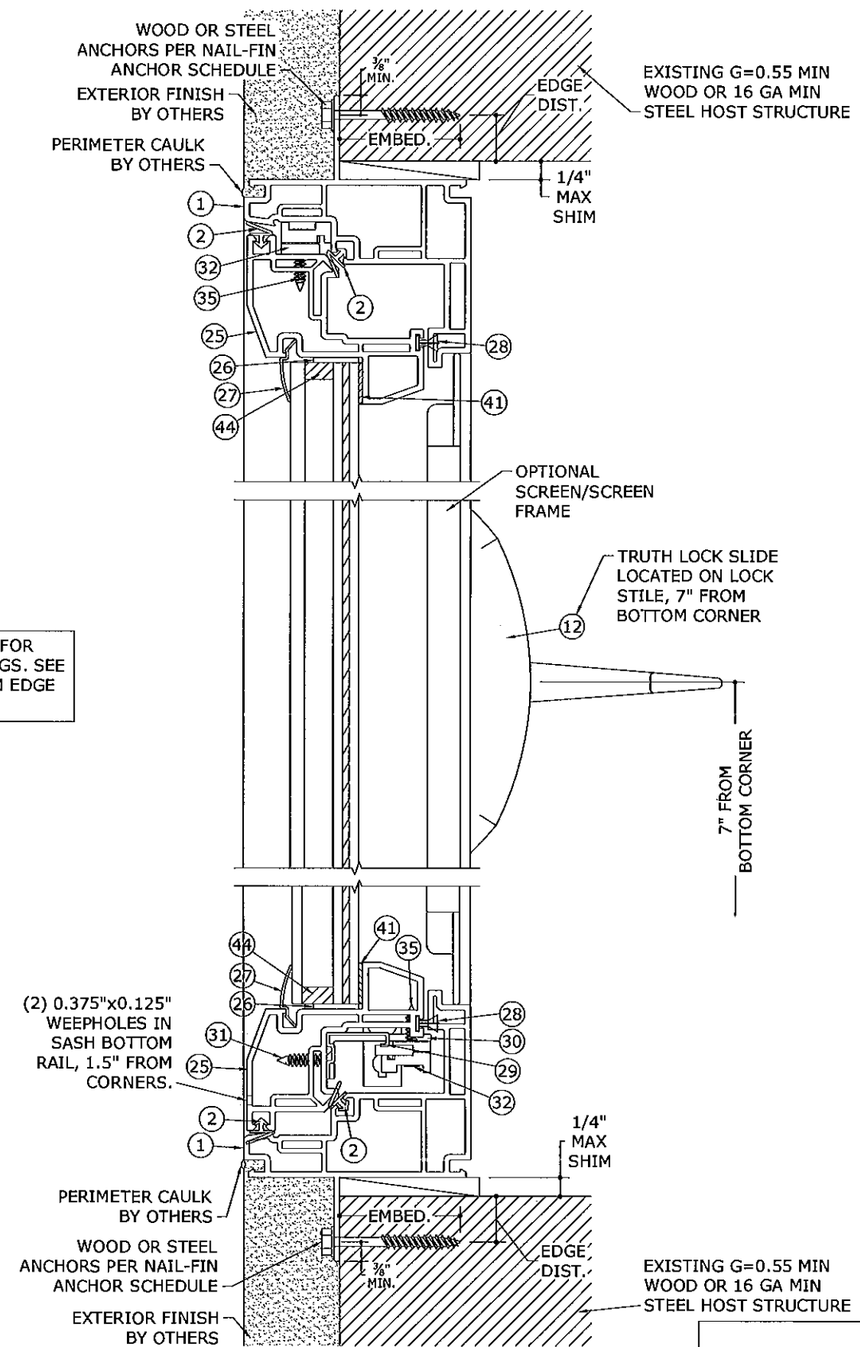

2/4 TYPICAL NAIL FIN SECTION

N.T.S. VERT SECTION

Approved as complying with the Florida Building Code
Date 06/23/2011
NOA# 10-1104.06
Miami Dade Product Control
By

FRANK L. BENNARDO, P.E.
PE0046549
06/09/2011

ENGINEERING EXPRESS®
160 SW 12th AVENUE, #106
DEERFIELD BEACH, FL 33442
Ph: (954) 354-0660 Fax: (954) 354-0443
WWW.ENGEXP.COM
CERT OF AUTH #9865
A FRANK L. BENNARDO, P.E., INC. INNOVATION

JELD-WEN
355 CENTER COURT
VENICE, FL 34285
PHONE: (941) 497 - 1984

PREMIUM ATLANTIC VINYL 8700 CASEMENT WINDOW (OUTSWING)
LARGE MISSILE IMPACT RESISTANT
MIAMI-DADE NOTICE OF ACCEPTANCE

REMARKS	DRWN	CHK'D	DATE
INIT. ISSUE	KL	FLB	06/29/10
REV. PER BNC COMMENTS	KL	FLB	03/17/11
ADDL BNC COMMENTS	KL	FLB	06/09/11

10-JWN-0018a
SCALE: - 03
PAGE DESCRIPTION:
6
4

06/09/2011 - 4:37pm keithl F:\01 Project Files\Jeld-Wen (JWN)\2010\10-JWN-0018 Premium Atlantic Vinyl 8700 Casement LMI (NOA)\10-JWN-0018a_03a Premium Atlantic Vinyl 8700 Casement LMI (NOA).dwg

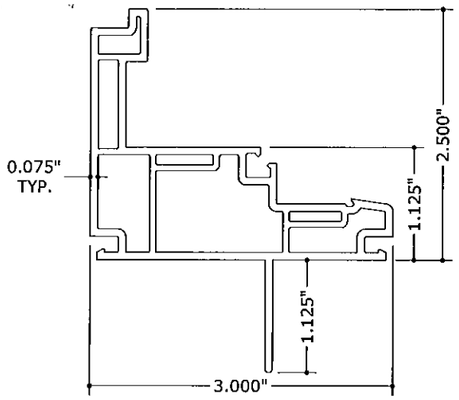

NOTE: REMOVE NAIL FIN FOR BOX / FLANGE FRAME

1 MAIN FRAME
8" = 1'-0" PVC

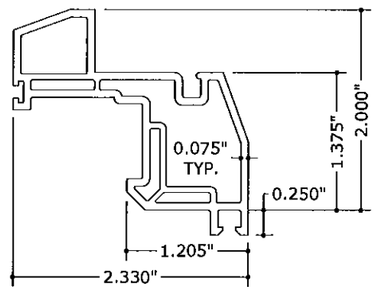

25 SASH FRAME
8" = 1'-0" PVC

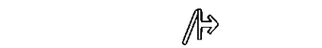

0.187"x0.250"
28 FIN SEAL
8" = 1'-0"

49 HOLE PLUG
8" = 1'-0"

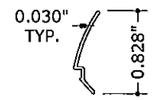

27 GLAZING BEAD
8" = 1'-0" PVC

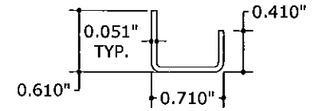

Fy = 33 KSI MIN

36 SASH REINFORCEMENT
8" = 1'-0" GALV. STEEL

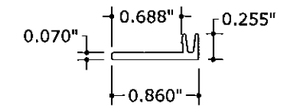

50 SNAP-ON FLANGE
8" = 1'-0" PVC

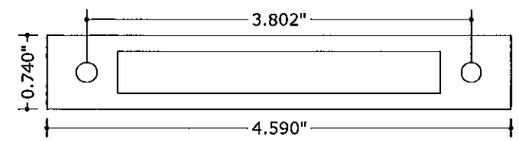

0.078" TYP. THICKNESS

11 PLATE SUPPORT
8" = 1'-0" GALV. STEEL

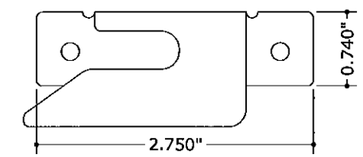

0.075" TYP. THICKNESS

38 KEEPER
8" = 1'-0" GALV. STEEL

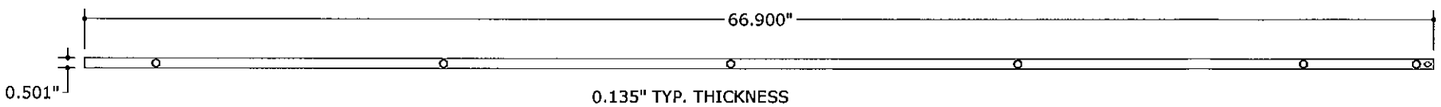

0.135" TYP. THICKNESS

19 TIE BAR
N.T.S. GALV. STEEL

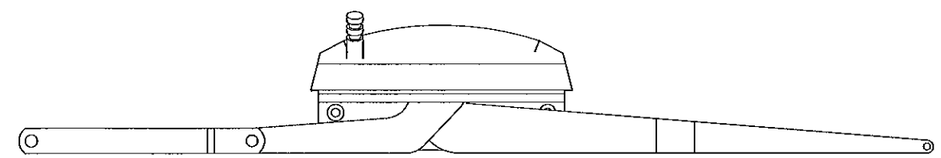

8 OPERATOR ASS'Y
4" = 1'-0" GALV. STEEL

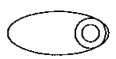

20 SCREEN CLIP
8" = 1'-0"

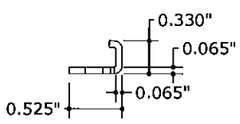

22 SNUBBER
8" = 1'-0" GALV. STEEL

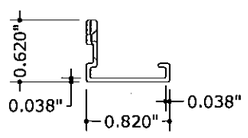

29 TRACK/SLIDER
8" = 1'-0" GALV. STEEL

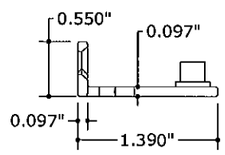

30 BRACKET
8" = 1'-0" GALV. STEEL

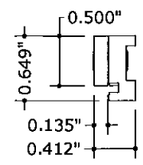

32, 40 HINGE ARM
8" = 1'-0" GALV. STEEL

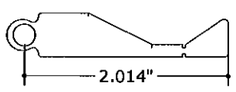

STEEL HANDLE: 0.100" TYP. THICKNESS

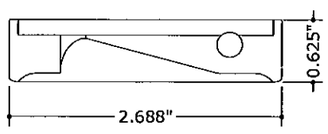

PLASTIC COVER: 0.095" TYP. THICKNESS

6 OPERATOR
4" = 1'-0"

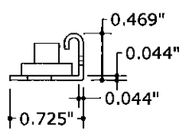

4, 24 HINGE TRACK
8" = 1'-0" GALV. STEEL

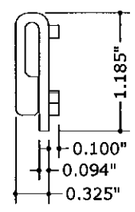

17 TIE BAR GUIDE
8" = 1'-0" NYLON

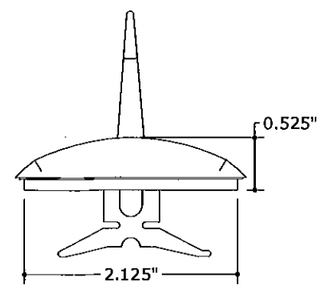

12 LOCK SLIDER
4" = 1'-0" GALV. STEEL

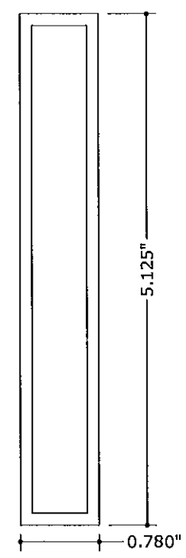

5 OPERATOR GASKET
8" = 1'-0"

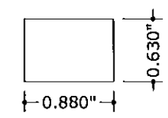

26 SETTING BLOCK
8" = 1'-0"

Approved as complying with the Florida Building Code
Date 06/23/2011
NOA# 10-1104.06
Miami-Dade Product Control
By

FRANK L. BENNARDO, P.E.
PE0046549
06/09/2011

ENGINEERING EXPRESS®
160 SW 12th AVENUE, #106
DEERFIELD BEACH, FL 33442
Ph: (954) 354-0660 Fax: (954) 354-0443
WWW.ENGEXP.COM
CERT OF AUTH: #8685
A FRANK L. BENNARDO, P.E., INC. INNOVATION

JELD-WEN
355 CENTER COURT
VENICE, FL 34285
PHONE: (941) 497 - 1984

PREMIUM ATLANTIC VINYL 8700 CASEMENT WINDOW (OUTSWING)
LARGE MISSILE IMPACT RESISTANT
MIAMI-DADE NOTICE OF ACCEPTANCE

REMARKS	DRWN	CHKD	DATE
INIT ISSUE	KL	FLB	06/29/10
REV. PER BNC COMMENTS	KL	FLB	03/17/11
ADDL BNC COMMENTS	KL	FLB	06/09/11

10-JWN-0018a
SCALE: - 03
PAGE DESCRIPTION:
-
-

6

5

06/09/2011 - 4:37pm keithl F:\01 Project Files\Jeld-Wen (JWN)\2010\10-JWN-0018 Premium Atlantic Vinyl 8700 Casement LMI (NOA)\10-JWN-0018a_03a Premium Atlantic Vinyl 8700 Casement LMI (NOA).dwg

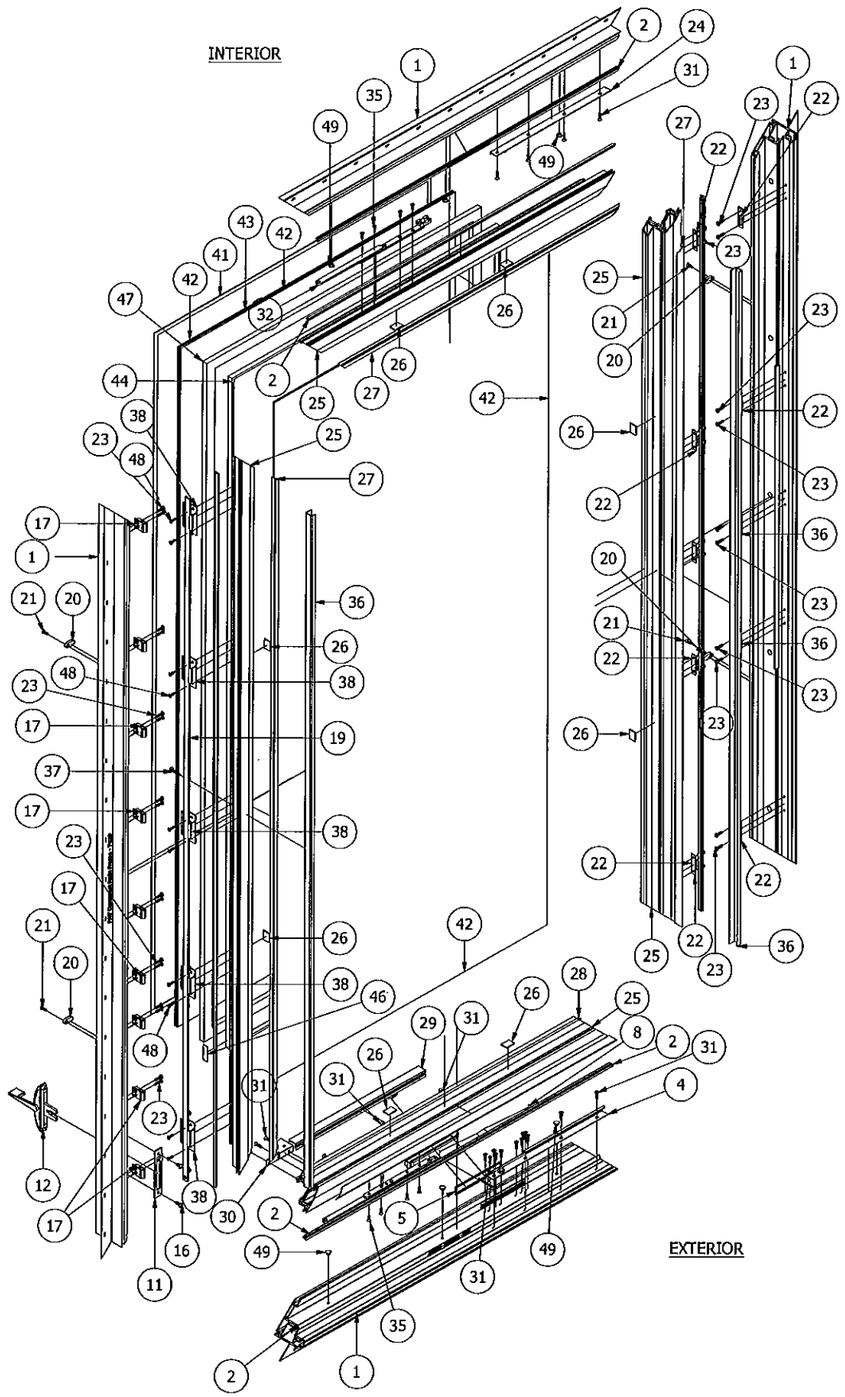

1 / 6 TYPICAL ASSEMBLY DETAIL
N.T.S. ISOMETRIC

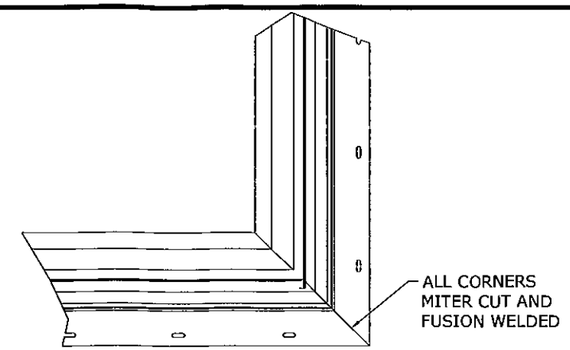

2 / 6 FRAME CORNER DETAIL
N.T.S. EXTERIOR ELEV

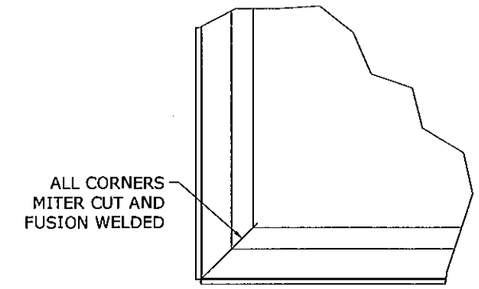

3 / 6 SASH CORNER DETAIL
N.T.S. EXTERIOR ELEV

BILL OF MATERIALS

ITEM	PART NUMBER	STOCK NUMBER	DESCRIPTION	VENDOR
1*	01863	Die: 7020	Main Frame (PVC, 75-80 Shore D)	Mikron
2	01304	Die: 87WSTIPW	Weatherstrip - Tan	UltraFab
3	-----	------	Screen Frame (6063-T6 Aluminum)	Indalex
4	02257	14.97.00.002	Hinge Track - 13" SS - UL	Truth
5	02248	Die: 32658	Gasket - Operator	Frank Lowe
6	02280	Die: 12614.41 (LH)	Handle/Cover - LH	Truth
8	02246	Die: 50.10.00.011	Encore Dual Arm - LH	Truth
11	02261	21710.92	Plate Support	Truth
12	02282	Die: 24.33.41.002	Lock Slider	Truth
16	02202	#10 x 9/16" PPH SMS (F)	#10x.5625" PPH SMS (F)	Merchants Fasteners
17	02262	Die: 32810.00.0001	Tie Bar Guide	Truth
19	-----	P/N: 13097.	Tie Bar - 66.90"	Truth
20	01280	Die: 87CS	Screen Clip	Ro-Mai
21	01931	#7A x 5/8" PFH CR dsn	#7A x .625" PFH CR SMS	Merchants Fasteners
22	02258	Die: 21642.92	Snubber - Interlock	Truth
23	02203	#8 x .75" PPH SMS	#8 x .75" PPH SMS	Merchants Fasteners
24	02256	14.97.00.001	Hinge Track - 13" SS - UL	Truth
25*	01849	Die: 7005	Sash Frame (PVC, 75-80 Shore D)	Mikron
26	01934	Die: 6573	Glazing/Setting Block (85 Durometer)	Frank Lowe
27*	01846	Die: 6177	Ins Glazing Bead (PVC, 75-80 Shore D)	Mikron
28	01093	.187" x .250" Fin Seal	Weatherstrip	UltraFab
29	02251	11576.92	Track/Slider Maxim 14.50"	Truth
30	02250	Bracket with Stud	LH Bracket	Truth
31	00195	#8 x 3/4" PFH SMS	#8 x .75" PFH SMS	Merchants Fasteners
32	02254	Die: 14.97.00.003	Hinge - LL Arm - 13"	Truth
35	00204	#7A x 1/2" PFH U/C	#7A x .500" PFH U/C SMS	Merchants Fasteners
36	02402	Reinforcement	.051" Steel J-Channel (A40 Galvanized Steel)	Homeshield
37	01929	#8 x 1.00" Lath Fastener	8x1 Lath Fastener - Tan	Merchants Fasteners
38	02263	Die: 41129.92	Keeper - LH	Truth
40	02255	Die: 14.97.00.004	Hinge - UL Arm - 13"	Truth
41	00095	Dow 995 - White	Glazing Compound	Dow Corning
42	Glass - DSB	1/8" Annealed	Part of IG Stack	Cardinal
43	Interlayer	DuPont .090" Interlayer	SGP	Cardinal
44	07479	0000118	SuperSpacer	Edgetech
46	10408	P/N: 0001321	.4375" Mylar Tape	EdgeTech
47	04878	HL5160c-125	Butly Sealer	HB Fuller
48	00208	#7A x 5/8" PFH CR	#7A x .625" PFH CR SMS	Merchants Fasteners
49	01975	Hole Plug	Hole Plug (not used on Nail Fin apps)	Ro-Mai
50*	01885	Die: 8864	Snap-In Flange (PVC, 75-80 Shore D)	Mikron

***NOTE:** RIGID WHITE PVC BY MIKRON IS UNDER SEPARATE CURRENT MIAMI-DADE NOTICE OF ACCEPTANCE (NOA). WHITE PVC EXTRUSIONS SHALL BE LABELED WITH AAMA EXTRUDER CODE, EXTRUDER NAME, CITY, STATE & "MIAMI-DADE COUNTY APPROVED". AT THE TIME OF SUBMITTAL OF THIS APPROVAL DOCUMENT, THE CURRENT MIAMI-DADE NOTICE OF ACCEPTANCE FOR THE RIGID WHITE PVC BY MIKRON IS 10-0909.05. SHOULD NOA #10-0909.05 BE REVISED, RENEWED, OR OTHERWISE SUPERCEDED, RIGID WHITE PVC BY MIKRON SHALL BE PER THE SUPERCEDING NOTICE OF ACCEPTANCE.

Approved as complying with the Florida Building Code
Date 06/23/2011
NOA# 10-1104.06
Miami Dade Product Control
By

FRANK L. BENNARDO, P.E.
#PE0046549
06/09/2011

ENGINEERING EXPRESS®
160 SW 12th AVENUE, #106
DEERFIELD BEACH, FL 33442
Ph: (954) 354-0660 Fax: (954) 354-0443
WWW.ENGEXP.COM
CERT OF AUTH #9885
A. FRANK L. BENNARDO, P.E., INC. INNOVATION

JELD-WEN
355 CENTER COURT
VENICE, FL 34285
PHONE: (941) 497 - 1984

PREMIUM ATLANTIC VINYL 8700 CASEMENT WINDOW (OUTSWING)
LARGE MISSILE IMPACT RESISTANT
MIAMI-DADE NOTICE OF ACCEPTANCE

REMARKS	DRWN	CHKD	DATE
INIT ISSUE	KL	FLB	06/29/10
REV. PER BNC COMMENTS	KL	FLB	03/17/11
ADDL BNC COMMENTS	KL	FLB	06/09/11

10-JWN-0018a
SCALE: - 03
PAGE DESCRIPTION:
-
-

6