Memorandum

MIAMI-DADE COUNTY

(Public Hearing 3-1-05)

Date: February 1, 2005

Agenda Item No. 4(L)

To: Honorable Chairman Joe A. Martinez and Members, Board of County Commissioners

From: George M. Burgess
County Manager

Subject: Naranja Gardens
Multipurpose Maintenance and Street
Lighting Special Taxing District

RECOMMENDATION

It is recommended that the Board approve a petition submitted in accordance with Article 1, Chapter 18 of the Code, for creation of the Naranja Gardens Multipurpose Maintenance and Street Lighting Special Taxing District.

BACKGROUND

Commission District:	Nine
Boundaries:	On the North, S.W. 262th Street; On the East, S.W. 134th Avenue; On the South, S.W. 264th Street; On the West, S.W. 137th Avenue.
Number of Parcels:	3 (Tentative plat proposes 21 buildable single family lots, and 200 buildable Town-houses).
Number of Owners:	1
Number of Owners With Homestead Exemption Signing Petition:	None - The petition was submitted by Naranja Gardens, LLC., the property owner and developer.
Preliminary Public Meeting:	None necessary.
Required Referendum:	The creation of the district will be subject only to Board of County Commissioners approval; no election will be necessary as

100 percent of the owners signed the petition.

Preliminary Assessment Roll: Submitted on the same agenda as a separate agenda item for consideration and adoption by the Board of County Commissioners and contingent upon the Board's approval of this district's creation ordinance. The implementation of the assessment rolls will be in accordance with the procedures defined in Chapter 18 of the Code.

ECONOMIC/FISCAL/HOUSING COSTS IMPACT ANALYSIS

Creation of this district will result in no economic impact on the County's budget. The creation of this district is a policy and/or code requirement of Miami-Dade County. The developer is required to fund all costs incidental to creation, operation and administration of the district for the first year. Furthermore, to install the street lighting as part of the development's infrastructure is the most effective, cost-saving and least disruptive means of providing the improvement. Maintenance services which cannot be equitably or conveniently provided by the property owners shall be provided by the district. Additional cost savings are realized from processing a district with a single owner (the developer) rather than trying to achieve a consensus from an established community through a special election.

After the first year, the economic impact on the private sector will be a perpetual annual special assessment for the cost of the district's multipurpose maintenance and street light services to property owners within the district.

At this time there will be no increase or decrease in County staffing due to the creation of this district. The private sector may increase its staffing levels to provide the service requirements created by this special taxing district.

PROPOSED SERVICE AND IMPROVEMENTS

Multipurpose Maintenance Services: The service to be provided initially consists of the maintenance of decorative walls and swales as shown on Exhibit A.

Street Lighting Improvements: The installation of 13 - 9,500 lumen sodium vapor bracket-arm street lights mounted on concrete poles, 42 - 9,500

lumen sodium vapor traditional post-top street lights mounted on fiber glass poles, and the transfer of 3 – 9,500 lumen sodium vapor bracket-arm street lights mounted on concrete poles from adjacent districts for billing purposes only.

Estimated Initial Billing: Assessment billed annually as an itemized portion of the annual tax bill.

INITIAL START OF SERVICE

Multipurpose Maintenance Services: October 1st following cessation of maintenance services by the developer.

Street Lighting Service: November 2006, following the provision of street lighting services by the developer for the first year

METHOD OF APPORTIONMENT

Maintenance Services:	Square Footage
Street Lighting Service:	Front Footage

ESTIMATED ANNUAL TOTAL COST	**First Year**	**Second Year**
Maintenance Services:	$0	$13,730
Street Lighting Service:	$37,860	$12,670

ESTIMATED ANNUAL RATES	**First Year**	**Second Year**
Maintenance Services:	Provided by Petitioner	$0.0177
Street Lighting Service:		$1.451

ESTIMATED ANNUAL ASSESSMENTS:	**First Year**	**Second Year**
Maintenance Services:		
For A Typical 3,000 Sq. Ft. Townhouse Lot:	Provided by Petitioner	$53.10
For A Typical 6,000 Sq. Ft. Single Family Lot:		$106.20
For A Typical 7,250 Sq. Ft. Single Family Lot:		$128.33

Street Lighting Service:	**First Year**	**Second Year**
For A Typical Townhouse Lot:	Provided by Petitioner	$43.53
For A Typical Interior Single Family Lot:		$87.06
For A Typical Corner Single Family Lot:		$137.85

The annual assessments indicated above are representative of costs for typical single family and townhouse lots within this district.

State or Federal grants are not applicable to this special taxing district.

Each special taxing district is unique due to its geographical boundaries, affected property owners, and level of services to be provided. Creation of a new ordinance to provide these services is the best and most cost-effective method to achieve this benefit.

In accordance with the requirements of Chapter 28 of the Code to provide street lighting in new subdivisions through the creation of street lighting special taxing districts, and in compliance with the provisions of Section 18-3 (c) of the Code, I have reviewed the facts submitted by the Public Works Director and concur with his recommendation that this district be created pursuant to Sections 18-2 and 18-22.1 of the Code.

Deputy County Manager

MEMORANDUM
(Revised)

TO: Honorable Chairman Joe A. Martinez and Members, Board of County Commissioners

DATE: March 1, 2005

FROM: Robert A. Ginsburg
County Attorney

SUBJECT: Agenda Item No. 4(L)

Please note any items checked.

_____ **"4-Day Rule" ("3-Day Rule" for committees) applicable if raised**

_____ **6 weeks required between first reading and public hearing**

_____ **4 weeks notification to municipal officials required prior to public hearing**

_____ **Decreases revenues or increases expenditures without balancing budget**

_____ **Budget required**

_____ **Statement of fiscal impact required**

_____ **Bid waiver requiring County Manager's written recommendation**

_____ **Ordinance creating a new board requires detailed County Manager's report for public hearing**

_____ **Housekeeping item (no policy decision required)**

✓ **No committee review**

5

Approved _____ Mayor

Veto _____

Override _____

Agenda Item No. 4(L)
3-1-05

ORDINANCE NO. _____

ORDINANCE CREATING AND ESTABLISHING A SPECIAL TAXING DISTRICT IN MIAMI-DADE COUNTY, FLORIDA, KNOWN AND DESCRIBED AS NARANJA GARDENS MULTIPURPOSE MAINTENANCE AND STREET LIGHTING SPECIAL TAXING DISTRICT IN ACCORDANCE WITH THE PROVISIONS OF CHAPTER 18 OF THE CODE OF MIAMI-DADE COUNTY, FLORIDA; AND PROVIDING AN EFFECTIVE DATE

WHEREAS, the Miami-Dade County Home Rule Amendment to the Florida Constitution (Article VIII, Section 6) grants to the electors of Miami-Dade County power to adopt a home rule charter of government for Miami-Dade County, Florida, and provides that such charter may provide a method for establishing special taxing districts and other governmental units in Miami-Dade County from time to time; and

WHEREAS, the Home Rule Charter adopted by the electors of Miami-Dade County on May 21, 1957, provides that the Board of County Commissioners, as the legislative and governing body of Miami-Dade County, shall have the power to establish special purpose districts within which may be provided essential facilities and services, including landscape improvement and maintenance programs and street lighting, and that all funds for such districts shall be provided by service charges, special assessments, or general tax levies within such districts only, and that the County Commission shall be the governing body of all such districts; and

WHEREAS, pursuant to such provisions of the Florida Constitution and the Home Rule Charter, the Board of County Commissioners duly enacted Chapter 18 of the Code of Miami-Dade County, Florida, providing for the creation and establishment of special taxing districts and prescribing the procedures therefore; and

WHEREAS, in accordance with the provisions of Chapter 18 of the Code of Miami-Dade County, Florida, a petition for the creation of a special taxing district to be known as the NARANJA GARDENS MULTIPURPOSE MAINTENANCE AND STREET LIGHTING SPECIAL TAXING DISTRICT duly signed by 100% of the owners (developer/petitioner) of property within the proposed district, was filed with the Clerk of the County Commission. Such petition prayed for the creation and establishment of a special taxing district for the purpose of providing maintenance and swales and street lighting services located within the public domain to be financed solely by means of special assessments levied and collected within the area therein and hereinafter described; and

WHEREAS, upon receipt of such petition the Clerk of the County Commission transmitted a copy thereof to the County Manager who examined it and filed a written report with the Clerk certifying that such petition was sufficient in form and substance and signed and properly presented in accordance with the requirements of Chapter 18 of the Code of Miami-Dade County, Florida; and

WHEREAS, the County Manager, after making appropriate investigations, surveys, plans and specifications, compiled and filed with the Board of County Commissioners his written report and recommendations setting forth the boundaries of the proposed special taxing district, the location, nature and character of the multipurpose maintenance programs and street lighting services to be provided within the proposed district, an estimate of the cost of maintaining and

operating such improvements and/or services, his certification that the proposed district improvements and multipurpose maintenance programs and/or services conform to the master plan of development for the County, and setting forth his recommendations concerning the need for and desirability of the requested district, the ability of the affected property to bear special assessments to fund the cost of maintaining and operating such improvements and multipurpose maintenance programs and/or services, and an estimate of the amount to be assessed against each square foot for landscape and other maintenance programs and each front foot for street lighting services of the benefited property within the proposed district, and expressing his opinion that the property to be specially assessed will be benefited in excess of the special assessments to be levied, and the County Manager attached to such report and recommendations a map or sketch showing the boundaries and location of the proposed district. Such "Report and Recommendations" of the County Manager was filed with the Clerk and transmitted to the Chairperson; and

WHEREAS, it appearing to the Board of County Commissioners from such report of the County Manager and other investigations that the district petitioned for would be of special benefit to all property within the proposed boundaries and that the total amount of the special assessments to be levied would not be in excess of such special benefit; the Clerk of the Board certified the place, date and hour for a public hearing on the petition of the owner/developer/petitioner and the report and recommendations of the County Manager -- said hearing was held on Tuesday, . Copies of the public notice were duly published in a newspaper of general circulation published in Miami-Dade County, Florida, and copies thereof were posted in not less than five (5) public places within the proposed district, and copies thereof were mailed to all owners of taxable real property within the boundaries of the

proposed district as their names and addresses appear on the latest Miami-Dade County Real Property Tax Roll; and

WHEREAS, pursuant to said notice, the Board of County Commissioners on Tuesday, , held a public hearing, at which all interested persons were afforded the opportunity to present their objections, if any, to the creation and establishment of the proposed special taxing district; and

WHEREAS, the Board of County Commissioners, upon review and consideration of the report and recommendations of the County Manager and the views expressed by the property owners within the proposed special taxing district, has determined to create and establish such special taxing district in accordance with the report and recommendations of the County Manager, and the provisions of Chapter 18 of the Miami-Dade County Code.

NOW, THEREFORE, BE IT ORDAINED BY THE BOARD OF COUNTY COMMISSIONERS OF MIAMI-DADE COUNTY, FLORIDA:

Section 1. In accordance with the provisions of Chapter 18 of the Code of Miami-Dade County, Florida, a special taxing district to be known and designated as the NARANJA GARDENS MULTIPURPOSE MAINTENANCE AND STREET LIGHTING SPECIAL TAXING DISTRICT is hereby created and established in the unincorporated area of Miami-Dade County, Florida.

Section 2. The area or boundaries of this proposed special taxing district are as follows:

> A portion of Sections 26 and 35, Township 56 South, Range 39 East, Miami-Dade County, Florida; being more particularly described as follows:
>
> The N 1/2 of the NW 1/4 of the NW 1/4 of the NW 1/4 of said Section 35; and the S 1/2 of the SW 1/4 of the SW 1/4 of said Section 26, less the east 25.00 feet thereof for road Right-of-

Way; and that portion of the N 1/2 of the SW 1/4 of the SW 1/4 of said Section 26, more particularly described as follows:

Begin at the SW corner of the N 1/2 of the SW 1/4 of the SW 1/4 of said Section 26; thence N 00° 58' 28" W along the west line of the SW 1/4 of the SW 1/4 of said Section 26 for 131.78 feet, thence N 89° 13' 49" E for 282.01 feet; then S 01° 01' 51" E for 31.62 feet, thence N 89° 15' 37" E for 629.22 feet; thence S 01° 01' 51" E for 99.83 feet to a point on the south line of the N 1/2 of the SW 1/4 of the SW 1/4 of said Sectoin 26, thence S 89° 13' 49" W along the south line of the N 1/2 of the SW 1/4 of the SW 1/4 of said Section 26 for 911.36 to the Point of Beginning (a.k.a. Naranja Gardens, Tentative Plat # T-21512).

The area and location of this proposed special taxing district are shown on the map or sketch which is made a part hereof by reference.

Section 3. The improvements and services to be provided within this proposed special taxing district will initially consist of the following:

A) Maintenance of decorative walls and swale along the east side of S.W. 137th Avenue between S.W. 262nd and S.W. 264th Streets, the west side of S.W. 134th Avenue between S.W. 263rd and S.W. 264th Streets, the north side of S.W. 264th Street between S.W. 134th and S.W. 137th Avenues, the south side of S.W. 264th Street between S.W. 135th Court and S.W. 137th Avenue, and the south side of Lots 3A and 3B, Block 12, located within the boundaries of the subject property.

B) The installation of 13 – 9,500 lumen sodium vapor bracket-arm street lights mounted on concrete poles, 42 – 9,500 lumen sodium vapor traditional post-top street lights mounted on fiber glass poles, and the transfer of 3 – 9,500 lumen sodium vapor bracket-arm street lights mounted on concrete poles from adjacent districts for billing purposes only.

Section 4. A) Multipurpose Maintenance – The combined costs of the multipurpose maintenance project and operation of the district's improvements including services, engineering, administration, billing, collecting and processing for the first year shall be $0 and

$13,730 for the second year. It is estimated that the cost per assessable square foot of real property within the proposed district for the initial multipurpose maintenance program shall be $0 for the first year, and $0.0177 for the second year. The second and succeeding years' assessments will be adjusted from actual experience.

B) Street Lighting Services – The installation of the street lighting project will be accomplished pursuant to an agreement between Miami-Dade County and the Florida Power and Light Company. The combined costs of the street lighting project and operation of the district's improvements including service, maintenance, electricity, engineering, administration, billing, collection and processing for the first year are estimated to be $37,860 and shall be advanced by petitioners and $12,670 for the second year. The estimated cost per assessable front foot of real property within the proposed district shall be advanced by petitioners for the first year, and $1.451 for the second year. The second and succeeding years' assessments will be adjusted from actual experience.

Section 5. A) Multipurpose Maintenance – Miami-Dade County, as administrator of this district's maintenance program, is directed to provide service by the most effective and efficient means available on a yearly basis, as detailed in the County Manager's report which is made a part hereof by reference. If there is a proposed significant change to the level of services to be provided, the Park and Recreation Department shall conduct a meeting in the community, inviting all affected district property owners for the purpose of reviewing the district's budget and level of services.

B) Street Lighting Service – The proposed Street Lighting agreement between Miami-Dade County and Florida Power and Light Company is hereby approved and made a part hereof by reference, and the County Manager or designee and the Clerk or Deputy Clerk of the County

Commission are hereby authorized and directed to execute said agreement for and on behalf of Miami-Dade County.

Section 6. A) Multipurpose Maintenance – The County Manager is authorized and directed to cause to be made the maintenance and operation of various public improvements to be installed within the district in accordance with the provisions of this Ordinance.

B) Street Lighting Service – The County Manager is authorized and directed to cause the installation of the required street lights to be accomplished within the district in accordance with the provisions of said agreement and with the terms of this Ordinance.

Section 7. The County Manager is further directed to cause to be prepared and filed with the Clerk of the County Commission two (2) Preliminary Assessment Rolls in accordance with the provisions of Section 18-14 of the Code of Miami-Dade County, Florida. As authorized by Section 197.363, Florida Statutes, all special assessments levied and imposed under the provisions of this Ordinance shall be collected, subject to the provisions of Chapter 197, Florida Statutes, in the same manner and at the same time as ad valorem taxes. In accordance with utilization of the ad valorem tax collection method, if such special assessments are not paid, when due, the potential for loss of title to the property exists.

Section 8. A duly certified copy of this Ordinance shall be filed in the Office of the Clerk of the Circuit Court of Miami-Dade County, Florida, and recorded in the appropriate book of records.

Section 9. The provisions of this Ordinance shall become effective ten (10) days after the date of its enactment, unless vetoed by the Mayor, and if vetoed, shall become effective only upon an override by this Board.

Section 10. This Ordinance does not contain a sunset provision.

PASSED AND ADOPTED:

Approved by County Attorney as
to form and legal sufficiency. RAG

Prepared by:

James K. Kracht

REPORT AND RECOMMENDATIONS
ON THE CREATION OF NARANJA GARDENS
MULTIPURPOSE MAINTENANCE AND STREET LIGHTING
SPECIAL TAXING DISTRICT
MIAMI-DADE COUNTY, FLORIDA

Pursuant to Chapter 18 of the Code, and as a result of a detailed investigation of a duly petitioned for special taxing district, the following facts are submitted by the Public Works Department Director concerning the creation of Naranja Gardens Multipurpose Maintenance and Street Lighting Special Taxing District.

1. BOUNDARIES OF THIS DISTRICT

The proposed district is located entirely within a portion of unincorporated Miami-Dade County, and the boundaries, as set forth in the petition, are as follows:

> A portion of Sections 26 and 35, Township 56 South, Range 39 East, Miami-Dade County, Florida; being more particularly described as follows:
>
> The N ½ of the NW ¼ of the N/W ¼ of the NW ¼ of said Section 35; and the S ½ of the SW ¼ of the SW ¼ of said Section 26, less the east 25.00 feet thereof for road Right-of-Way; and that portion of the N ½ of the SW ¼ of the SW ¼ of said Section 26, more particularly described as follows:
>
> Begin at the SW corner of the N ½ of the SW ¼ of the SW ¼ of said Section 26; thence N 00°58'28" W along the west line of the SW ¼ of the SW ¼ of said Section 26 for 131.78 feet, thence N 89°13'49 E for 282.01 feet; then S 01°01'51" E for 31.62 feet, thence N 89°15'37" E for 629.22 feet; thence S 01°01'51" E for 99.83 feet to a point on the south line of the N ½ of the SW ¼ of the SW ¼ of said Section 26, thence S 89°13'49" W along the south line of the N ½ of the SW ¼ of the SW ¼ of said Section 26 for 911.36 to the Point of Beginning (a.k.a. Naranja Gardens, Tentative Plat # T-21512).

The boundaries are shown on the attached plan entitled Naranja Gardens Multipurpose Maintenance and Street Lighting Special Taxing District and hereinafter referred to as Exhibit A.

2. LOCATION AND DESCRIPTION OF THE SERVICES AND IMPROVEMENTS TO BE PROVIDED

The services and improvements to be provided by this district will initially consist of the maintenance and operation of the following:

A) Multipurpose Maintenance Services: Maintenance of decorative walls and swale along the east side of S.W. 137th Avenue between S.W. 262nd and S.W. 264th Streets, the west side of S.W. 134th Avenue between S.W. 263rd and S.W. 264th Streets, the north side of S.W. 264th Street between S.W. 134th and S.W. 137th Avenues, the south side of S.W. 264th Street between S.W. 135th Court and S.W. 137th Avenue, and the south side of Lots 3A and 3B, Block 12, located within the boundaries of the subject property as shown on the attached Exhibit A.

B) Street Lighting Service – The street lighting to be provided and maintained by the district will consist of sodium vapor bracket-arm street lights mounted on concrete poles and traditional post-top street lights mounted on fiber glass poles. The spacing of the street lights will be between approximately 120 and 200 feet. The street lights will be located within the public street right-of-way in accordance with the applicable standard details of the Public Works Department Manual.

3. ESTIMATE OF THE ANNUAL EXPENSE FOR MAINTENANCE, REPAIR AND OPERATION OF THIS DISTRICT

A) Multipurpose Maintenance Services	**First Year**	**Second Year**
Initial Annual Maintenance		$9,270
Parks Administration		1,850
Engineering and Administrative Costs	Services will be Provided by Petitioner	1,200*
Billing, Collecting and Processing Costs		760*
Contingencies		650*
Total Annual Maintenance Services Cost		$13,730*

B) Street Lighting Service	**First Year**	**Second Year**
58 – 9,500 Lumen Sodium Vapor Luminaires	$ 4,060	$ 4,060
16 – Concrete Poles	670	670
42 – Fiber Glass Poles	2,080	2,080
10,440 Ft. - Underground Wiring	2,910	2,910
Annual Fuel Adjustments (Based on 28,536 KWH at $0.03645 Per KWH)	1,040	1,040
Franchise Cost (Based on 4.06 % of $10,760)	440	440
SUB-TOTAL STREET LIGHTING SERVICES COSTS	$11,200	$11,200
FP&L RESTORATION COST	13,750	0
ENGINEERING & ADMINISTRATIVE COSTS	4,510	510*
BILLING, COLLECTING & PROCESSING COSTS	3,460	360*
CONTINGENCIES	4,940	600*
STREET LIGHTING COST PAID BY PETITIONER	$37,860	
TOTAL ANNUAL STREET LIGHTING COST		$12,670*

*To be adjusted from actual experience.

4. PROCEDURE

A) Multipurpose Maintenance Services – Upon assumption of maintenance services by the district as described in Item 2(A) above, the costs of which are estimated in Item 3(A) above, any increase in future multipurpose maintenance facilities or functions within the scope of the district may be provided upon recommendation by a majority of the property owners for consideration by Miami-Dade County as administrator, provided that any expansion of the scope of services of the district may require adoption of an

amending ordinance. The deletion of services is subject to maintaining a minimum level of services as determined by the Miami-Dade County Public Works Department. The expense of the multipurpose maintenance program will be continuous. However, because cost and/or level of maintenance may increase, the estimated annual expense, as indicated herein, can only be based on the initial maintenance program. The cost of the multipurpose maintenance program will therefore require adjustment annually through the budget process performed by the Park and Recreation Department or the Public Works Department as administrator of the district. This initial cost estimate has been developed by the Public Works Department based on estimates previously provided by the Park and Recreation Department for similar maintenance taxing districts.

Unless the developer has provided the Public Works and Park and Recreation Departments with notice by January 30th of the first year, and annually thereafter, that the developer, at their expense, will provide district maintenance services as defined in 2(A) above through September 30th of the following calendar year, service will commence by the Miami-Dade Park and Recreation Department and Public Works Department at the earliest practicable time following the creation and establishment of the district, beginning no earlier than October 1st, the beginning of the county's next fiscal year, using the most effective and efficient means available, provided the following provision is met:

1) Prior to assumption of maintenance services by Miami-Dade County, all area(s) and facilities to be maintained by the district must be inspected and accepted by Miami-Dade County, and all instruments that convey title to, or provide ingress/egress over, any real property to be maintained by Miami-Dade County shall be submitted to the Special Taxing Districts Division of the Miami-Dade County Public Works Department. Maintenance by the district of any lake, natural preservation area, archeological site and mitigation area within the district boundary is contingent upon notice from the Department of Environmental

Resources Management (DERM) that the developer has complied with any and all maintenance requirements imposed by DERM.

However, implementation of maintenance services may begin upon receipt of a written request from the developer providing sufficient time to initiate the process of assessment and notice of collection to all property owners within the district provided that any applicable access provisions expressed in the preceding paragraph are met.

If there is a proposed significant change to the level of service to be provided, the Park and Recreation Department will conduct a meeting in the community, inviting all directly affected property owners for the purpose of reviewing the district's budget and level of services. This will enable Miami-Dade County, as administrator, to secure input from affected community representatives, association and property owners to improve delivery and lower costs of the services provided within the scope of the district's authorized functions as specified in Item 2 above, and to determine the following:

1. Level of service;
2. Areas to be maintained;
3. Approximate effect on cost and rate of assessment for any changes.

Miami-Dade County shall determine the minimum service level. Maintenance services may not be entirely eliminated unless the district is abolished.

B) Street Lighting Services – As provided for under Section 18-2 of the Code, the property owner (the developer) within the proposed district shall guarantee payment of all costs and expenses incidental to the creation of such district and shall pay the entire cost of providing street lighting within the district for the first year. The Florida Power and Light Company will install the lights, poles and service lines at its expense, with annual service/rental costs to be borne by district property owners. However, the special

taxing district (the developer) may be required to pay a differential cost if rapid construction techniques cannot be used on this project. This cost is estimated and shown as Florida Power and Light restoration cost in the district's cost estimate in Item 3 (B) above.

The facilities provided by the Florida Power and Light Company will remain its property, and the company will be responsible for the maintenance of the light standards, fixtures, lamps, and all connecting service lines. The cost of street lights in this district will be continual and is based on a preliminary estimate using Rate Schedule No. SL-1 prepared by the Florida Power and Light Company and approved by the Florida Public Service Commission, a copy of which is attached. The district will pay the Florida Power and Light Company a monthly rental fee on each installation.

As provided by Chapter 18 of the Code of Miami-Dade County, the petitioner shall advance the first year's estimated street light costs and pay all costs incurred to create the district for its first year of operation. The district's property owners shall pay these costs for the second and succeeding years.

Miami-Dade County may enter into an agreement with the Florida Power and Light Company, form attached, wherein Miami-Dade County will pay to the Florida Power and Light Company any costs associated with the street light installation, and monthly payments for the annual cost of providing the street light service.

Following the creation of the district by the Board of County Commissioners and upon receipt of the payment from the developer of the total estimated cost for the first year as specified above, the County Manager shall cause the petitioner's plat to be placed on a Commission Agenda for acceptance and subsequent recordation.

5. CONFORMITY TO THE MASTER PLAN OF MIAMI-DADE COUNTY

The proposed district conforms to and in no way conflicts with the Comprehensive Development Master Plan of Miami-Dade County (see attached memorandum from the Department of Planning and Zoning).

6. RECOMMENDATION CONCERNING THE DESIRABILITY OF THIS DISTRICT

The need for the multipurpose maintenance program and street lighting in Miami-Dade County is apparent. Residents and property owners of Miami-Dade County continue to demonstrate their desire for the services which will be provided by this district through numerous petitions and personal requests.

In my opinion, the proposed multipurpose maintenance and street light program will provide special benefits to property within the district exceeding the amount of special assessments to be levied.

7. ESTIMATE OF ASSESSMENT AGAINST BENEFITED PROPERTY

A) Multipurpose Maintenance Services – The combined cost of the multipurpose maintenance program, and administrative expenses as shown in Item 3 (A) above is to be paid for by special assessments levied against all benefited properties following district implementation and is to be apportioned to individual properties within the district on the basis of lot or parcel square footage. The cost per assessable square foot to be assessed for this service is estimated as follows:

Estimated Annual Assessments	First Year	Second Year
Estimated Total Multipurpose Maintenance Cost:	Services will be Provided by Petitioner	$13,730
Estimated Total Assessable Property Square Footage:		774,690
Estimated Cost Per Square Foot of Real Property:		$0.0177

Sample Assessments	**First Year**	**Second Year**
For A Typical 3,000 Sq. Ft. Townhouse Lot:	Provided by Petitioner	$53.10
For A Typical 6,000 Sq. Ft. Single Family Lot:		$106.20
For A Typical 7,250 Sq. Ft. Single Family Lot:		$128.33

B) Street Lighting Services –As was determined in Item 3 (B) above, each property owner along the lighted roadway will pay the county, through a special assessment, a proportionate share of the total annual cost the second year and each succeeding year based on front footage. The cost per assessable front foot to be assessed for this service is estimated as follows:

Estimated Annual Assessments	**First Year**	**Second Year**
Estimated Total Street Lighting Cost:	Advanced by Petitioner	$12,670
Estimated Total Assessable Front Footage:		8,730
Estimated Cost Per Front Foot of Real Property:		$1.451

Sample Assessments	**First Year**	**Second Year**
For A Typical Townhouse Lot:	Provided by Petitioner	$43.53
For A Typical Interior Single Family Lot:		$87.06
For A Typical Corner Single Family Lot:		$137.85

C) Estimated Combined Annual Assessments.

Sample Assessments	**First Year**	**Second Year**
For A Typical Townhouse Lot:	Provided by Petitioner	$96.63
For A Typical Interior Single Family Lot:		$193.26
For A Typical Corner Single Family Lot:		$266.18

The annual assessments shown above are representative of costs for typical townhouse and single family lots within this district and will be adjusted from actual experience.

8. RECOMMENDATION

I recommend that Naranja Gardens Multipurpose Maintenance and Street Lighting Special Taxing District be created pursuant to Section 18-2 of the Code, which provides for the creation of special taxing districts for street lighting in new subdivisions and Section 18-22.1 permitting a petition of all property owners for multipurpose maintenance services. The creation of this district will be subject to Commission approval; no election will be necessary as 100 percent of the property owners signed the petition. Following adoption of the creation ordinance, it is further recommended that the Board adopt the district's Preliminary Assessment Rolls Resolution. Adoption of this resolution will enable the Miami-Dade County Tax Collector to collect the funds necessary to administer this district, as well as provide funds for payment of district services. In the event actual costs are lower than the costs estimated, the Director of the Public Works Department or his designee shall adjust and decrease the rate of assessment. In the event actual second year costs are higher than the costs estimated, the County Manager may cause to be prepared revised preliminary assessment roll(s) and file the same with the Clerk of the Board for a scheduled public hearing to adopt the revised assessment roll(s). The ordinance creating the district shall take effect ten (10) days after the date of its adoption unless vetoed by the Mayor, and if vetoed, it shall become effective only upon an override by the Board. My office will also be available to answer any questions from the public or your office in regard to the financial and/or engineering facts of this project. We further recommend that the County Manager forward this attached report to the Board of County Commissioners after he has reviewed it and concurred with our findings.

Encls:

(1) Copy of Petition and Attachments
(2) Copy of FP&L Rate Schedule SL-1
(3) FP&L Street Lighting Agreement Form
(4) Copy of Memo from Department of Planning and Zoning
(5) District Boundary Map and Description of Maintenance Service (Exhibit A and Exhibit B)

MIAMI-DADE COUNTY ATTORNEY'S OFFICE
MEMORANDUM

TO: Charles W. Small, Jr.
Acting Chief, Special Taxing

FROM: James K. Kracht
Assistant County Attorney

DATE: August 11, 2004

SUBJECT: Naranja Gardens
Street Lighting
Special Taxing District

Please be advised that I have reviewed the above referenced petition and find it to be legally sufficient.

JKK/cg

RECEIVED
PUBLIC WORKS DEPT
2004 AUG 16 AM 10: 54
SPECIAL TAXING
DISTRICTS DIVISION

MEMORANDUM

TO: Kay M. Sullivan, Director
Office of the Clerk of the Board
Attn: Keith Knowles

DATE: August 4, 2004

FROM: Charles W. Small, Jr.
Acting Chief
Special Taxing Districts Division

SUBJECT: Naranja Gardens
Street Lighting Special
Taxing District

In reference to the subject petition, we hereby certify that, in compliance with Section 18-2 of the Miami-Dade County Code, this Department has verified the attached name against the records of the Property Appraisal Department, and has concluded that said petition relates to real property in a new subdivision and the signator is an owner and/or individual signing in his official capacity as representative of the owner of the property in question. We are therefore submitting the following information:

1.	Total number of parcels of land within district boundaries	3
2.	Total number of owners of property within district boundaries	1
3.	Total number of resident owners within district boundaries (this is a new subdivision area)	0
4.	Total number of signatures on the petition	1
5.	Total number of owners or representatives signing the petition in an official capacity	1
6.	Percentage of owners or representatives signing the petition in their official capacity	100%

Pursuant to Section 18-2 of the Code, this is a valid petition.

By copy of this memorandum, I am forwarding this petition for review by the County Attorney for legal sufficiency.

Attachment

cc: James Kracht

MEMORANDUM

TO: Kay M. Sullivan, Director
Office of the Clerk of the Board
Attn: Keith Knowles

DATE: August 4, 2004

FROM: Charles W. Small, Jr.
Acting Chief
Special Taxing Districts Division

SUBJECT: Naranja Gardens
Multipurpose Special
Taxing District

In reference to the subject petition, we hereby certify that, in compliance with Section 18-22.1 of the Miami-Dade County Code, this Department has verified the attached name against the records of the Property Appraisal Department, and has concluded that said petition relates to real property in a new subdivision and the signator is an owner and/or individual signing in his official capacity as representative of the owner of the property in question. We are therefore submitting the following information:

1.	Total number of parcels of land within district boundaries	3
2.	Total number of owners of property within district boundaries	1
3.	Total number of resident owners within district boundaries (this is a new subdivision area)	0
4.	Total number of signatures on the petition	1
5.	Total number of owners or representatives signing the petition in an official capacity	1
6.	Percentage of owners or representatives signing the petition in their official capacity	100%

Pursuant to Section 18-22.1 of the Code, this is a valid petition.

By copy of this memorandum, I am forwarding this petition for review by the County Attorney for legal sufficiency.

Attachment

cc: James Kracht

MIAMI-DADE COUNTY
PUBLIC WORKS DEPARTMENT
SPECIAL TAXING DISTRICTS DIVISION

06/17/04

Document Preparation Date

Departmental Acceptance Date (Government Use Only)

PETITION FOR MULTIPURPOSE SPECIAL TAXING DISTRICT

To the Board of County Commissioners of Miami-Dade County, Florida:

We, the undersigned property owners, do hereby petition Miami-Dade County, Florida, for the creation of the Special Taxing District(s) required by the respective plat(s) pursuant to Chapter 18 of the Code of Miami-Dade County, Florida, for any or all of the following: installation, operation and maintenance of sodium vapor street lights of an intensity of 9,500 up to 50,000 lumens, mounted on concrete, fiber glass or existing poles; landscape, lake, wall, entrance features and other maintenance services shall be more fully described on the attached Exhibit B. The petitioned for district lies within that portion of the unincorporated area of Miami-Dade County more fully described on the attached Exhibit A.

Tentative Plat(s) Name(s) Naranja Gardens, LLC

It is understood and agreed that the boundaries of this district and the type and level of services to be provided by this district will be reviewed by the appropriate County authorities. It is also understood that the street lights and other improvements to be provided shall be in accordance with minimum standards and requirements set forth by the Miami-Dade County Public Works Department.

OWNER'S NAME	OWNER'S ADDRESS	LEGAL DESCRIPTION OF PROPERTY	TAX FOLIO NUMBER
Naranja Gardens,	15500 New Barn Rd.		30-6935-000-0140
Limited Liability	Suite 101		30-6926-000-0610
company	Miami Lakes, FL		30-6926-000-0615
	33016	MORE FULLY	
Ricardo Muñoz		DESCRIBED ON	
	MANAGER	THE ATTACHED	
		"EXHIBIT A"	
Ocean Bank, a	780 NW 42 Avenue		
Florida Banking	Miami, FL 33126		

PLACE NOTARY STATEMENT AND STAMP HERE :

CONTINUED ON FOLLOWING PAGE(s)
(FOR NOTARY STATEMENTS)

Signed, Sealed, and Delivered
in the Presence of:

Print Name: Jessica Espinosa

Print Name: Jeffrey M. Flanagan

OWNER:

NARANJA GARDENS, LLC, a Florida limited liability company

By: _____
Name: Ricardo Munoz-Tebar
Title: Manager

STATE OF FLORIDA)
)SS:
COUNTY OF MIAMI-DADE)

The foregoing instrument was acknowledged before me this 25 day of June 2004, by Ricardo Munoz-Tebar, as Manager of Naranja Gardens, LLC, a Florida limited liability company. He is personally known to me or has produced FL D.L. _____ as identification.

My commission expires:

JEFFREY M. FLANAGAN
MY COMMISSION EXPIRES
May 30, 2008
#DD 323029
Bonded thru
Notary Public Underwriters
NOTARY PUBLIC, STATE OF FLORIDA

Notary Public, State of Florida

Signed, Sealed, and Delivered
in the Presence of:

Print Name: NEICA VALDES

Print Name: CONCHA M. RODRIGUEZ

MORTGAGOR:

OCEAN BANK, a Florida banking corporation

By:
Name: MAGGIE GONZALEZ
Title: SR. VICE-PRESIDENT

STATE OF FLORIDA)
)**SS:**
COUNTY OF MIAMI-DADE)

The foregoing instrument was acknowledged before me this 17th day June of 2004, by MAGGIE GONZALEZ as SR. VICE PRESIDENT of Ocean Bank, a Florida banking corporation. She/He is personally known to me or has produced DRIVER'S LICENSE as identification.

My commission expires:

Notary Public, State of Florida

CONCHA M. RODRIGUEZ
MY COMMISSION # CC 977126
EXPIRES: December 18, 2004
Bonded Thru Notary Public Underwriters

EXHIBIT A

EXHIBIT A TO THE PETITION FOR THE PLAT (s)
KNOWN AS Naranja Gardens
DATED 6/17/04 FOR THE CREATION OF SPECIAL

TAXING DISTRICT(s) for street lighting and for swale and wall maintenance.

INSERT LEGAL DESCRIPTION

The North ½ of the Northwest 1/4 of the Northwest 1/4 of the Northwest 1/4 of Section 35, Township 56 South, Range 39 East, Miami-Dade County, Florida.

Together with:

The South ½ of the Southwest 1/4 of the Southwest 1/4 of Section 26, Township 56 South, Range 39 East, Miami-Dade County, Florida, less the East 25.00 feet thereof for Road Right-of-Way purposes.

And

That Portion of the North ½ of the Southwest 1/4, of the Southwest 1/4, of said Section 26, Township 56 South, Range 39 East, Miami Dade County, Florida,
more particularly described as follows:

Begin at the Southwest corner of the North ½ of the Southwest 1/4 of the Southwest 1/4 of said Section 26; thence North 00° 58'28" West along the West line of the Southwest 1/4 of the Southwest 1/4 of said Section 26 for a distance of 131.78 feet to a point, thence North 89°13'49" East for a distance of 282.01 feet; thence South 01°01'51" East for a distance of 31.62 feet, thence North 89°15'37" East for a distance of 629.22 feet; thence South 01°01'51" East for a distance of 99.83 feet to a point on the South line of the North ½ of the Southwest 1/4 of the Southwest 1/4 of said Section 26, thence South 89°13'49" West along the South line of the North ½ of the Southwest 1/4 of the Southwest 1/4 of said Section 26 for a distance of 911.36 feet to the Point of Beginning.

EXHIBIT B

EXHIBIT B TO THE PETITION FOR THE SUBDIVISION KNOWN AS "**NARANJA GARDENS**" DATED 2-28-2003, FOR THE CREATION OF A SPECIAL TAXING DISTRICT FOR A DECORATIVE WALL AND SWALE.

AREA TO BE MAINTAINED:

THE SWALE AREA ON THE EAST SIDE OF SW 137 AVENUE BETWEEN SW 262 STREET AND SW 264 STREET.

THE SWALE AREA ON THE WEST SIDE OF SW 134 AVENUE BETWEEN SW 262 STREET AND SW 264 STREET

THE SWALE AREA ON THE NORTH SIDE OF SW 264 STREET BETWEEN SW 137 AVENUE AND SW 134 AVENUE.

THE SWALE AREA ON THE SOUTH SIDE OF SW 264 STREET BETWEEN SW 137 AVENUE AND SW 135 COURT.

THE SWALE AREA ON THE NORTH SIDE OF LOT 3 BLOCK 12.

DECORATIVE WALL ALONG THE EAST SIDE OF SW 137 AVENUE BETWEEN SW 262 STREET AND SW 264 STREET.

DECORATIVE WALL ALONG THE WEST SIDE OF SW 134 AVENUE BETWEEN SW 262 STREET AND SW 264 STREET.

DECORATIVE WALL ALONG THE NORTH SIDE OF SW 264 STREET BETWEEN SW 137 AVENUE AND SW 134 AVENUE.

DECORATIVE WALL ALONG THE SOUTH SIDE OF SW 264 STREET BETWEEN SW 137 AVENUE AND SW 135 COURT.

DECORATIVE WALL ALONG THE NORTH SIDE OF LOT 3 BLOCK 12.

MAINTENANCE SCHEDULE:

A. LAWN/GRASS
   1. CUT BIMONTHLY AS REQUIRED
   2. FERTILIZE AND TREAT FOR PESTS AS NEEDED.
   3. TREAT FOR PESTS/DISEASES AS NEEDED.

B. TREES/SHRUBS
   1. TRIM, FERTILIZE, AND TREAT FOR PESTS ANS NEEDED.
   2. REPLACE AS REQUIRED.

C. WALL MAINTENANCE
   1. MAINENCANCE AND REPAIR OF THE EXTERIOR OF A DECORATIVE MASONARY WALL AND THE REMOVAL OF GRAFFITTI AS NEEDED.

STREET LIGHTING

RATE SCHEDULE: SL-1

AVAILABLE:

In all territory served.

APPLICATION:

For lighting streets and roadways, whether public or private, which are thoroughfares for normal flow of vehicular traffic. Lighting for other applications such as: municipally and privately-owned parking lots; parks and recreational areas; or any other area not expressly defined above, is not permitted under this schedule.

TYPE OF INSTALLATION:

FPL-owned fixtures normally will be mounted on poles of FPL's existing distribution system and served from overhead wires. On request of the Customer, FPL will provide special poles or underground wires at the charges specified below. Customer-owned systems will be of a standard type and design, permitting service and lamp replacement at no abnormal cost to FPL.

SERVICE:

Service includes lamp renewals, patrol, energy from dusk each day until dawn the following day and maintenance of FPL-owned Street Lighting Systems.

LIMITATION OF SERVICE:

For Mercury Vapor, Fluorescent and Incandescent luminaires, no additions or changes in specified lumen output on existing installations will be permitted under this schedule after October 4, 1981 except where such additional lights are required in order to match existing installations.

Stand-by or resale service is not permitted hereunder.

CUSTOMER CONTRIBUTIONS:

A Contribution-in-Aid-of-Construction (CIAC) will be required for:

a) the differential cost between employing rapid construction techniques in trenching, backfilling and pole installation work where no obstructions exist, and the added cost to overcome obstructions such as sprinkler systems, paved surfaces (such as sidewalks, curbs, gutters, and roadways), landscaping, sodding and other obstructions encountered along the Street Light System installation route, including repair and replacement. If the Customer elects to perform work such as trenching and restoration, they will be reimbursed by FPL with a credit (not to exceed the total CIAC cost) for the value of this work as determined by FPL;

b) the installation cost of any new overhead distribution facilities and/or the cost of alterations to existing distribution facilities which are required in order to serve the Street Lighting System less four (4) times the additional annual non-fuel energy revenue generated by the installation or alteration of the Street Lighting System, plus where underground facilities are installed, the differential installation cost between underground and overhead distribution facilities.

These costs shall be paid by the Customer prior to the initiation of any construction work by FPL. The Customer shall also pay any additional costs associated with design modifications requested after the original estimate has been made.

(Continued on Sheet No. 8.716)

(Continued from Sheet No. 8.715)

REMOVAL OF FACILITIES:

If Street Lighting facilities are removed either by Customer request or termination or breach of the agreement, the Customer shall pay FPL an amount equal to the original installed cost of the removed facilities less any salvage value and any depreciation (based on current depreciation rates as approved by the Florida Public Service Commission) plus removal cost.

MONTHLY RATE:

Luminaire Type		Lamp Size Initial Lumens	Watts	KWH/Mo. Estimate	Charge for FPL-Owned Unit ($) Fixtures	Maintenance	Energy Non-Fuel **	Total ***	Charge for Customer-Owned Unit $) Relamping/ Energy ****	Energy Only
High Pressure Sodium Vapor		5,800	70	29	3.55	1.36	.60	5.51	1.29	.60
" "		9,500	100	41	3.62	1.37	.85	5.84	1.55	.85
" "		16,000	150	60	3.72	1.40	1.24	6.36	1.94	1.24
" "		22,000	200	88	5.64	1.79	1.81	9.24	2.51	1.81
" "		50,000	400	168	5.71	1.76	3.46	10.93	4.17	3.46
	*	12,800	150	60	3.88	1.56	1.24	6.68	2.17	1.24
" "	*	27,500	250	116	6.00	1.90	2.39	10.29	3.13	2.39
" "	*	140,000	1,000	411	9.04	3.47	8.46	20.97	10.10	8.46
Mercury Vapor	*	6,000	140	62	2.81	1.23	1.28	5.32	1.97	1.28
" "	*	8,600	175	77	2.84	1.23	1.59	5.66	2.28	1.59
" "	*	11,500	250	104	4.74	1.77	2.14	8.65	2.88	2.14
" "	*	21,500	400	160	4.73	1.75	3.30	9.78	4.02	3.30
" "	*	39,500	700	272	6.68	2.96	5.61	15.25	7.17	5.61
" "	*	60,000	1,000	385	6.85	2.88	7.93	17.66	8.91	7.93
Incandescent	*	1,000	103	36				6.91	2.46	.74
"	*	2,500	202	71				7.17	3.18	1.46
"	*	4,000	327	116				8.41	4.16	2.39
"	*	6,000	448	158				9.37	5.03	3.26
"	*	10,000	690	244				11.31	6.93	5.03
Fluorescent	*	19,800	300	122				-	3.43	2.52
"	*	39,600	700	264				-	6.62	5.44

* These units are closed to new FPL installations.
** The non-fuel energy charge is 2.060¢ per kwh.
*** Bills rendered based on "Total" charge. Unbundling of charges is not permitted.
**** New Customer installations of those units closed to FPL installations cannot receive relamping service.

Charges for other FPL-owned facilities:

Wood pole used only for the street lighting system	$ 2.54
Concrete pole used only for the street lighting system	$ 3.49
Fiberglass pole used only for the street lighting system	$ 4.13
Underground conductors not under paving	1.91¢ per foot
Underground conductors under paving	4.66¢ per foot

The Underground conductors under paving charge will not apply where a CIAC is paid pursuant to section "a)" under "Customer Contributions." The Underground conductors not under paving charge will apply in these situations.

(Continued on Sheet No. 8.717)

(Continued from Sheet No. 8.716)

On Customer-owned Street Lighting Systems, where Customer contracts to relamp at no cost to FPL, the Monthly Rate for non-fuel energy shall be 2.060¢ per kwh of estimated usage of each unit plus adjustments. On Street Lighting Systems, where the Customer elects to install Customer-owned monitoring systems, the Monthly Rate for non-fuel energy shall be 2.060¢ per kwh of estimated usage of each monitoring unit plus adjustments. The minimum monthly kwh per monitoring device will be 1 kilowatt-hour per month, and the maximum monthly kwh per monitoring device will be 5 kilowatt-hours per month.

During the initial installation period:
Facilities in service for 15 days or less will not be billed;
Facilities in service for 16 days or more will be billed for a full month.

WILLFUL DAMAGE:

Upon the **second** occurrence of willful damage to any FPL-owned facilities, the Customer will be responsible for the cost incurred for repair or replacement. If the lighting fixture is damaged, based on prior written instructions from the Customer, FPL will:

a) Replace the fixture with a shielded cutoff cobrahead. The Customer shall pay $120.00 for the shield plus all associated costs. However, if the Customer chooses to have the shield installed after the first occurrence, the Customer shall only pay the $120.00 cost of the shield; or

b) Replace with a like unshielded fixture. For this, and each subsequent occurrence, the Customer shall pay the costs specified under "Removal of Facilities"; or

c) Terminate service to the fixture.

Option selection shall be made by the Customer in writing and apply to all fixtures which FPL has installed on the Customer's behalf. Selection changes may be made by the Customer at any time and will become effective ninety (90) days after written notice is received.

Conservation Charge	See Sheet No. 8.030
Capacity Payment Charge	See Sheet No. 8.030
Environmental Charge	See Sheet No. 8.030
Fuel Charge	See Sheet No. 8.030
Franchise Fee	See Sheet No. 8.031
Tax Clause	See Sheet No. 8.031

TERM OF SERVICE:

Initial term of ten (10) years with automatic, successive five (5) year extensions unless terminated in writing by either FPL or the Customer at least ninety (90) days prior to the current term's expiration.

RULES AND REGULATIONS:

Service under this schedule is subject to orders of governmental bodies having jurisdiction and to the currently effective "General Rules and Regulations for Electric Service" on file with the Florida Public Service Commission. In case of conflict between any provision of this schedule and said "General Rules and Regulations for Electric Service", the provision of this schedule shall apply.

STREET LIGHTING AGREEMENT

(a) Installation and/or removal of FPL-owned facilities described as follows:

Lights Installed		
Fixture Rating (in Lumens)	Fixture Type	# Installed

Lights Removed		
Fixture Rating (in Lumens)	Fixture Type	# Removed

Poles Installed	
Pole Type	# Installed

Poles Removed	
Pole Type	# Removed

Conductors Installed	Conductors Removed
_____ Feet not Under Paving	_____ Feet not Under Paving
_____ Feet Under Paving	_____ Feet Under Paving

(b) Modification to existing facilities other than described above (explain fully):

That, for and in consideration of the covenants set forth herein, the parties hereto covenant and agree as follows:

FPL AGREES:

1. To install or modify the street lighting facilities described and identified above (hereinafter called the Street Lighting System), furnish to the Customer the electric energy necessary for the operation of the Street Lighting System, and furnish such other services as are specified in this Agreement, all in accordance with the terms of FPL's currently effective street lighting rate schedule on file at the Florida Public Service Commission (FPSC) or any successive street lighting rate schedule approved by the FPSC.

THE CUSTOMER AGREES:

2. To pay a contribution in the amount of $_____ prior to FPL's initiating the requested installation or modification.

3. To purchase from FPL all of the electric energy used for the operation of the Street Lighting System.

4. To be responsible for paying, when due, all bills rendered by FPL pursuant to FPL's currently effective street lighting rate schedule on file at the FPSC or any successive street lighting rate schedule approved by the FPSC, for facilities and service provided in accordance with this agreement.

5. To provide access, final grading and, when requested, good and sufficient easements, suitable construction drawings showing the location of existing and proposed structures, identification of all non-FPL underground facilities within or near pole or trench locations, and appropriate plats necessary for planning the design and completing the construction of FPL facilities associated with the Street Lighting System.
6. To perform any clearing, compacting, removal of stumps or other obstructions that conflict with construction, and drainage of rights-of-way or easements required by FPL to accommodate the street lighting facilities.

IT IS MUTUALLY AGREED THAT:

7. Modifications to the facilities provided by FPL under this agreement, other than for maintenance, may only be made through the execution of an additional street lighting agreement delineating the modifications to be accomplished. Modification of FPL street lighting facilities is defined as the following:

   a. the addition of street lighting facilities:
   b. the removal of street lighting facilities; and
   c. the removal of street lighting facilities and the replacement of such facilities with new facilities and/or additional facilities.

Modifications will be subject to the costs identified in FPL's currently effective street lighting rate schedule on file at the FPSC, or any successive schedule approved by the FPSC.

8. FPL will, at the request of the Customer, relocate the street lighting facilities covered by this agreement, if provided sufficient right-of-ways or easements to do so. The Customer shall be responsible for the payment of all costs associated with any such Customer-requested relocation of FPL street lighting facilities. Payment shall be made by the Customer in advance of any relocation.

9. FPL may, at any time, substitute for any luminaire/lamp installed hereunder another luminaire/lamp which shall be of at least equal illuminating capacity and efficiency.

10. This Agreement shall be for a term of ten (10) years from the date of initiation of service, and, except as provided below, shall extend thereafter for further successive periods of five (5) years from the expiration of the initial ten (10) year term or from the expiration of any extension thereof. The date of initiation of service shall be defined as the date the first lights are energized and billing begins, not the date of this Agreement. This Agreement shall be extended automatically beyond the initial the (10) year term or any extension thereof, unless either party shall have given written notice to the other of its desire to terminate this Agreement. The written notice shall be by certified mail and shall be given not less than ninety (90) days before the expiration of the initial ten (10) year term, or any extension thereof.

11. In the event street lighting facilities covered by this agreement are removed, either at the request of the Customer or through termination or breach of this Agreement, the Customer shall be responsible for paying to FPL an amount equal to the original installed cost of the facilities provided by FPL under this agreement less any salvage value and any depreciation (based on current depreciation rates as approved by the FPSC) plus removal cost.

12. Should the Customer fail to pay any bills due and rendered pursuant to this agreement of otherwise fail to perform the obligations contained in this Agreement, said obligations being material and going to the essence of this Agreement, FPL may cease to supply electric energy or service until the Customer has paid the bills due and rendered or has fully cured such other breach of this Agreement. Any failure of FPL to exercise its rights hereunder shall not be a waiver of its rights. It is understood, however, that such discontinuance of the supplying of electric energy or service shall not constitute a breach of this Agreement by FPL, nor shall it relieve the Customer of the obligation to perform any of the terms and conditions of this Agreement.

13. The obligation to furnish or purchase service shall be excused at any time that either party is prevented from complying with this Agreement by strikes, lockouts, fires, riots, acts of God, the public enemy, or by cause or causes not under the control of the party thus prevented from compliance and FPL shall not have the obligation to furnish service if it is prevented from complying with this Agreement by reason of any partial, temporary or entire shut-down of service which, in the sole opinion of FPL, is reasonably necessary for the purpose of repairing or making more efficient all or any part of its generating or other electrical equipment.

14. This Agreement supersedes all previous Agreements or representations, either written, oral or otherwise between the Customer and FPL, with respect to the facilities referenced herein and constitutes the entire Agreement between the parties. This Agreement does not create any rights or provide any remedies to third parties or create any additional duty, obligation or undertakings by FPL to third parties.

15. This Agreement shall inure to the benefit of, and be binding upon the successors and assigns of the Customer and FPL.

16. This Agreement is subject to FPL's Electric Tariff, including, but not limited to, the General Rules and Regulations for Electric Service and the Rules of the FPSC, as they are written, or as they may be hereafter revised, amended or supplemented. In the event of any conflict between the terms of this Agreement and the provisions of the FPL Electric Tariff or the FPSC Rules, the provisions of the Electric Tariff and FPSC Rules shall control, as they are now written, or as they may be hereafter revised, amended or supplemented.

IN WITNESS WHEREOF, (The parties hereby caused this Agreement to be executed in triplicate by their duly authorized representative to be effective as of the day and year first written above.

Changes and Terms Accepted:
Miami-Dade County SLID ( ).
Customer (Print or type Organization)

By:_____
Signature (Authorized Representative)

_____
(Print or type name)

Tile:_____

FLORIDA POWER & LIGHT COMPANY

By: _____
(Signature)

_____
(Print or type name)

Title: _____

MEMORANDUM

To: Aristides Rivera, P.E., P.L.S., Director
Public Works Department

Date: January 15, 2002

From: Diane O'Quinn Williams, Director
Department of Planning and Zoning

Subject: Street Lighting, Maintenance of Landscape, Walls Adjacent to Double-Frontage Lots and Lakes Special Taxing Districts

Section: As Required
District: As Required
Council: As Required

Effective September 5, 2001, all tentative plats in the unincorporated area of Miami-Dade County submitted to the Land Development Division of the Public Works Department, must be accompanied by a properly executed petition for all applicable special taxing districts including, but not limited to street lights, maintenance of landscape, walls adjacent to double frontage lots, entrance features and lakes. Final Plats will not be presented to the Board of County Commissioners for consideration until the applicable special taxing districts are created, and all fees have been paid. In that regard, to ensure expeditious processing, this Memorandum may serve as approval for certain future special taxing district application requests as being consistent with the intent and purpose of the adopted 2005-2015 Comprehensive Development Master Plan (CDMP). Policy 4A – Capital Improvement Element states: Appropriate funding mechanisms will be adopted and applied by Miami-Dade County in order to assure the fiscal resources to maintain acceptable levels of service. Such funding mechanisms include special tax districts, municipal taxing service units, local option taxes, user fees, local gas tax, general obligation bond, impact fees, and special purpose authorities, or others as appropriate and feasible (Adopted Components as Amended through April 2001, page IX-10). The provision for services over and above minimum for neighborhoods and communities may be accomplished through the special taxing district as may be prescribed by the code.

The Department of Planning and Zoning (DP&Z) has no objection to a blanket approval with condition to establish future special taxing districts as limited to requests for street lighting, landscape maintenance, walls adjacent to double-frontage lots and lake maintenance districts. The previously noted special taxing districts may be established on the condition that the DP&Z review all landscape maintenance districts for compliance with plantings in public rights-of-way and lake maintenance districts for consistency with Landscape Code (Chapter 18A) Section 18A-6(L) Storm Water Retention/Detention Areas.

QW: GA: TBS

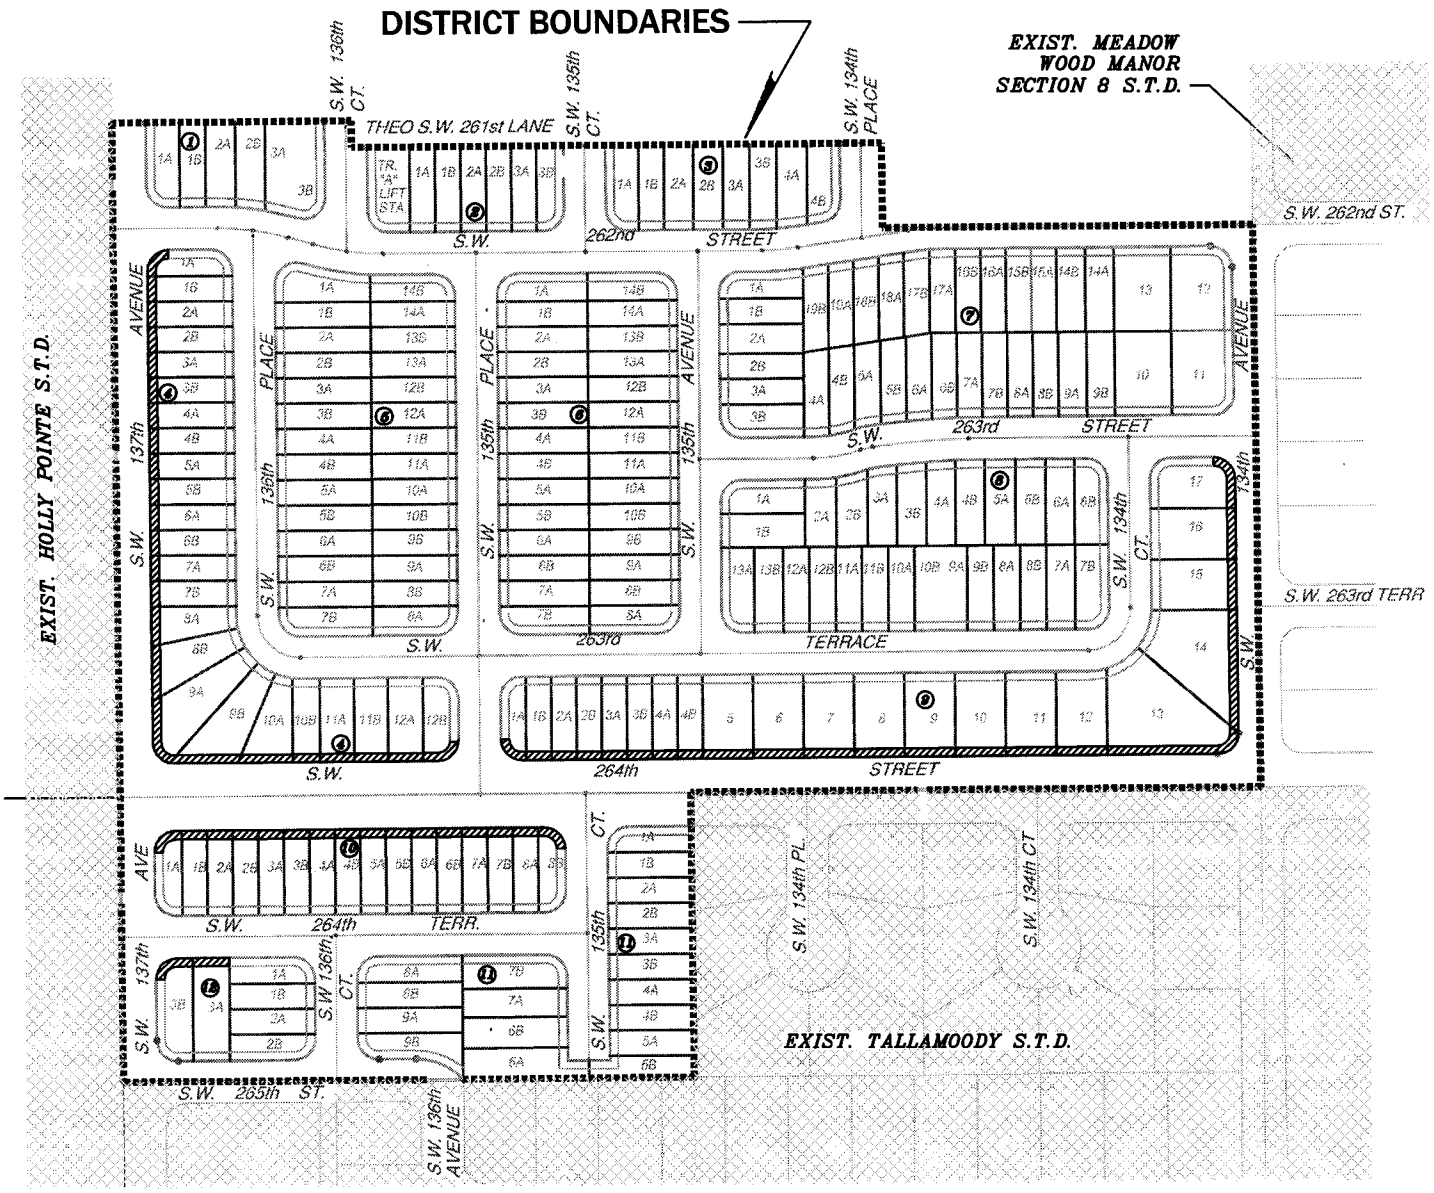

NARANJA GARDENS

MULTIPURPOSE MAINTENANCE AND STREET LIGHTING SPECIAL TAXING DISTRICT

42 - 9,500 LUMEN SODIUM VAPOR TRADITIONAL POST-TOP STREET LIGHTS, MOUNTED ON FIBER GLASS POLES, INSTALLED APPROX. 120 FEET APART

3 - 9,500 LUMEN SODIUM VAPOR BRACKET-ARM STREET LIGHTS MOUNTED ON CONCRETE POLES TO BE TRANSFERRED FROM ADJACENT DISTRICTS

13 - 9,500 LUMEN SODIUM VAPOR BRACKET-ARM STREET LIGHTS MOUNTED ON CONCRETE POLES, INSTALLED APPROX. 200' FEET APART

FUTURE PROPOSED 9,500 LUMEN SODIUM VAPOR BRACKET-ARM STREET LIGHTS MOUNTED ON CONCRETE POLES, INSTALLED APPROX. 200' FEET APART, BY OTHERS

▨ **DENOTES AREAS TO BE MAINTAINED, SEE ATTACHED SHEETS FOR SERVICE DESCRIPTIONS AND LOCATIONS**

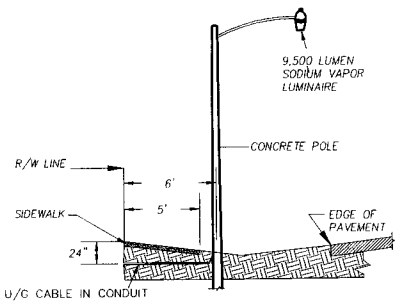

TYPICAL UNDERGROUND INSTALLATION
N.T.S.

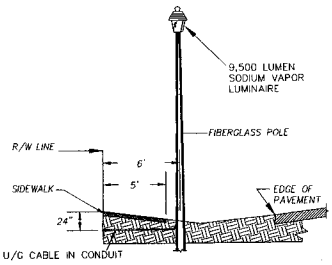

TYPICAL UNDERGROUND INSTALLATION
N.T.S.

N

SEE ATTACHED SHEET FOR SERVICE DESCRIPTION AND LOCATION
L-1062 / M- 460 (COMM. 0009)
SECTION: 26/35-56-39

EXHIBIT "A"

12/27/2004 3:53:00 PM, A. Muñoz/S.Ferrer

38

EXHIBIT B

NARANJA GARDENS

AREA TO BE MAINTAINED:

THE SWALE AREA ON THE EAST SIDE OF SW 137 AVENUE BETWEEN SW 262 STREET AND SW 264 STREET.

THE SWALE AREA ON THE WEST SIDE OF SW 134 AVENUE BETWEEN SW 263 STREET AND SW 264 STREET

THE SWALE AREA ON THE NORTH SIDE OF SW 264 STREET BETWEEN SW 137 AVENUE AND SW 134 AVENUE.

THE SWALE AREA ON THE SOUTH SIDE OF SW 264 STREET BETWEEN SW 137 AVENUE AND SW 135 COURT.

THE SWALE AREA ON THE NORTH SIDE OF LOT 3 BLOCK 12.

DECORATIVE WALL ALONG THE EAST SIDE OF SW 137 AVENUE BETWEEN SW 262 STREET AND SW 264 STREET.

DECORATIVE WALL ALONG THE WEST SIDE OF SW 134 AVENUE BETWEEN SW 262 STREET AND SW 264 STREET.

DECORATIVE WALL ALONG THE NORTH SIDE OF SW 264 STREET BETWEEN SW 137 AVENUE AND SW 134 AVENUE.

DECORATIVE WALL ALONG THE SOUTH SIDE OF SW 264 STREET BETWEEN SW 137 AVENUE AND SW 135 COURT.

DECORATIVE WALL ALONG THE NORTH SIDE OF LOT 3 BLOCK 12.

MAINTENANCE SCHEDULE:

A. LAWN/GRASS
   1. CUT BIMONTHLY AS REQUIRED
   2. FERTILIZE AND TREAT FOR PESTS AS NEEDED.
   3. TREAT FOR PESTS/DISEASES AS NEEDED.

B. TREES/SHRUBS
   1. TRIM, FERTILIZE, AND TREAT FOR PESTS ANS NEEDED.
   2. REPLACE AS REQUIRED.

C. WALL MAINTENANCE
   1. MAINENCANCE AND REPAIR OF THE EXTERIOR OF A DECORATIVE MASONARY WALL AND THE REMOVAL OF GRAFFITTI AS NEEDED.