Memorandum

MIAMI-DADE COUNTY

Date: September 2, 2008

To: Honorable Chairman Bruno A. Barreiro
and Members, Board of County Commissioners

Agenda Item No. 5(L)

From: George M. Burgess
County Manager

Subject: SUNRISE COMMONS

RECOMMENDATION

The following plat meets concurrency and is hereby submitted for consideration by the Board of County Commissioners for approval. The Miami-Dade County Plat Committee recommends approval and recording of the plat listed below. This plat is bounded on the north by SW 264 Street, on the east by SW 146 Court, on the south by Old Dixie Highway, and on the west by approximately SW 149 Court.

SCOPE

This plat is located within the boundaries of Commission District 9.

FISCAL IMPACT/FUNDING SOURCE

Not Applicable

TRACK RECORD/MONITOR

Not Applicable

BACKGROUND

SUNRISE COMMONS (T-22893)

- Located in Sections 33 & 34, Township 56 South, Range 39 East
- Commission District: 9
- Zoning: N.C.U.C.D.
- Proposed Usage: Residential and mix use
- Number of parcels: 2

PLAT RESTRICTIONS

- That Old Dixie Highway and SW 146th Court (Naranja Road), as illustrated on the plat, together with all existing and future planting, trees, shrubbery and fire hydrants thereon, are hereby dedicated to the perpetual use of the public for proper purposes, reserving to the dedicators, their successors or assigns, the reversion or reversions thereof whenever discontinued by law.
- That individual wells shall not be permitted within this subdivision, except for swimming pools, sprinkler systems and/or air conditioners.
- That the use of septic tanks will not be permitted within this subdivision, unless approved for temporary use, in accordance with County and State regulations.

- That all new electric and communication lines, except transmission lines, within this subdivision, shall be installed underground.
- That the utility easements, depicted by dashed lines on the plat, are hereby reserved for the installation and maintenance of public utilities.

DEVELOPER'S OBLIGATION

- Paving, sidewalks, street name signs, drainage, curb and gutter, traffic control signs, striping and monumentation. Bonded under bond number 7794 in the amount of $81,085.00.

Should you need additional information, please contact Mr. Raul Pino, PLS, Chief, Land Development Division, Public Works Department, at (305) 375-2112.

Assistant County Manager

MEMORANDUM

(Revised)

TO: Honorable Chairman Bruno A. Barreiro and Members, Board of County Commissioners

DATE: September 2, 2008

FROM: R. A. Cuevas, Jr. County Attorney

SUBJECT: Agenda Item No. 5(L)

Please note any items checked.

_____ "4-Day Rule" ("3-Day Rule" for committees) applicable if raised

_____ 6 weeks required between first reading and public hearing

_____ 4 weeks notification to municipal officials required prior to public hearing

_____ Decreases revenues or increases expenditures without balancing budget

_____ Budget required

_____ Statement of fiscal impact required

_____ Bid waiver requiring County Manager's written recommendation

_____ Ordinance creating a new board requires detailed County Manager's report for public hearing

_____ Housekeeping item (no policy decision required)

✓ No committee review

Approved _____ Mayor

Veto _____

Override _____

Agenda Item No. 5(L)

9-2-08

RESOLUTION NO. _____

RESOLUTION APPROVING THE PLAT OF SUNRISE COMMONS, LOCATED IN THE NORTHWEST 1/4 OF SECTION 34, TOWNSHIP 56 SOUTH, RANGE 39 EAST AND IN THE NORTHEAST 1/4 OF SECTION 33, TOWNSHIP 56 SOUTH, RANGE 39 EAST (BOUNDED ON THE NORTH BY SW 264 STREET, ON THE EAST BY SW 146 COURT, ON THE SOUTH BY OLD DIXIE HIGHWAY, AND ON THE WEST BY APPROXIMATELY SW 149 COURT)

WHEREAS, Sunrise Commons, Ltd., a Florida limited partnership, has this day presented to this Board a plat of certain lands lying in Miami-Dade County, Florida, said plat to be known as SUNRISE COMMONS, the same being a replat of Lots 6, 7, 8, 9, 10, 11, 12, 13, 14, and a portion of Lot 15, Block 1 of "George W. Moody's Sub-division", according to the plat thereof, as recorded in Plat Book 1, at Page 106, of the Public Records of Miami-Dade County, Florida, lying and being in the Northwest 1/4 of Section 34, Township 56 South, Range 39 East, and a subdivision of a portion of land lying and being in the Northeast 1/4 of Section 33, Township 56 South, Range 39 East, Miami-Dade County, Florida, and it appears that all requirements of law concerning said plat insofar as the authority of this Board is concerned have been complied with,

NOW, THEREFORE, BE IT RESOLVED BY THE BOARD OF COUNTY COMMISSIONERS OF MIAMI-DADE COUNTY, FLORIDA, that said plat is hereby approved; that the dedication of the streets, alleys and other rights-of-way however designated or depicted on said plat is hereby accepted; that the Miami-Dade County Plat Restrictions as listed on said plat are approved and are to be enforced; that approval of the plat is not a waiver of any zoning regulations and that the requirements of the zoning existing on this land at the time this resolution is approved shall be enforced

whether or not the various parcels on this plat conform to those requirements; this approval is conditioned upon the proper execution of all documents required by the County Attorney's Office.

The foregoing resolution was offered by Commissioner , who moved its adoption. The motion was seconded by Commissioner and upon being put to a vote, the vote was as follows:

Bruno A. Barreiro, Chairman
Barbara J. Jordan, Vice-Chairwoman

Jose "Pepe" Diaz	Audrey M. Edmonson
Carlos A. Gimenez	Sally A. Heyman
Joe A. Martinez	Dennis C. Moss
Dorrin D. Rolle	Natacha Seijas
Katy Sorenson	Rebeca Sosa
Sen. Javier D. Souto	

The Chairperson thereupon declared the resolution duly passed and adopted this 2nd day of September, 2008. This resolution shall become effective ten (10) days after the date of its adoption unless vetoed by the Mayor, and if vetoed, shall become effective only upon an override by this Board.

MIAMI-DADE COUNTY, FLORIDA
BY ITS BOARD OF
COUNTY COMMISSIONERS

HARVEY RUVIN, CLERK

By:_____
Deputy Clerk

Approved by County Attorney as
to form and legal sufficiency.

Joni Armstrong Coffey

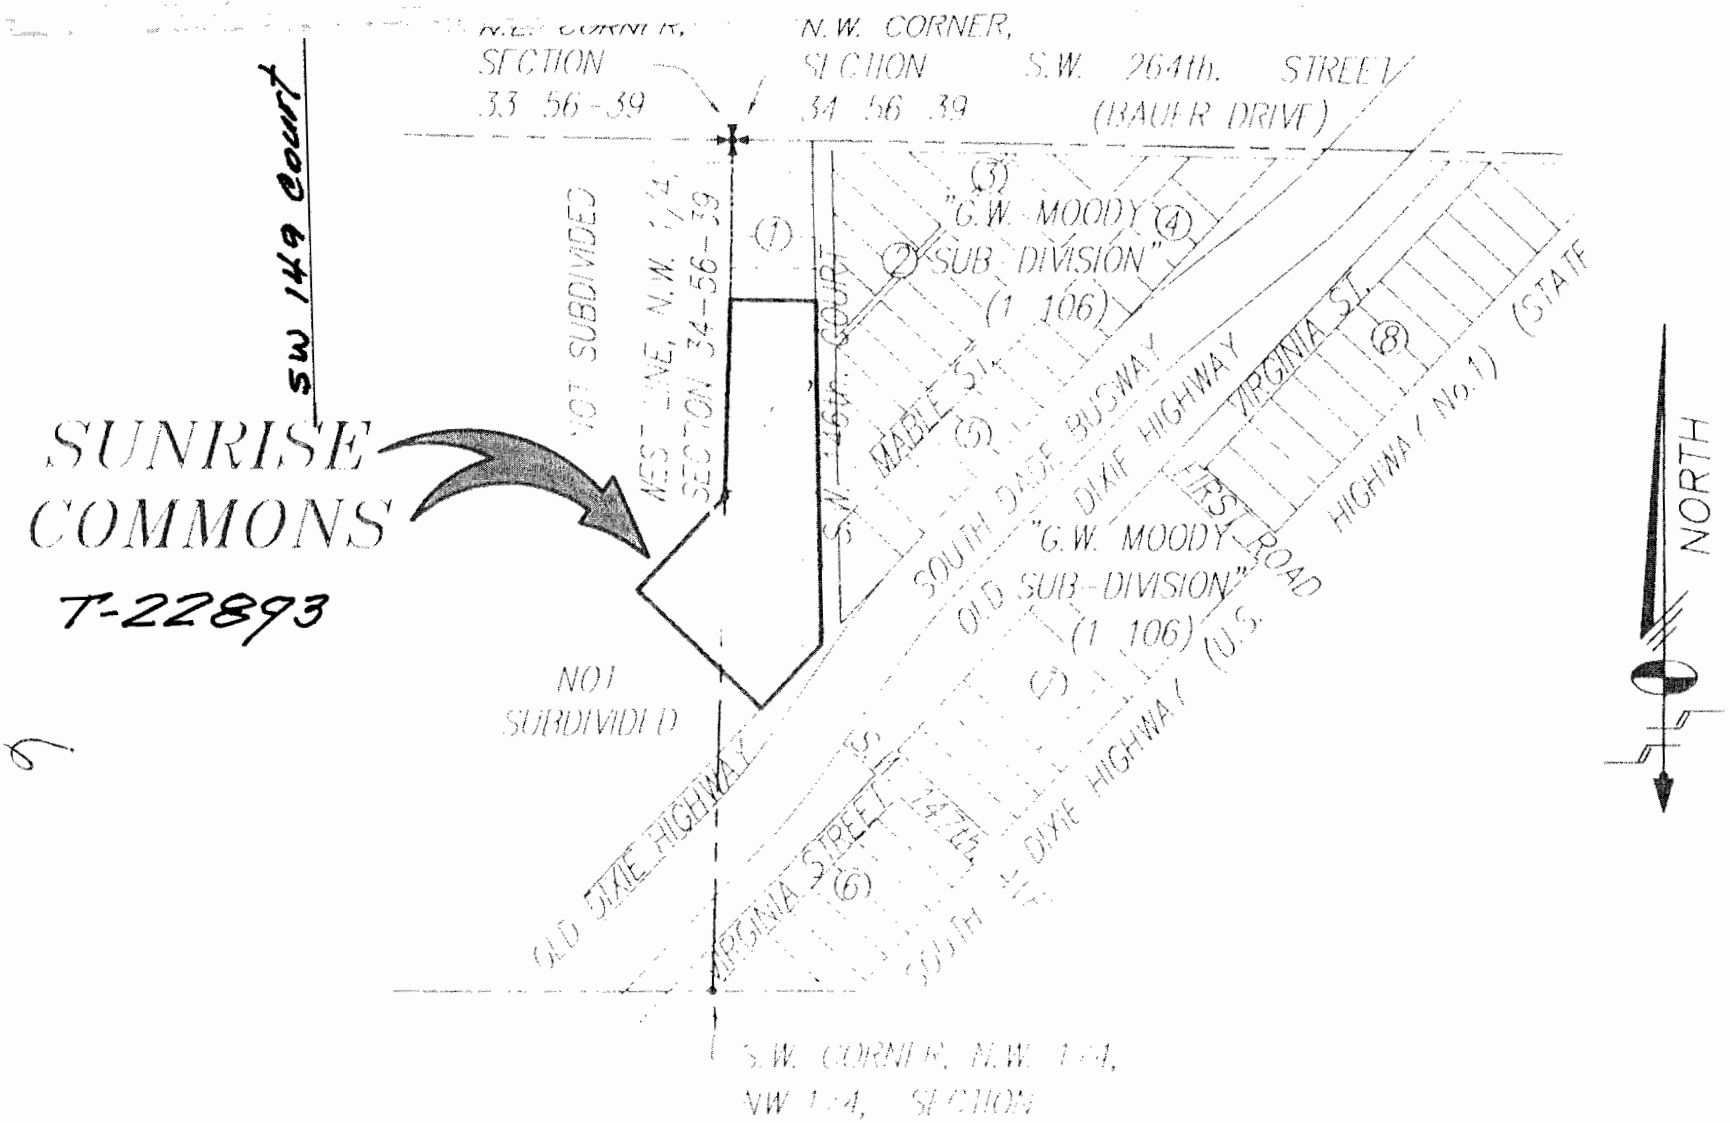

LOCATION SKETCH

A PORTION OF SECTIONS 33 & 34 56 39
MIAMI DADE COUNTY, FLORIDA.
SCALE: 1" = 300'