Approved _____ _____ Mayor

Veto _____

Override _____

/ ıda Item No. 5(F)
05-22-07

OFFICIAL FILE COPY
CLERK OF THE BOARD
OF COUNTY COMMISSIONERS
MIAMI-DADE COUNTY, FLORIDA

RESOLUTION NO. R-620-07

RESOLUTION APPROVING THE WAIVER OF PLAT OF TOMMY CLIFTON MORRISON AND PATRICIA ANN MORRISON, D-22752, LOCATED IN THE NORTHWEST 1/4 OF SECTION 15, TOWNSHIP 55 SOUTH, RANGE 40 EAST (SW 122 STREET AND SW 84 AVENUE)

WHEREAS, Tommy Clifton Morrison and Patricia Ann Morrison, husband and wife, have this day presented to this Board a waiver of plat of certain lands lying in Miami-Dade County, Florida, said waiver of plat of the property legally described as a portion of Tract 3 and Tract 4 of "South Kendall Section A", according to the plat thereof, as recorded in Plat Book 28, at Page 57, of the Public Records of Miami-Dade County, Florida, lying and being in the Northwest 1/4 of Section 15, Township 55 South, Range 40 East, Miami-Dade County, Florida, and it appears that all requirements of law concerning said waiver of plat insofar as the authority of this Board is concerned have been complied with,

NOW, THEREFORE, BE IT RESOLVED BY THE BOARD OF COUNTY COMMISSIONERS OF MIAMI-DADE COUNTY, FLORIDA, that said waiver of plat is hereby approved; that the property has been found to be in compliance with Chapter 28 Subdivision of Miami-Dade County Code; that approval of this waiver of plat is not a waiver of any zoning regulations and that the requirements of the zoning existing on this land at the time this resolution is approved shall be enforced whether or not the various parcels on this waiver of plat conform to those requirements; this approval is conditioned upon the proper execution of all documents required by the County Attorney's Office.

MEMORANDUM

(Revised)

TO: Honorable Chairman Bruno A. Barreiro and Members, Board of County Commissioners

DATE: May 22, 2007

FROM: Murray A. Greenberg County Attorney

SUBJECT: Agenda Item No. 5(F)

Please note any items checked.

_____ **"4-Day Rule" ("3-Day Rule" for committees) applicable if raised**

_____ **6 weeks required between first reading and public hearing**

_____ **4 weeks notification to municipal officials required prior to public hearing**

_____ **Decreases revenues or increases expenditures without balancing budget**

_____ **Budget required**

_____ **Statement of fiscal impact required**

_____ **Bid waiver requiring County Manager's written recommendation**

_____ **Ordinance creating a new board requires detailed County Manager's report for public hearing**

_____ **Housekeeping item (no policy decision required)**

✓ **No committee review**

The foregoing resolution was offered by Commissioner Jose "Pepe" Diaz, who moved its adoption. The motion was seconded by Commissioner Rebeca Sosa and upon being put to a vote, the vote was as follows:

Bruno A. Barreiro, Chairman aye
Barbara J. Jordan, Vice-Chairwoman aye

Jose "Pepe" Diaz	aye	Audrey M. Edmonson	aye
Carlos A. Gimenez	absent	Sally A. Heyman	aye
Joe A. Martinez	aye	Dennis C. Moss	aye
Dorrin D. Rolle	aye	Natacha Seijas	aye
Katy Sorenson	aye	Rebeca Sosa	aye
Sen. Javier D. Souto	aye		

The Chairperson thereupon declared the resolution duly passed and adopted this 22nd day of May, 2007. This resolution shall become effective ten (10) days after the date of its adoption unless vetoed by the Mayor, and if vetoed, shall become effective only upon an override by this Board.

MIAMI-DADE COUNTY, FLORIDA
BY ITS BOARD OF
COUNTY COMMISSIONERS

HARVEY RUVIN, CLERK

KAY SULLIVAN
By:_____
Deputy Clerk

Approved by County Attorney as
to form and legal sufficiency.

Jorge Martinez-Esteve

Tommy C. Morrison & Patricia A. Morrison
D-22752

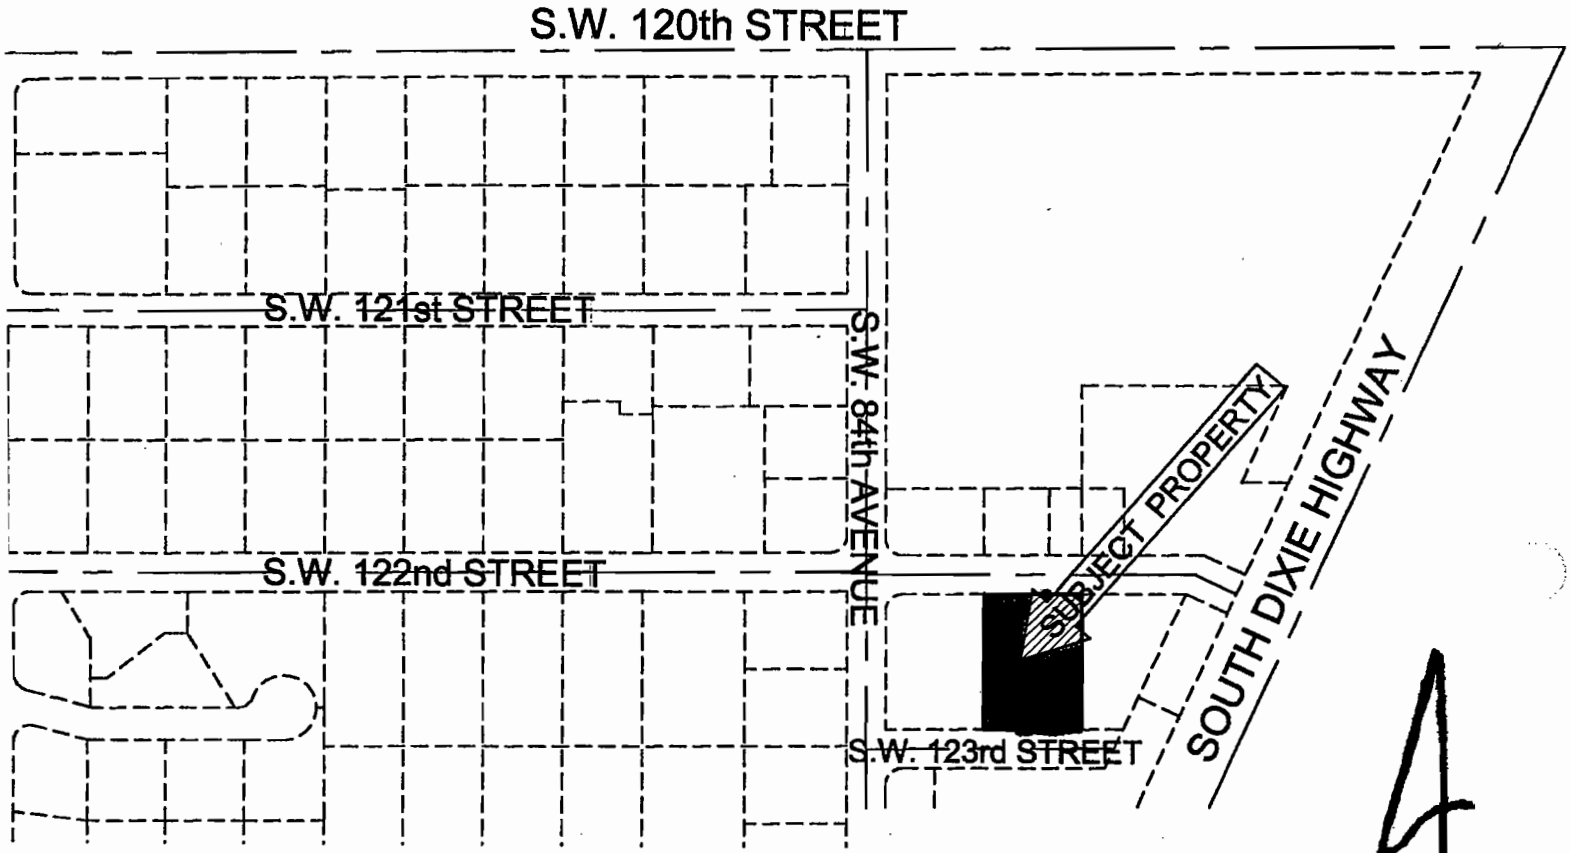

Location Sketch
SEC. 15-55-40
Scale 1" = 300'

North

Memorandum

MIAMI-DADE COUNTY

Date: May 22, 2007

To: Honorable Chairman Bruno A. Barreiro
and Members, Board of County Commissioners

Agenda Item No. 5(F)

From: George M. Burgess
County Manager

RESOLUTION R- 620-07

Subject: TOMMY CLIFTON MORRISON AND PATRICIA ANN MORRISON

RECOMMENDATION

The following waiver of plat meets concurrency and is hereby submitted for consideration by the Board of County Commissioners for approval. The Miami-Dade County Plat Committee recommends approval of the waiver of plat listed below. This waiver of plat is bounded on the north by SW 122 Street, on the east by approximately South Dixie Highway, on the south by SW 123 Street, and on the west by approximately SW 84 Avenue.

SCOPE

This waiver of plat is located within the boundaries of Commission District 8.

FISCAL IMPACT/FUNDING SOURCE

Not Applicable

TRACK RECORD/MONITOR

Not Applicable

BACKGROUND

TOMMY CLIFTON MORRISON AND PATRICIA ANN MORRISON (D-22752)

- Located in Section 15, Township 55 South, Range 40 East
- Commission District: 8
- Zoning: RU-2
- Proposed Usage: Single family residences and accessory buildings
- Number of parcels: 2

PLAT RESTRICTIONS

- Plat restrictions: none, waiver of plat.
- Covenant requirements: none, waiver of plat.

DEVELOPER'S OBLIGATION

- None, all improvements in place.

If additional information is deemed necessary, you may contact Mr. Raul Pino, PLS, Chairman, Miami-Dade County Plat Committee at (305) 375-2112.

Assistant County Manager