OFFICIAL FILE COPY
CLERK OF THE BOARD
OF COUNTY COMMISSIONERS
MIAMI-DADE COUNTY, FLORIDA

Memorandum

MIAMI-DADE COUNTY

Date: December 18, 2007

To: Honorable Chairman Bruno A. Barreiro
and Members, Board of County Commissioners

From: George M. Burgess
County Manager

Agenda Item No. 5(D)

R-1394-07

Subject: SIGMA CONSTRUCTION & ENGINEERING, CORP.

RECOMMENDATION

The following waiver of plat meets concurrency and is hereby submitted for consideration by the Board of County Commissioners for approval. The Miami-Dade County Plat Committee recommends approval of the waiver of plat listed below. This waiver of plat is bounded on the north by approximately NW 21 Street, on the east by NW 108 Avenue, on the south by approximately NW 17 Street, and on the west by approximately NW 109 Avenue.

SCOPE

This waiver of plat is located within the boundaries of Commission District 12.

FISCAL IMPACT/FUNDING SOURCE

Not Applicable

TRACK RECORD/MONITOR

Not Applicable

BACKGROUND

SIGMA CONSTRUCTION & ENGINEERING CORP. (D-22872)

- Located in Section 31, Township 53 South, Range 40 East
- Commission District: 12
- Zoning: IU-1
- Proposed Usage: Mini warehouse
- Number of parcels: 1

PLAT RESTRICTIONS

- Plat restrictions: none, waiver of plat.
- Covenant requirements: none, waiver of plat.

DEVELOPER'S OBLIGATION

- None, all improvements in place.

Should you need additional information, please contact Mr. Raul Pino, PLS, Chief, Land Development Division, Public Works Department at (305) 375-2112.

Assistant County Manager

MEMORANDUM
(Revised)

TO: Honorable Chairman Bruno A. Barreiro and Members, Board of County Commissioners

DATE: December 18, 2007

FROM: R. A. Cuevas, Jr. County Attorney

SUBJECT: Agenda Item No. 5(D)

Please note any items checked.

_____ "4-Day Rule" ("3-Day Rule" for committees) applicable if raised

_____ 6 weeks required between first reading and public hearing

_____ 4 weeks notification to municipal officials required prior to public hearing

_____ Decreases revenues or increases expenditures without balancing budget

_____ Budget required

_____ Statement of fiscal impact required

_____ Bid waiver requiring County Manager's written recommendation

_____ Ordinance creating a new board requires detailed County Manager's report for public hearing

_____ Housekeeping item (no policy decision required)

✓ No committee review

Approved _____ Mayor

Veto _____

Override _____

Agenda Item No. 5(D)
12-18-07

RESOLUTION NO. R-1394-07

RESOLUTION APPROVING THE WAIVER OF PLAT OF SIGMA CONSTRUCTION & ENGINEERING CORP., D-22872, LOCATED IN THE NORTHEAST 1/4 OF SECTION 31, TOWNSHIP 53 SOUTH, RANGE 40 EAST (BOUNDED ON THE NORTH BY APPROXIMATELY NW 21 STREET, ON THE EAST BY NW 108 AVENUE, ON THE SOUTH BY APPROXIMATELY NW 17 STREET, AND ON THE WEST BY APPROXIMATELY NW 109 AVENUE)

WHEREAS, Sigma Construction & Engineering Corp., a Florida corporation, has this day presented to this Board a waiver of plat of certain lands lying in Miami-Dade County, Florida, said waiver of plat of the property legally described as a portion of land lying and being in the Northeast 1/4 of Section 31, Township 53 South, Range 40 East, Miami-Dade County, Florida, and it appears that all requirements of law concerning said waiver of plat insofar as the authority of this Board is concerned have been complied with,

NOW, THEREFORE, BE IT RESOLVED BY THE BOARD OF COUNTY COMMISSIONERS OF MIAMI-DADE COUNTY, FLORIDA, that said waiver of plat is hereby approved; that the property has been found to be in compliance with Chapter 28 Subdivision of Miami-Dade County Code; that approval of this waiver of plat is not a waiver of any zoning regulations and that the requirements of the zoning existing on this land at the time this resolution is approved shall be enforced whether or not the parcel on this waiver of plat conforms to those requirements; this approval is conditioned upon the proper execution of all documents required by the County Attorney's Office.

The foregoing resolution was offered by Commissioner Carlos A. Gimenez, who moved its adoption. The motion was seconded by Commissioner Rebeca Sosa and upon being put to a vote, the vote was as follows:

Bruno A. Barreiro, Chairman aye
Barbara J. Jordan, Vice-Chairwoman aye

Jose "Pepe" Diaz	aye	Audrey M. Edmonson	absent
Carlos A. Gimenez	aye	Sally A. Heyman	aye
Joe A. Martinez	absent	Dennis C. Moss	aye
Dorrin D. Rolle	aye	Natacha Seijas	aye
Katy Sorenson	aye	Rebeca Sosa	aye
Sen. Javier D. Souto	aye		

The Chairperson thereupon declared the resolution duly passed and adopted this 20th day of December, 2007. This resolution shall become effective ten (10) days after the date of its adoption unless vetoed by the Mayor, and if vetoed, shall become effective only upon an override by this Board.

MIAMI-DADE COUNTY, FLORIDA
BY ITS BOARD OF
COUNTY COMMISSIONERS

HARVEY RUVIN, CLERK

COUNTY COMMISSIONERS MIAMI-DADE COUNTY FLORIDA

By: **Kay Sullivan**
Deputy Clerk

Approved by County Attorney as
to form and legal sufficiency.

Joni Armstrong Coffey

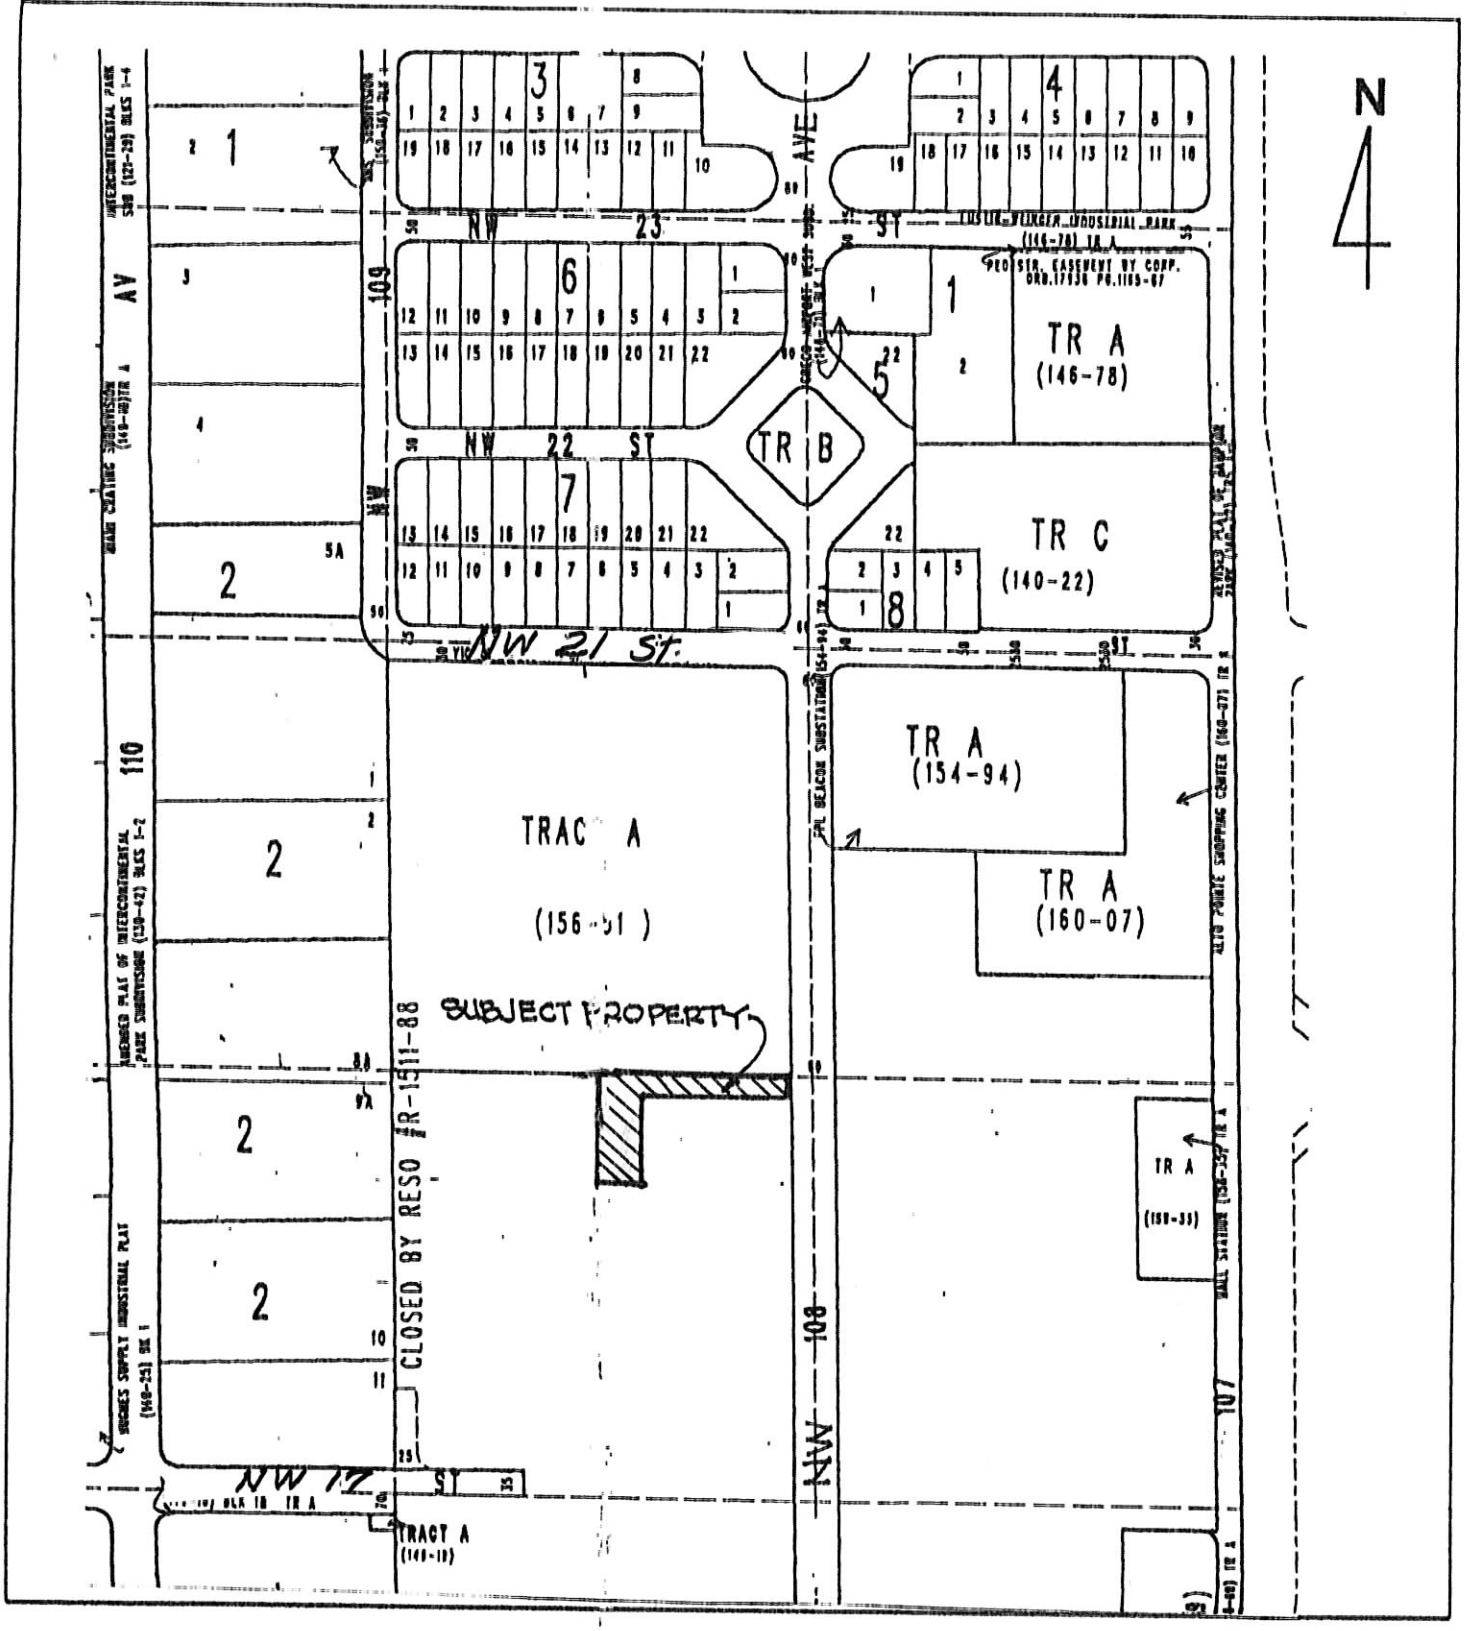

PORTION OF THE NE 1/4 OF SECTION 31-53-40
LOCATION SKETCH
SCALE 1" = 30'

Sigma Construction & Engineering, Corp
D-22872