OFFICIAL FILE COPY
CLERK OF THE BOARD
OF COUNTY COMMISSIONERS
MIAMI-DADE COUNTY, FLORIDA

MEMORANDUM

Agenda Item No. 8(L)(3)

TO:	Honorable Chairwoman Rebeca Sosa and Members, Board of County Commissioners	**DATE:**	July 2, 2013
FROM:	R. A. Cuevas, Jr. County Attorney	**SUBJECT:**	Resolution declaring the acquisition of the designated property known as Parcel 103 for the People's Transportation Plan (PTP) Project Entitled Improvements on SW 137 Avenue from US-1 to SW 200 Street, to be a public necessity Resolution No. R-525-13

The accompanying resolution was prepared by the Public Works and Waste Management Department and placed on the agenda at the request of Prime Sponsor Vice Chair Lynda Bell and Co-Sponsor Commissioner Dennis C. Moss.

R. A. Cuevas, Jr.
County Attorney

RAC/smm

Memorandum

MIAMI-DADE COUNTY

Date: July 2, 2013

To: Honorable Chairwoman Rebeca Sosa
and Members, Board of County Commissioners

From: Carlos A. Gimenez
Mayor

Subject: Resolution Declaring the Acquisition of the Designated Property Known as Parcel 103 for Right-of-Way Needed for the PTP Project Entitled Improvements to SW 137 Avenue from US-1 to SW 200 Street to be a Public Necessity and Authorizing the Use of Charter County Transportation Surtax Funds

---

Recommendation

It is recommended that the Board of County Commissioners (BCC) approve the attached resolution which does the following:

- Declares the acquisition of Parcel 103 required for the road widening, beautification, and right-of-way improvements to SW 137 Avenue from US-1 to SW 200 Street to be a public necessity; and
- Authorizes the County Mayor or the County Mayor's designee and the County Attorney to employ appraisers, expert witnesses, obtain required environmental audits, and to take any and all appropriate actions to acquire the subject parcel in fee simple, either by negotiation, donation, purchase at values established by appraisals or tax assessed value whichever is the higher of the two, together with reasonable attorneys' fees and costs pursuant to Chapters 73.091 and 73.092, Florida Statutes, or eminent domain court proceedings including a declaration of taking as necessary for and on behalf of Miami-Dade County.

This resolution is for the acquisition of Parcel 103 which is needed for programmed improvements to SW 137 Avenue from US-1 to SW 200 Street. It is anticipated that the entire project will consist of approximately 47 parcels of which 46 are being presented separately for BCC consideration on this agenda. Florida Statute Section 127.02 requires that there be a separate resolution adopted for each individual property.

Said Resolution is placed for Committee review pursuant to Miami-Dade County Code Section 29-124(f). This item may only be considered by the BCC if the CITT has forwarded a recommendation to the BCC prior to the date scheduled for BCC consideration or forty-five (45) days have elapsed since the filing with the Clerk of the Board of this item. If the CITT has not forwarded a recommendation and forty-five (45) days have not elapsed since the filing of this item, I will request a withdrawal of this item.

Scope

The impact of this project is countywide; however, it is located within Commissioner Lynda Bell's District 8.

Fiscal Impact/Funding Source

Funding for the right-of-way acquisition, design and construction of this Project is from Charter County Transportation Surtax bond proceeds, and may be supplemented by other eligible funding sources. Funding is programmed within the adopted FY2010-11 Capital Budget and the index code is CPEPTP608US1. The initial acquisition cost has been

budgeted and no additional fiscal impacts are expected; however, in the event of litigation the ultimate acquisition cost would be subject to a future ruling by the Court.

The total cost of the project (inclusive of construction, design and the right-of-way acquisition of all parcels) is estimated at $17,706,777.52. The anticipated ongoing annual maintenance and operational costs will be approximately $51,865.00 and $17,064.00, respectively.

Track Record/Monitor
Glass Land Acquisition Service Specialists, Inc. is responsible for acquiring the right of way for this project and Francisco Fernandez, Chief Real Estate Officer, from Public Works and Waste Management (PWWM) is monitoring the process.

Background
PWWM has programmed the construction of SW 137 Avenue as part of the People's Transportation Plan Project Entitled Improvements to SW 137 Avenue from US-1 to SW 200 Street. The proposed project includes roadway expansion, beautification and improvements consisting of a new two-lane road including sidewalks, curb and gutter, a continuous storm drainage system, signalization, pavement markings and signage, street lighting, bicycle facilities, a bridge crossing over one (1) canal and a culvert for a second canal.

The area to be acquired by Miami-Dade County is necessary for the proposed roadway improvements, and is legally described in "Exhibit A" and illustrated on the parcel location map in "Exhibit B 1 of 2" and "Exhibit B 2 of 2" all attached herewith.

Alina T. Hudak
Deputy Mayor

MEMORANDUM

(Revised)

TO: Honorable Chairwoman Rebeca Sosa
and Members, Board of County Commissioners

DATE: July 2, 2013

FROM: R. A. Cuevas, Jr.
County Attorney

SUBJECT: Agenda Item No. 8(L)(3)

Please note any items checked.

_____ **"3-Day Rule" for committees applicable if raised**

_____ **6 weeks required between first reading and public hearing**

_____ **4 weeks notification to municipal officials required prior to public hearing**

_____ **Decreases revenues or increases expenditures without balancing budget**

_____ **Budget required**

_____ **Statement of fiscal impact required**

_____ **Ordinance creating a new board requires detailed County Mayor's report for public hearing**

_____ **No committee review**

_____ **Applicable legislation requires more than a majority vote (i.e., 2/3's ____, 3/5's ____, unanimous _____) to approve**

_____ **Current information regarding funding source, index code and available balance, and available capacity (if debt is contemplated) required**

Approved _____ Mayor
Veto _____
Override _____

Agenda Item No. 8(L)(3)
7-2-13

RESOLUTION NO. R-525-13

RESOLUTION DECLARING THE ACQUISITION OF THE DESIGNATED PROPERTY KNOWN AS PARCEL 103 FOR THE PEOPLE'S TRANSPORTATION PLAN (PTP) PROJECT ENTITLED IMPROVEMENTS ON SW 137 AVENUE FROM US-1 TO SW 200 STREET, TO BE A PUBLIC NECESSITY; AND AUTHORIZING THE COUNTY MAYOR OR THE COUNTY MAYOR'S DESIGNEE AND THE COUNTY ATTORNEY TO TAKE ANY AND ALL APPROPRIATE ACTIONS TO ACCOMPLISH ACQUISITION OF THE SUBJECT PROPERTY IN FEE SIMPLE, BY DONATION, PURCHASE AT VALUES ESTABLISHED BY APPRAISALS OR TAX ASSESSED VALUE WHICHEVER IS THE HIGHER OF THE TWO TOGETHER WITH REASONABLE ATTORNEYS' FEES AND COSTS PURSUANT TO CHAPTERS 73.091 AND 73.092, FLORIDA STATUTES, OR BY EMINENT DOMAIN COURT PROCEEDING INCLUDING DECLARATIONS OF TAKING, AS NECESSARY; AND AUTHORIZING THE USE OF CHARTER COUNTY TRANSPORTATION SURTAX FUNDS

WHEREAS, this Board desires to accomplish the purposes outlined in the accompanying memorandum, a copy of which is incorporated herein by reference,

NOW, THEREFORE, BE IT RESOLVED BY THE BOARD OF COUNTY COMMISSIONERS OF MIAMI-DADE COUNTY, FLORIDA, that:

Section 1. This Board ratifies and adopts these matters set forth in the foregoing recitals.

Section 2. This Board finds and declares that the acquisition of the subject parcel, as legally described in "Exhibit A" attached hereto and incorporated herein by reference, is needed for the public purpose of improvements to SW 137 Avenue from US-1 to SW 200 Street.

Section 3. This Board authorizes and directs the County Mayor or County Mayor's designee and County Attorney to employ appraisers, review appraisers and expert witnesses, to

obtain required environmental audits and to take any action to acquire the subject parcel, as legally described in "Exhibit A" in fee simple, including any businesses thereon, either by donation, purchase at values established by appraisals or tax assessed value whichever is the higher of the two together with reasonable attorneys' fees, expert fees and costs pursuant to Chapter 73.091 and 73.092, Florida Statutes, or eminent domain court proceedings including a declaration of taking as necessary for and on behalf of Miami-Dade County and authorizes the use of Charter County Transportation Surtax Funds.

Section 4. Pursuant to Resolution No. R-974-09, this Board directs the County Mayor or County Mayor's designee to record the instruments of conveyance accepted herein in the Public Records of Miami-Dade County, Florida; and to provide a recorded copy of the instrument to the Clerk of the Board within thirty (30) days of execution of said instrument; and directs the Clerk of the Board to attach and permanently store a recorded copy together with this resolution.

The foregoing resolution was offered by Commissioner **Dennis C. Moss**, who moved its adoption. The motion was seconded by Commissioner **Xavier L. Suarez** and upon being put to a vote, the vote was as follows:

Rebeca Sosa, Chairwoman	**aye**		
Lynda Bell, Vice Chair	**aye**		
Bruno A. Barreiro	**absent**	Esteban L. Bovo, Jr.	**absent**
Jose "Pepe" Diaz	**aye**	Audrey M. Edmonson	**aye**
Sally A. Heyman	**aye**	Barbara J. Jordan	**aye**
Jean Monestime	**aye**	Dennis C. Moss	**aye**
Sen. Javier D. Souto	**aye**	Xavier L. Suarez	**aye**
Juan C. Zapata	**aye**		

The Chairperson thereupon declared the resolution duly passed and adopted this 2nd day of July, 2013. This resolution shall become effective ten (10) days after the date of its adoption unless vetoed by the Mayor, and if vetoed, shall become effective only upon an override by this Board.

MIAMI-DADE COUNTY, FLORIDA
BY ITS BOARD OF
COUNTY COMMISSIONERS

HARVEY RUVIN, CLERK

By: Christopher Agrippa
Deputy Clerk

Approved by County Attorney as
to form and legal sufficiency.

Debra Herman

LEGAL DESCRIPTION
(FEE SIMPLE)

A PORTION OF THE SW 1/4 OF THE SW 1/4 OF THE SW 1/4 OF SECTION 23, TOWNSHIP 56 SOUTH, RANGE 39 EAST, LYING AND BEING IN MIAMI-DADE COUNTY, FLORIDA, MORE PARTICULARLY DESCRIBED AS FOLLOWS:

COMMENCE AT THE SOUTHWEST CORNER OF SECTION 23, TOWNSHIP 56 SOUTH, RANGE 39 EAST; THENCE N01°10'03"W ALONG THE WEST LINE OF SAID SECTION 23, A DISTANCE OF 466.00 FEET; THENCE N41°18'51"E PARALLEL TO THE F.E.C. RAILROAD RIGHT OF WAY FOR A DISTANCE OF 37.02 FEET TO THE POINT OF BEGINNING; THENCE CONTINUE N41°18'51"E PARALLEL TO THE F.E.C. RAILROAD RIGHT OF WAY FOR A DISTANCE OF 38.59 FEET; THENCE N48°41'09"W PERPENDICULAR TO THE F.E.C. RAILROAD FOR A DISTANCE OF 15.00 FEET TO A POINT ON A LINE THAT IS PARALLEL AND 40.00 FEET EASTERLY OF THE WEST LINE OF SECTION 23, TOWNSHIP 56 SOUTH, RANGE 39 EAST; THENCE N01°10'03"W ALONG SAID PARALLEL LINE FOR A DISTANCE OF 161.59 FEET; THENCE S48°41'09"E PERPENDICULAR TO THE F.E.C. RAILROAD RIGHT OF WAY FOR A DISTANCE OF 20.34 FEET TO A POINT ON A LINE THAT IS PARALLEL AND 55.00 FEET EASTERLY OF THE WEST LINE OF SECTION 23, TOWNSHIP 56 SOUTH, RANGE 39 EAST; THENCE S01°10'03"E ALONG SAID PARALLEL LINE FOR A DISTANCE OF 223.44 FEET; THENCE N48°41'09"W PERPENDICULAR TO THE F.E.C. RAILROAD FOR A DISTANCE OF 40.68 FEET TO A POINT ON A LINE THAT IS PARALLEL AND 25.00 FEET EASTERLY OF THE WEST LINE OF SECTION 23, TOWNSHIP 56 SOUTH, RANGE 39 EAST; THENCE N01°10'03"W ALONG SAID PARALLEL LINE FOR A DISTANCE OF 9.52 FEET TO THE POINT OF BEGINNING;

EXHIBIT A

PROJECT NO. 20090003
PARCEL 103

PARCEL MAP

SEC. 2, 3, 10, 11, 14, 15, 22, 23, 26 & 27, TWP. 56S., RGE. 39E.

TWP. 55 S.
TWP. 56 S.

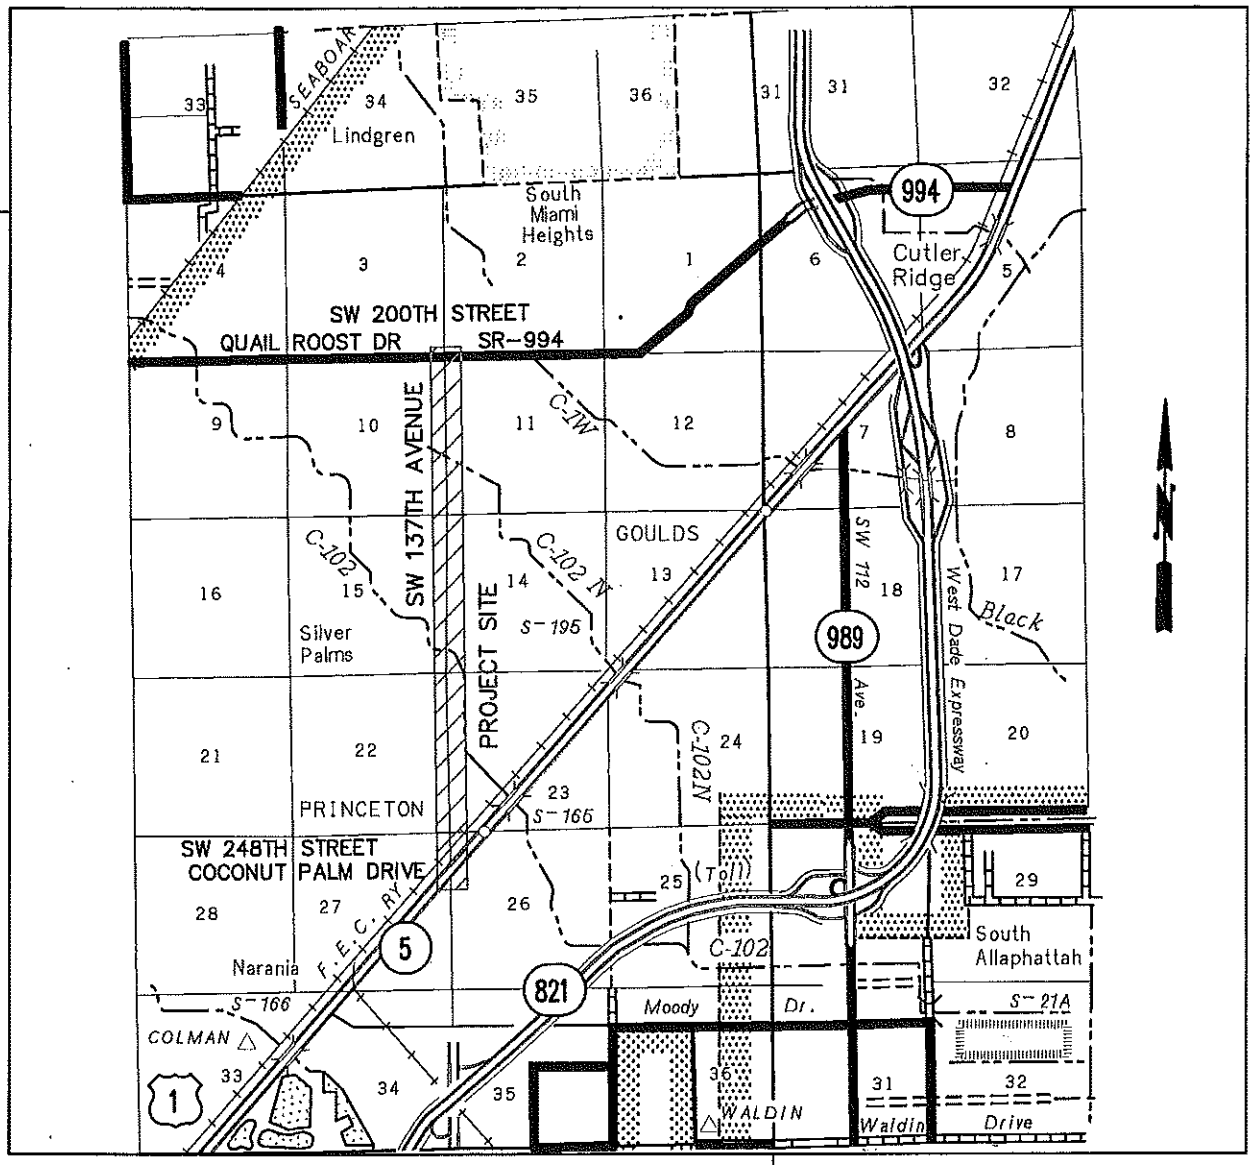

LOCATION MAP

MIAMI-DADE COUNTY, FLORIDA

MIAMI-DADE

= PROJECT LOCATION

NOT A SURVEY

Date: 03/20/13

Scale: NOT TO SCALE

EXHIBIT B

MANUEL G. VERA & ASSOCIATES, INC.
ENGINEERS ● SURVEYORS ● MAPPERS
13960 SW 47th STREET, MIAMI, FL 33175-3616
TEL: (305) 221-6210 FAX: (305) 221-1295
FLORIDA CERTIFICATE OF AUTHORIZATION NUMBER LB-2439

SW 137TH AVENUE
FROM US-1 TO SW 200th STREET

Project No. 20090003

SHEET 1 OF 2

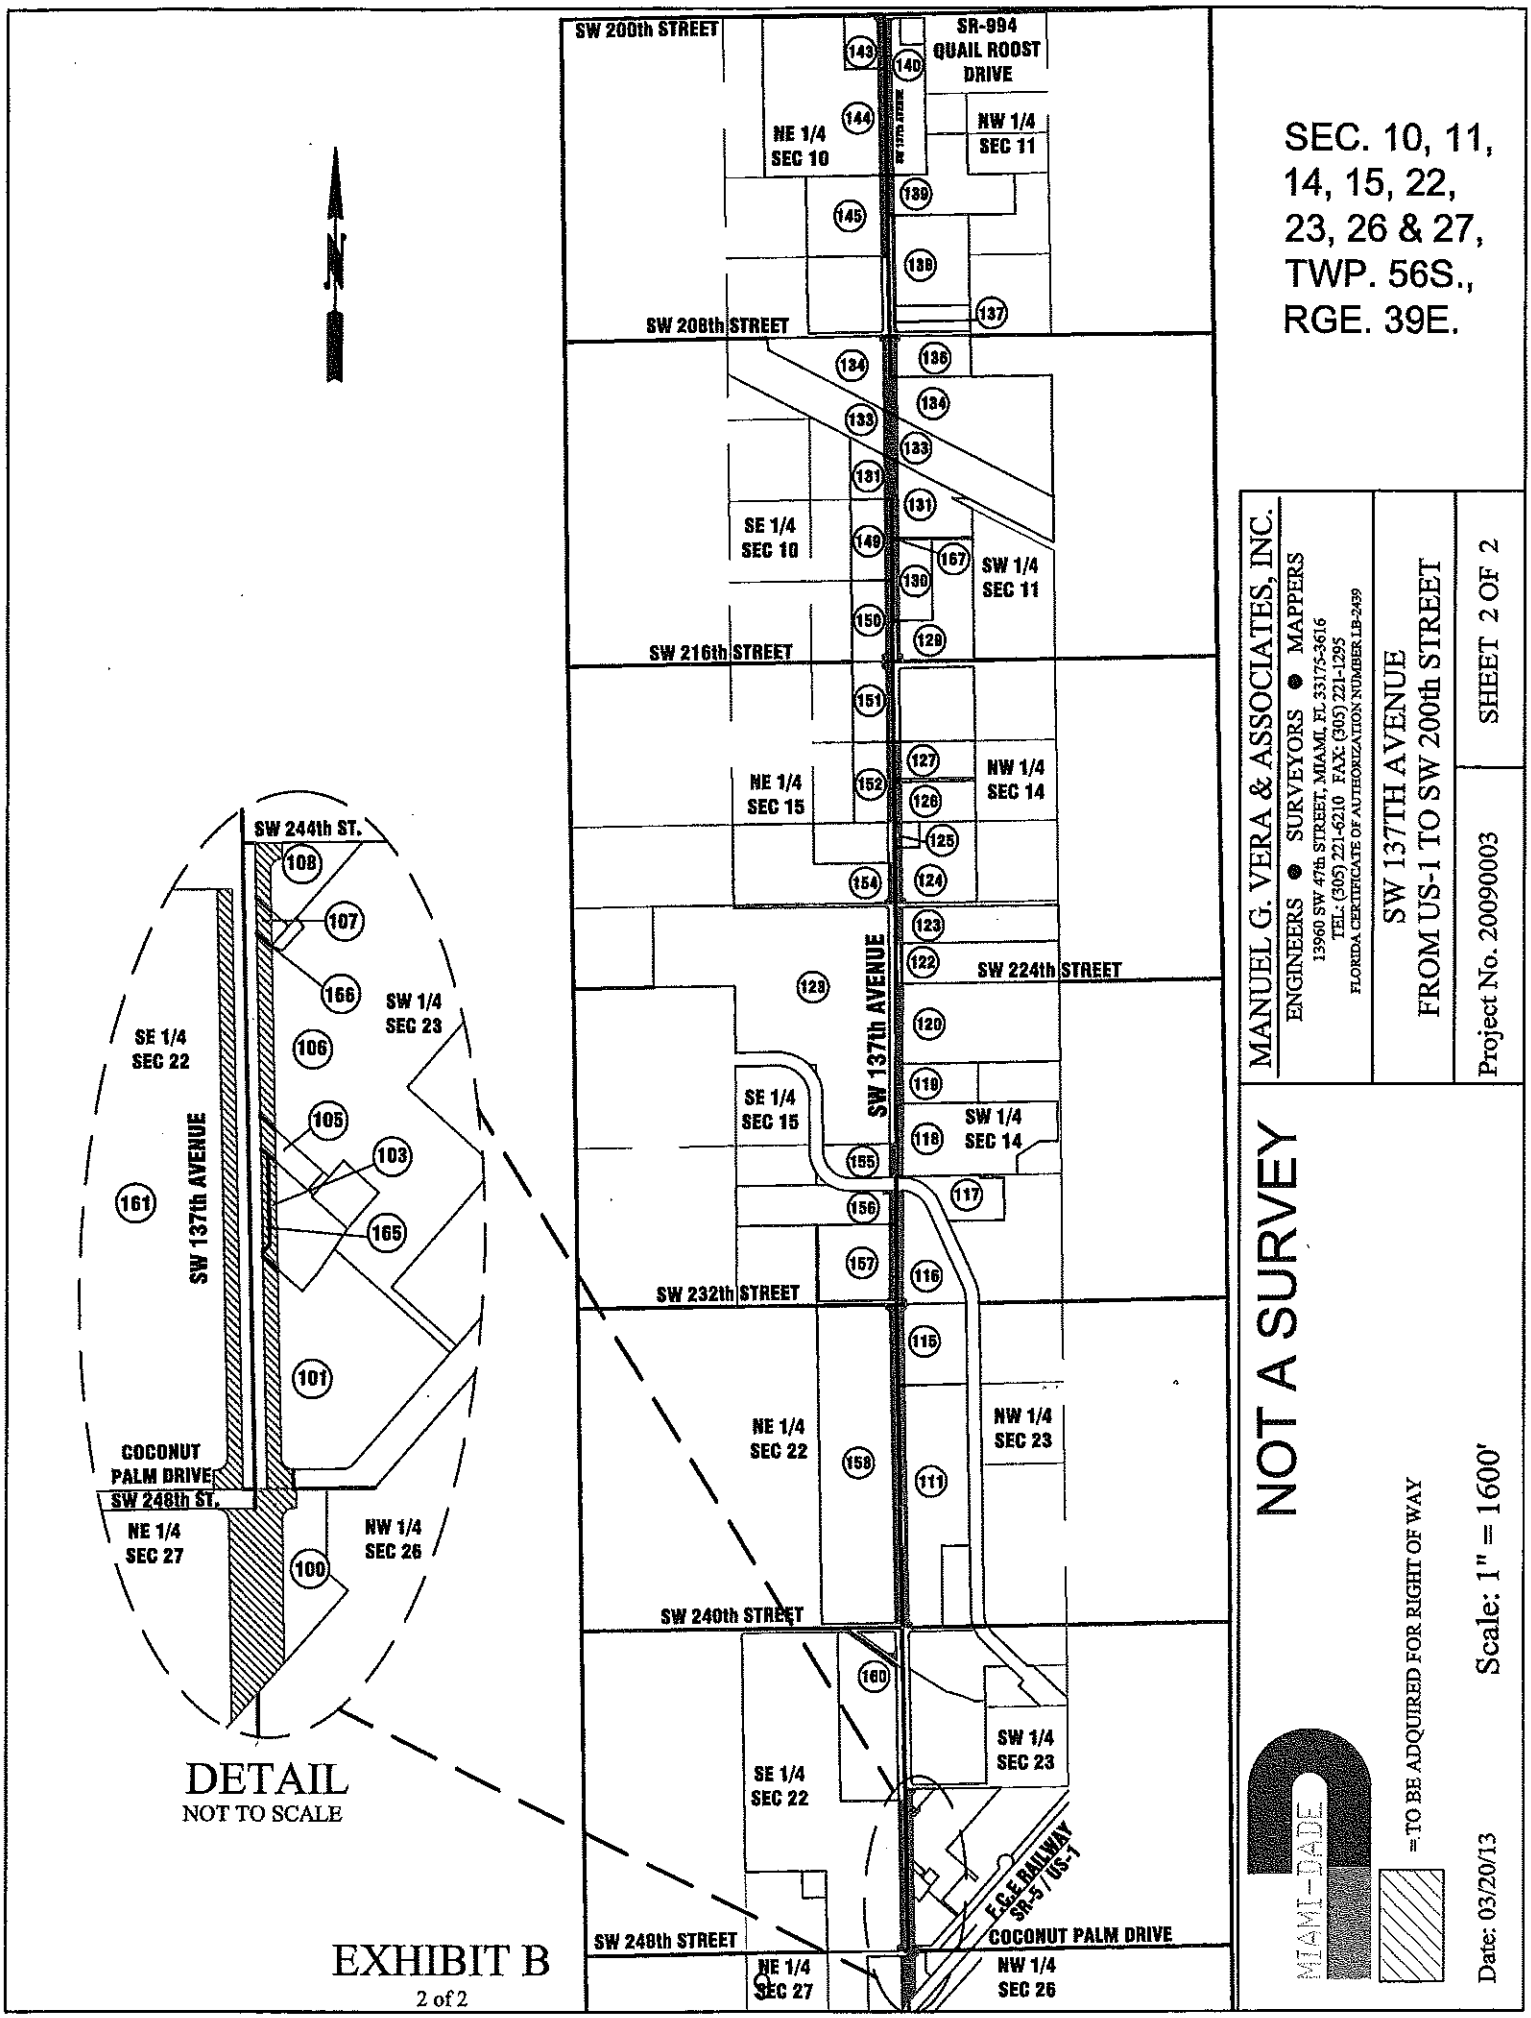
SW 200th STREET
SR-994
QUAIL ROOST DRIVE
NE 1/4 SEC 10
NW 1/4 SEC 11
SW 208th STREET
SE 1/4 SEC 10
SW 1/4 SEC 11
SW 216th STREET
NE 1/4 SEC 15
NW 1/4 SEC 14
SW 224th STREET
SW 137th AVENUE
SE 1/4 SEC 15
SW 1/4 SEC 14
SW 232nd STREET
NE 1/4 SEC 22
NW 1/4 SEC 23
SW 240th STREET
SE 1/4 SEC 22
SW 1/4 SEC 23
F.C.E. RAILWAY
SR-5 / US-1
SW 248th STREET
COCONUT PALM DRIVE
NE 1/4 SEC 27
NW 1/4 SEC 26
SW 244th ST.
SE 1/4 SEC 22
SW 1/4 SEC 23
SW 137th AVENUE
COCONUT PALM DRIVE
SW 248th ST.
NE 1/4 SEC 27
NW 1/4 SEC 26
DETAIL
NOT TO SCALE
SEC. 10, 11, 14, 15, 22, 23, 26 & 27, TWP. 56S., RGE. 39E.
MANUEL G. VERA & ASSOCIATES, INC.
ENGINEERS ● SURVEYORS ● MAPPERS
13960 SW 47th STREET, MIAMI, FL 33175-3616
TEL: (305) 221-6210 FAX: (305) 221-1295
FLORIDA CERTIFICATE OF AUTHORIZATION NUMBER LB-2439
SW 137TH AVENUE
FROM US-1 TO SW 200th STREET
SHEET 2 OF 2
Project No. 20090003
NOT A SURVEY
MIAMI-DADE
= TO BE ADQUIRED FOR RIGHT OF WAY
Scale: 1" = 1600'
Date: 03/20/13
EXHIBIT B
2 of 2

10

Memorandum

To: Honorable Chairwoman Rebeca Sosa
and Members, Board of County Commissioners

From: Charles Scurr, Executive Director

Date: June 12, 2013

Re: **CITT AGENDA ITEM 5G:**
RESOLUTION BY THE CITIZENS' INDEPENDENT TRANSPORTATION TRUST (CITT) RECOMMENDING THAT THE BOARD OF COUNTY COMMISSIONERS (BCC), DECLARE THE ACQUISITION OF 46 DESIGNATED PROPERTIES FOR THE PEOPLE'S TRANSPORTATION PLAN (PTP) PROJECT ENTITLED IMPROVEMENTS ON SW 137 AVENUE FROM US-1 TO SW 200 STREET, TO BE A PUBLIC NECESSITY; AND AUTHORIZING THE COUNTY MAYOR OR THE COUNTY MAYOR'S DESIGNEE AND THE COUNTY ATTORNEY TO TAKE ANY AND ALL APPROPRIATE ACTIONS TO ACCOMPLISH ACQUISITION OF THE SUBJECT PROPERTY IN FEE SIMPLE, BY DONATION, PURCHASE AT VALUES ESTABLISHED BY APPRAISALS OR TAX ASSESSED VALUE WHICHEVER IS THE HIGHER OF THE TWO TOGETHER WITH REASONABLE ATTORNEYS' FEES AND COSTS PURSUANT TO CHAPTERS 73.091 AND 73.092, FLORIDA STATUTES, OR BY EMINENT DOMAIN COURT PROCEEDING INCLUDING DECLARATIONS OF TAKING, AS NECESSARY; AND AUTHORIZING THE USE OF CHARTER COUNTY TRANSPORTATION SURTAX FUNDS **(PWWM – BCC Legislative File Nos. Attached)**

On June 12, 2013, the CITT voted (7-0) to forward a favorable recommendation to the Board of County Commissioners (BCC) for the approval of the above referenced item, CITT Resolution No. 13-029. The vote was as follows:

Paul J. Schwiep, Esq., Chairperson – Aye
Hon. Anna E. Ward, Ph.D., 1st Vice Chairperson – Aye
Glenn J. Downing, CFP®, 2nd Vice Chairperson – Absent

Christopher Benjamin, Esq. – Absent
Peter L. Forrest – Aye
Prakash Kumar – Aye
Hon. James A. Reeder – Aye
Hon. Linda Zilber – Absent

Joseph Curbelo – Aye
Alfred J. Holzman – Aye
Miles E. Moss, P.E. – Absent
Marilyn Smith – Absent

cc: Alina Hudak, Deputy Mayor/County Manager
Bruce Libhaber, Assistant County Attorney
Miguel Gonzalez, Assistant County Attorney

11

SW 137 AVENUE PARCELS

Parcel-100 BCC File #131019

Parcel-101 BCC File #131022

Parcel-103 BCC File #131025

Parcel-105 BCC File #131028

Parcel-106 BCC File #131031

Parcel-107 BCC File #131034

Parcel-108 BCC File #131037

Parcel-111 BCC File #131050

Parcel-115 BCC File #131051

Parcel-116 BCC File #131052

Parcel-117 BCC File #131054

Parcel-118 BCC File #131056

Parcel-119 BCC File #131058

Parcel-120 BCC File #131062

Parcel-122 BCC File #131064

Parcel-124 BCC File #131065

Parcel-125 BCC File #131066

Parcel-126 BCC File #131045

Parcel-127 BCC File #131042

Parcel-129 BCC File #131039

Parcel-130 BCC File #131033

Parcel-131 BCC File #131029

Parcel-133 BCC File #131023

Parcel-134 BCC File #131021

Parcel-136 BCC File #131024

Parcel-137 BCC File #131026

Parcel-138 BCC File #131030

Parcel-139 BCC File #131036

Parcel-140 BCC File #131040

Parcel-143 BCC File #131047

Parcel-144 BCC File #131049

Parcel-145 BCC File #131053

Parcel-149 BCC File #131059

Parcel-150 BCC File #131061

Parcel-151 BCC File #131063

Parcel-152 BCC File #131067

Parcel-154 BCC File #131068

Parcel-155 BCC File #131069

Parcel-156 BCC File #131071

Parcel-157 BCC File #131072

Parcel-158 BCC File #131070

Parcel-160 BCC File #131057

Parcel-161 BCC File #131055

Parcel-165 BCC File #131048

Parcel-166 BCC File #131027

Parcel-167 BCC File #131020

12