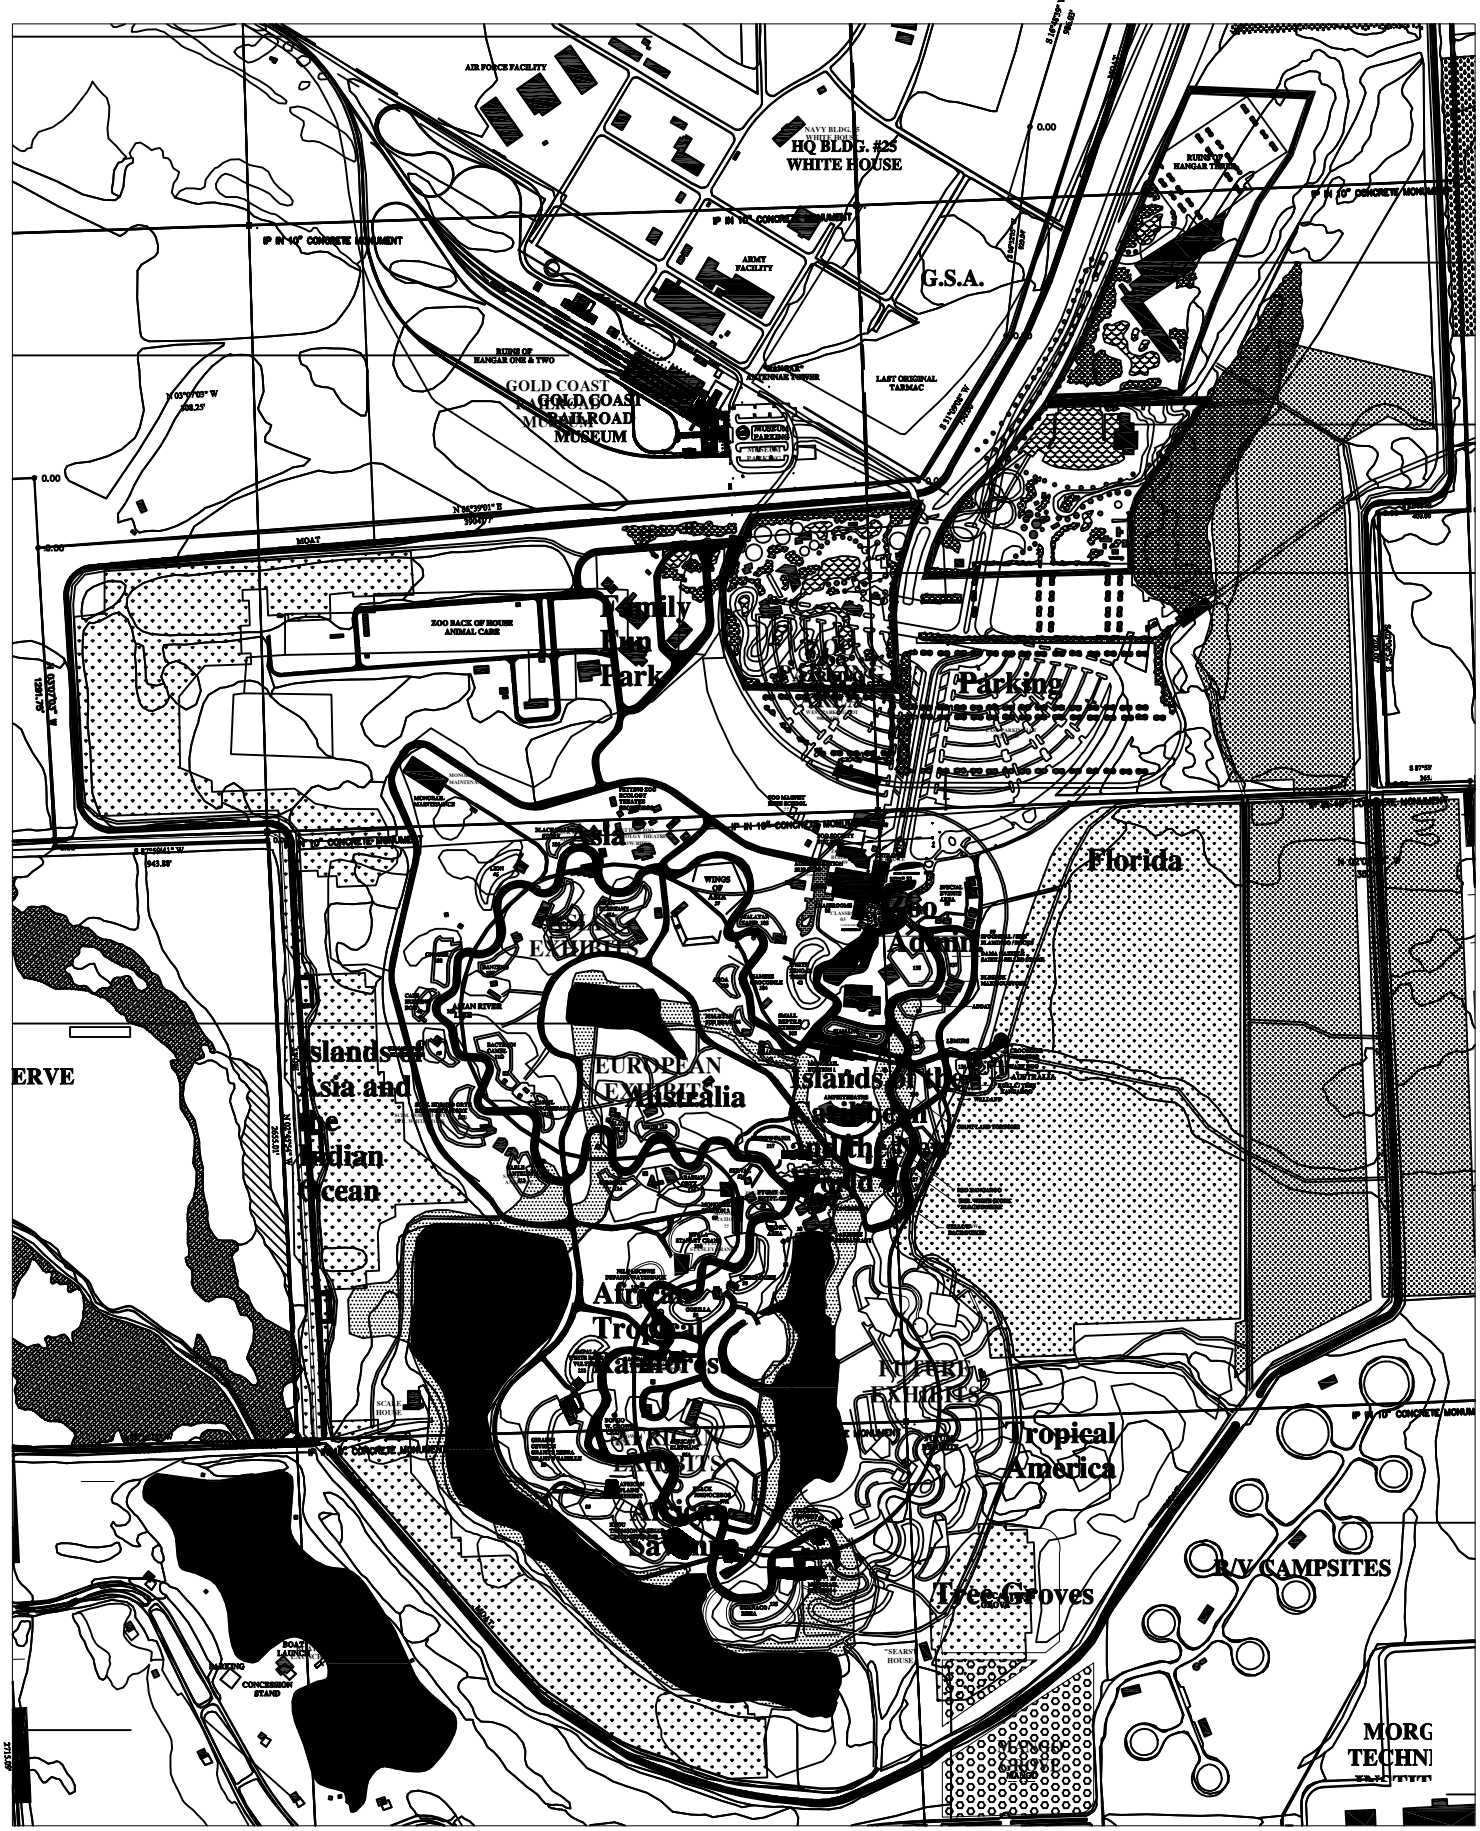

Contract N°	
Date	Scale AS NOTED
Drawing N°	1 of 1
File	Drawer / Dwg.

Project Title:
MIAMI METRO ZOO
PROPOSED GENERAL PLAN
MIAMI DADE COUNTY, FLORIDA

Drawing Title: SITE LAYOUT

Miami-Dade County
Park and Recreation Department
275 N.W. 2nd STREET, 4th FLOOR, MIAMI, FL 33128

Revisions		
N°	Date	Description

Design:
Drawn: CONSULTANT
Checked:
Survey: C. SILVA
Inspections:
Project Manager:

LANDSCAPE ARCHITECT
FLORIDA LICENSE N°
275 N.W. 2nd STREET, 4th FLOOR
MIAMI, FLORIDA 33128 (305) 795-7615