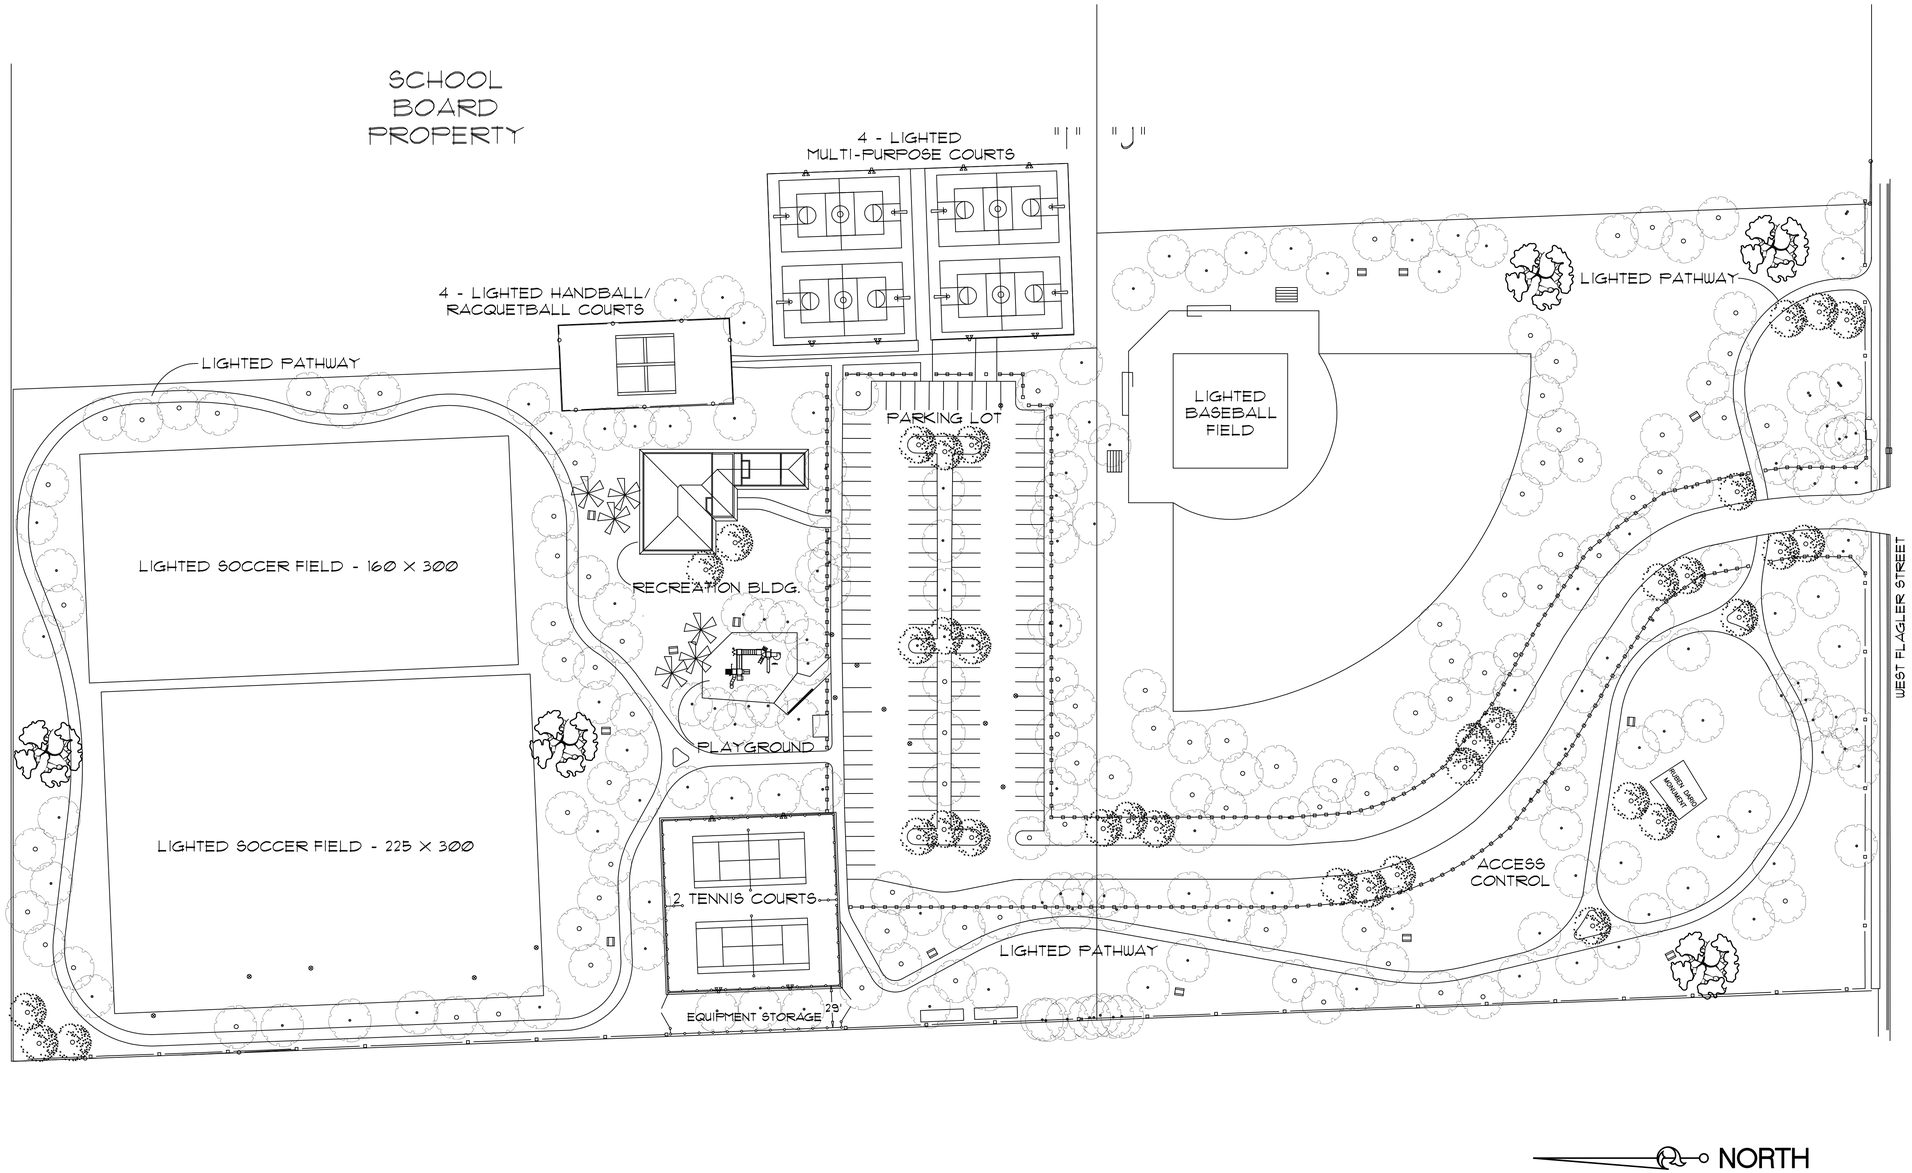

Approvals	Date

Design:	M.MACDONALD
Drawn:	B.CONDON
Checked:	
Survey:	
Inspections:	
Project Manager:	

Revisions

N°	Date	Description

MIAMI-DADE PARKS & RECREATION

Miami-Dade County
Park and Recreation Department
275 N.W. 2nd STREET, 4th FLOOR, MIAMI, FL. 33128

Project Title: RUBEN DARIO PARK

Drawing Title: GENERAL PLAN

Project N°

Date	Scale
7/29/99	NTS

Drawing N°

of

File	Drawer	Dwg.