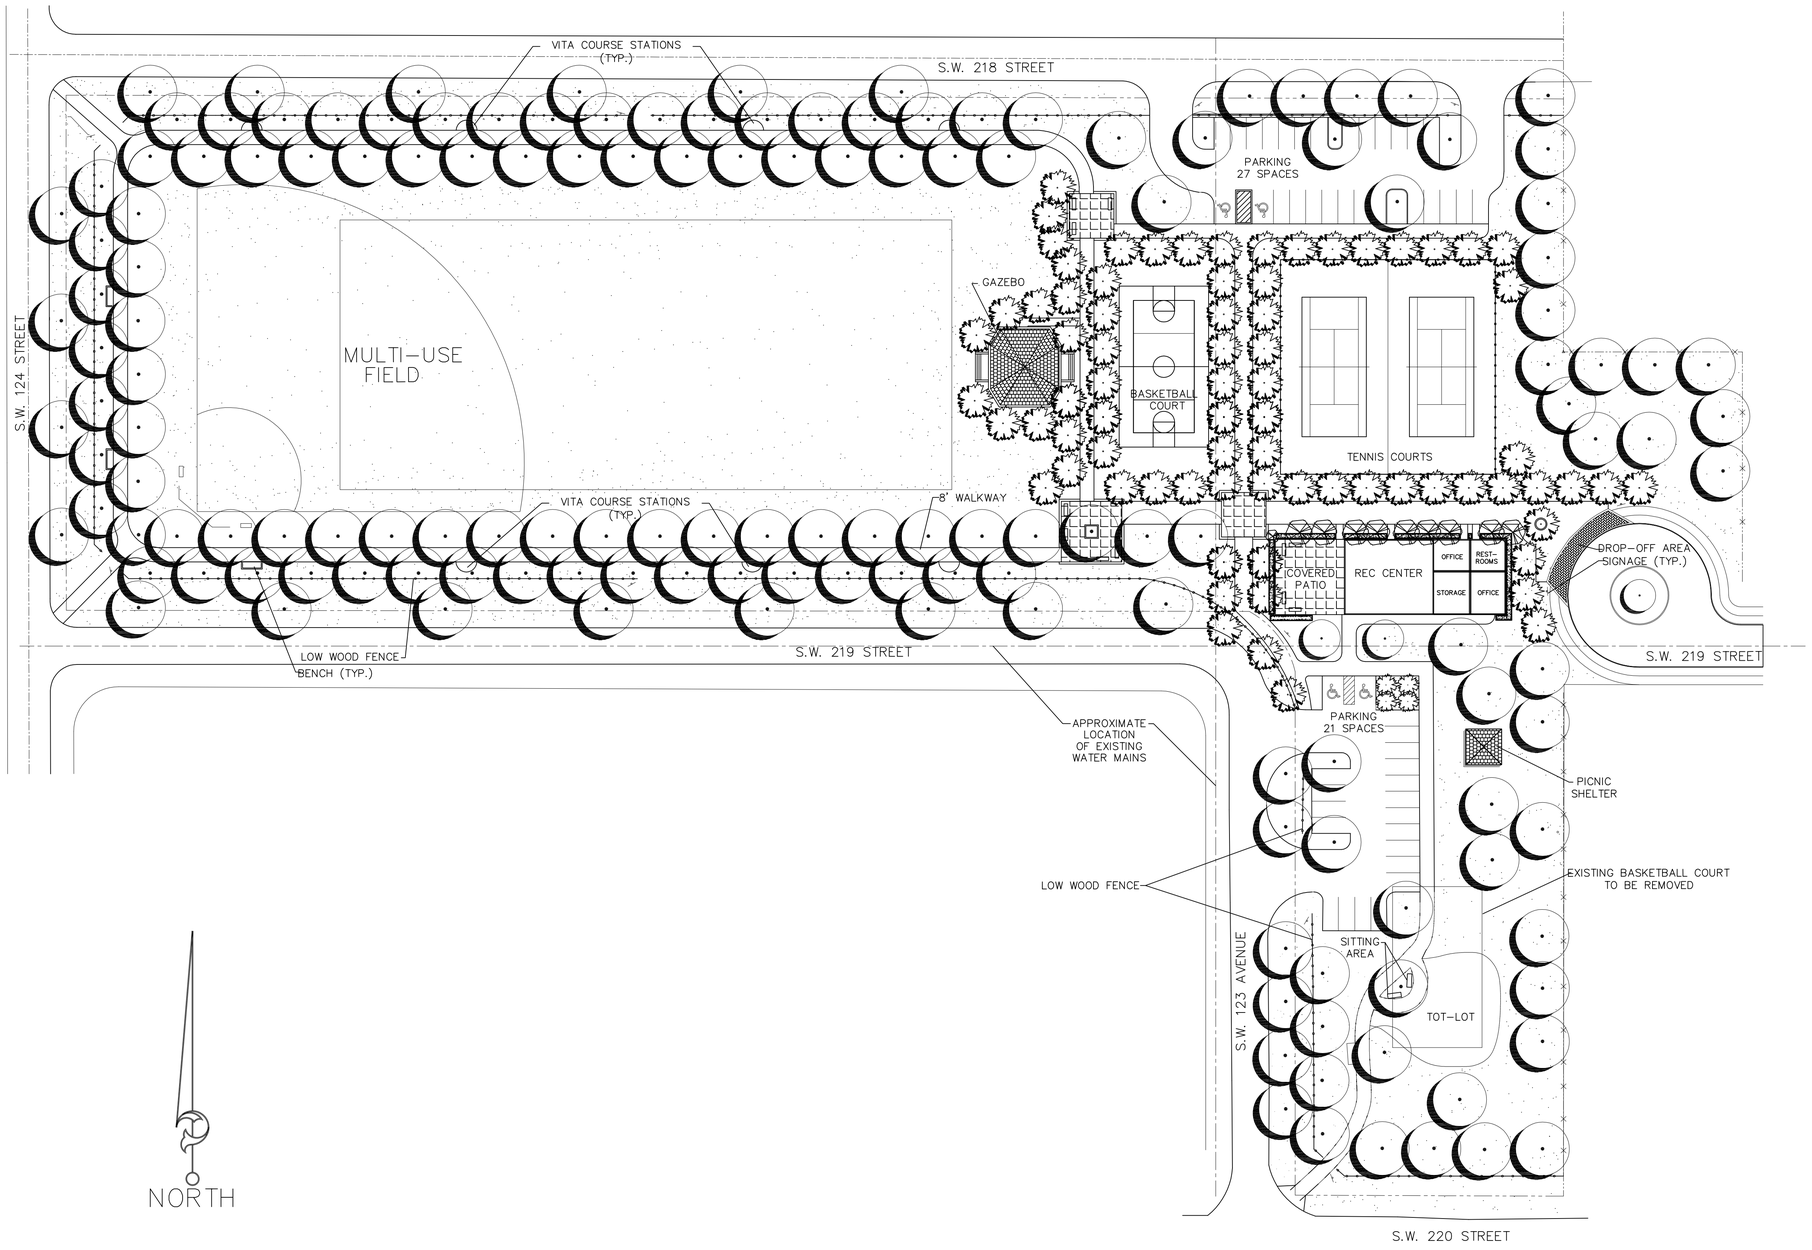

ROSENBERG GARDNER DESIGN
LANDSCAPE ARCHITECTURE LAND PLANNING
MEMBER AMERICAN SOCIETY OF LANDSCAPE ARCHITECTS

Approvals	Date

Design:	
Drawn:	
Checked:	
Survey: C. SILVA	
Inspections:	
Project Manager:	

Revisions		
N°	Date	Description

MIAMI-DADE PARKS

Miami-Dade County
Park and Recreation Department
275 N.W. 2nd STREET, 4th FLOOR, MIAMI, FL 33128

Project Title:
SHARMAN PARK
GENERAL PLAN
SW 219 ST. & SW 123 AVE.

Drawing Title:

Contract N°	
Date 9-13-05	Scale 1"=40'
Drawing N° 1 of 1	
File / Drawer	Dwg. 1