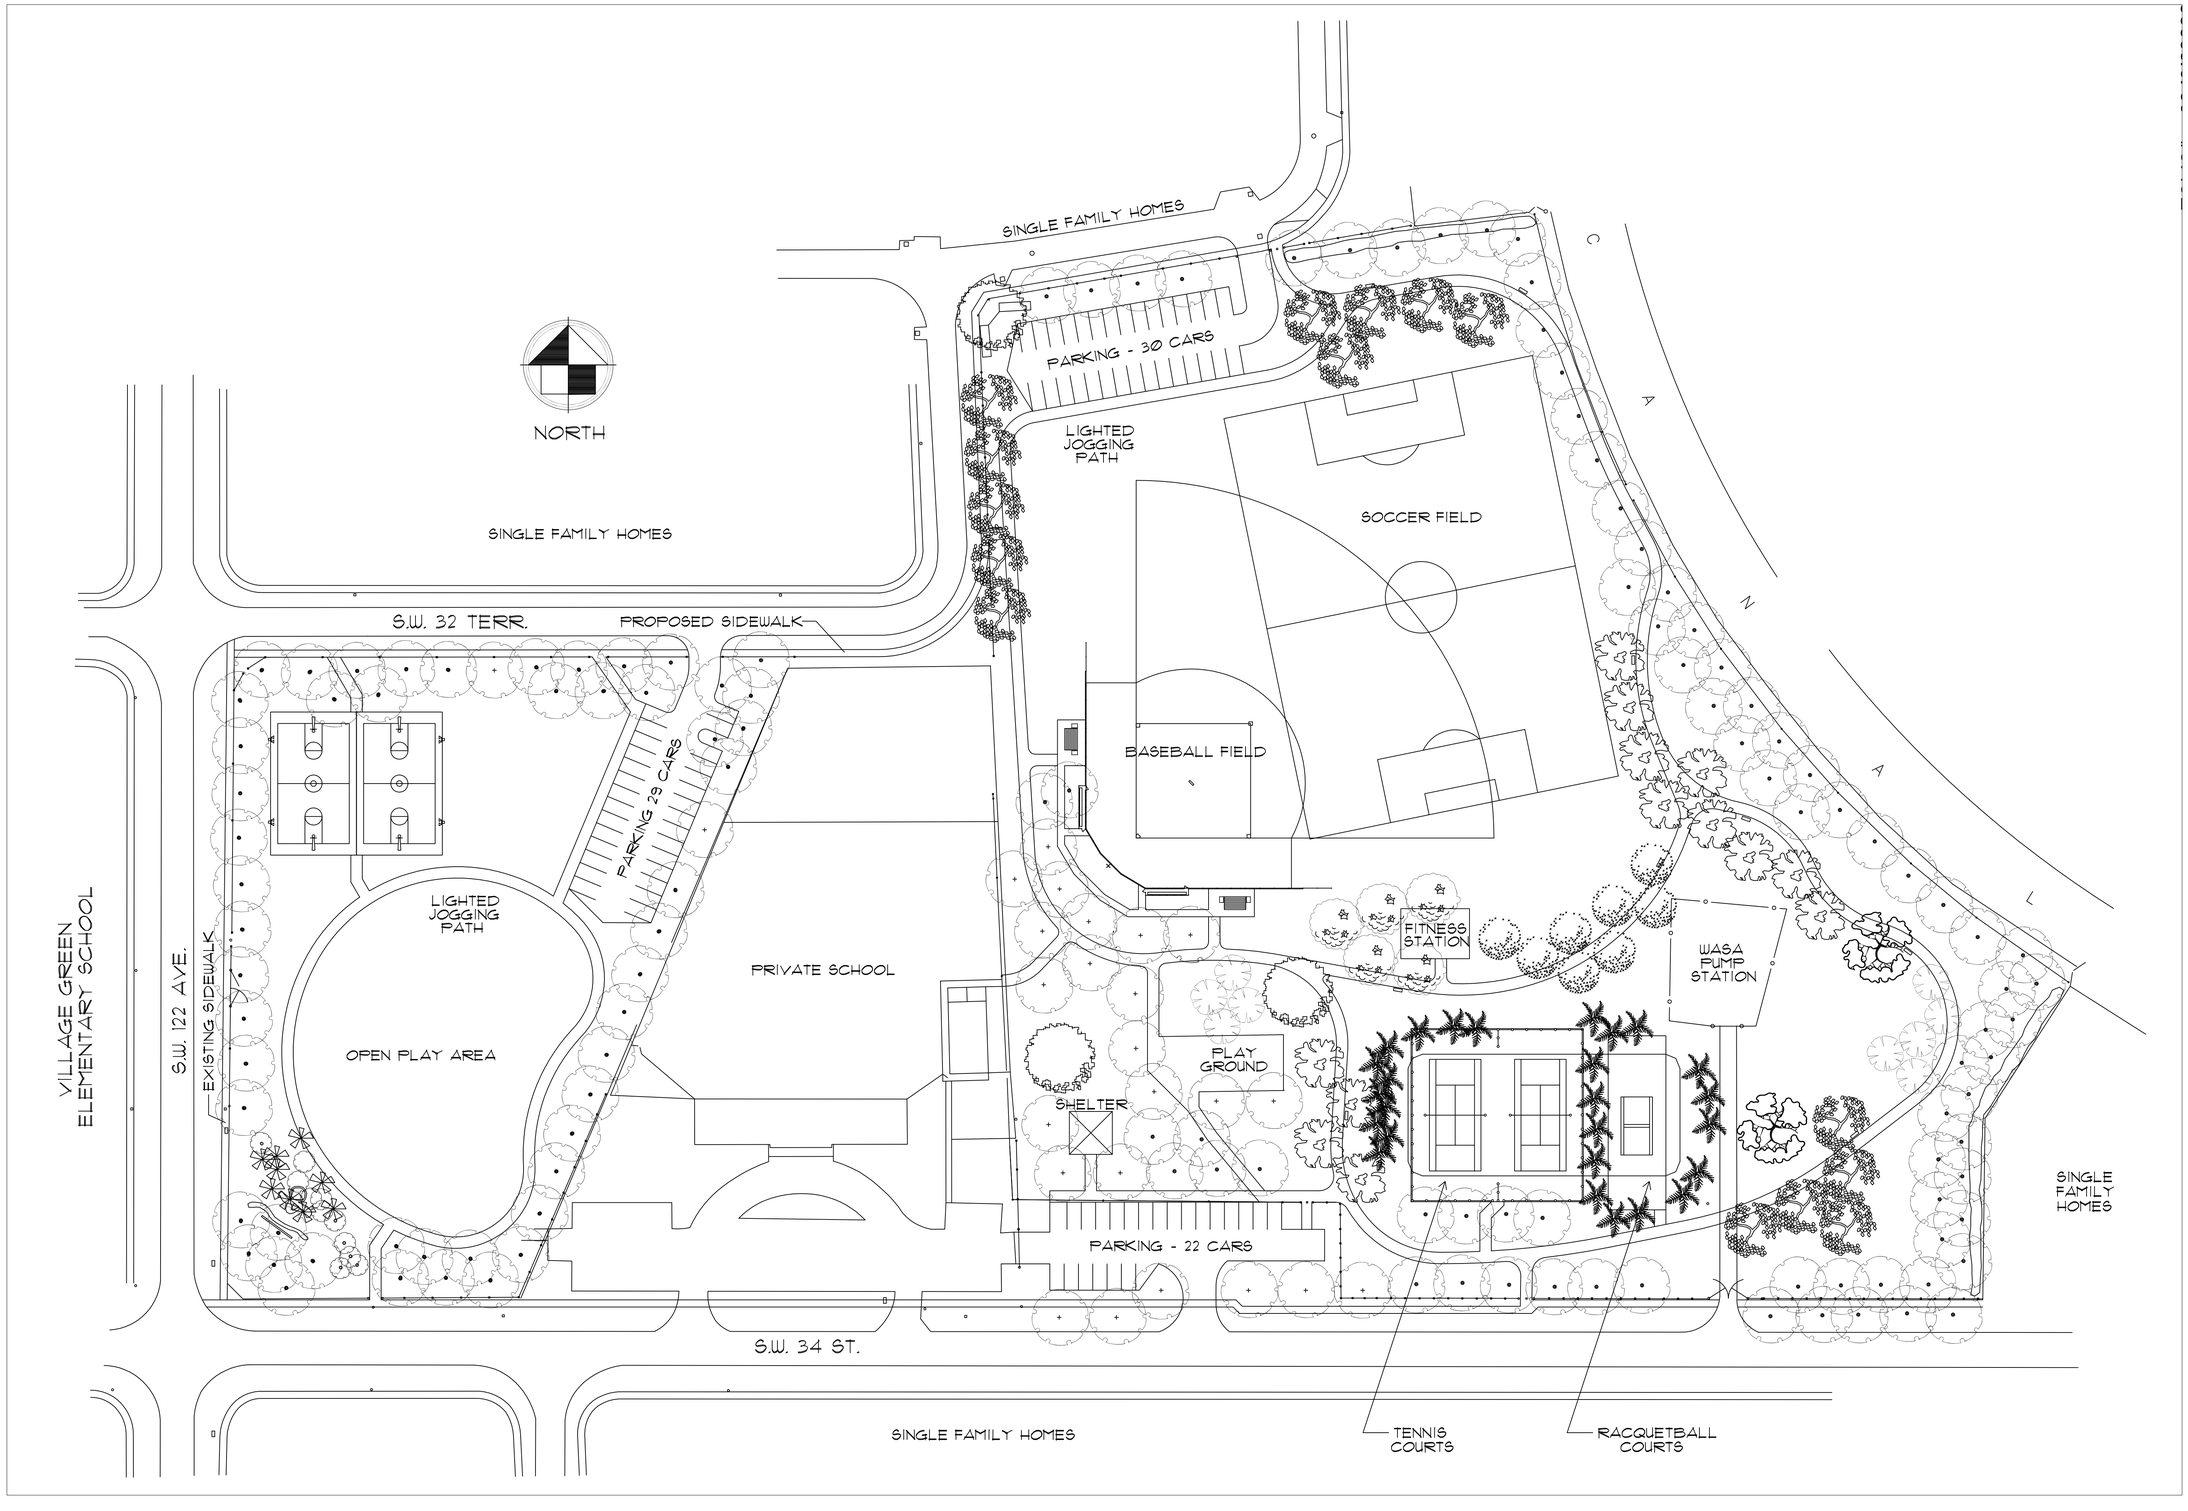

ALAN R. VELEZ, P.E.
PROFESSIONAL ENGINEER
FLORIDA LICENSE N° 41249
275 N.W. 2nd STREET, 4th FLOOR
MIAMI, FLORIDA 33128 (305) 755-7805

Design: M. MACDONALD
Drawn: CONDON/WONG
Checked:
Survey: C. SILVA
Inspections:
Project Manager:

Revisions

N°	Date	Description

Miami-Dade County
Park and Recreation Department
275 N.W. 2nd STREET, 4th FLOOR, MIAMI, FL 33128

Project Title:
SOUTHERN ESTATE PARK
RENOVATION OF BACKSTOP
12199 S.W. 34 STREET

Drawing Title: GENERAL PLAN

Contract N°

Date	Scale
2/2005	1'=50'

Drawing N°
SE-1 of 4

File	Drawer	Dwg.