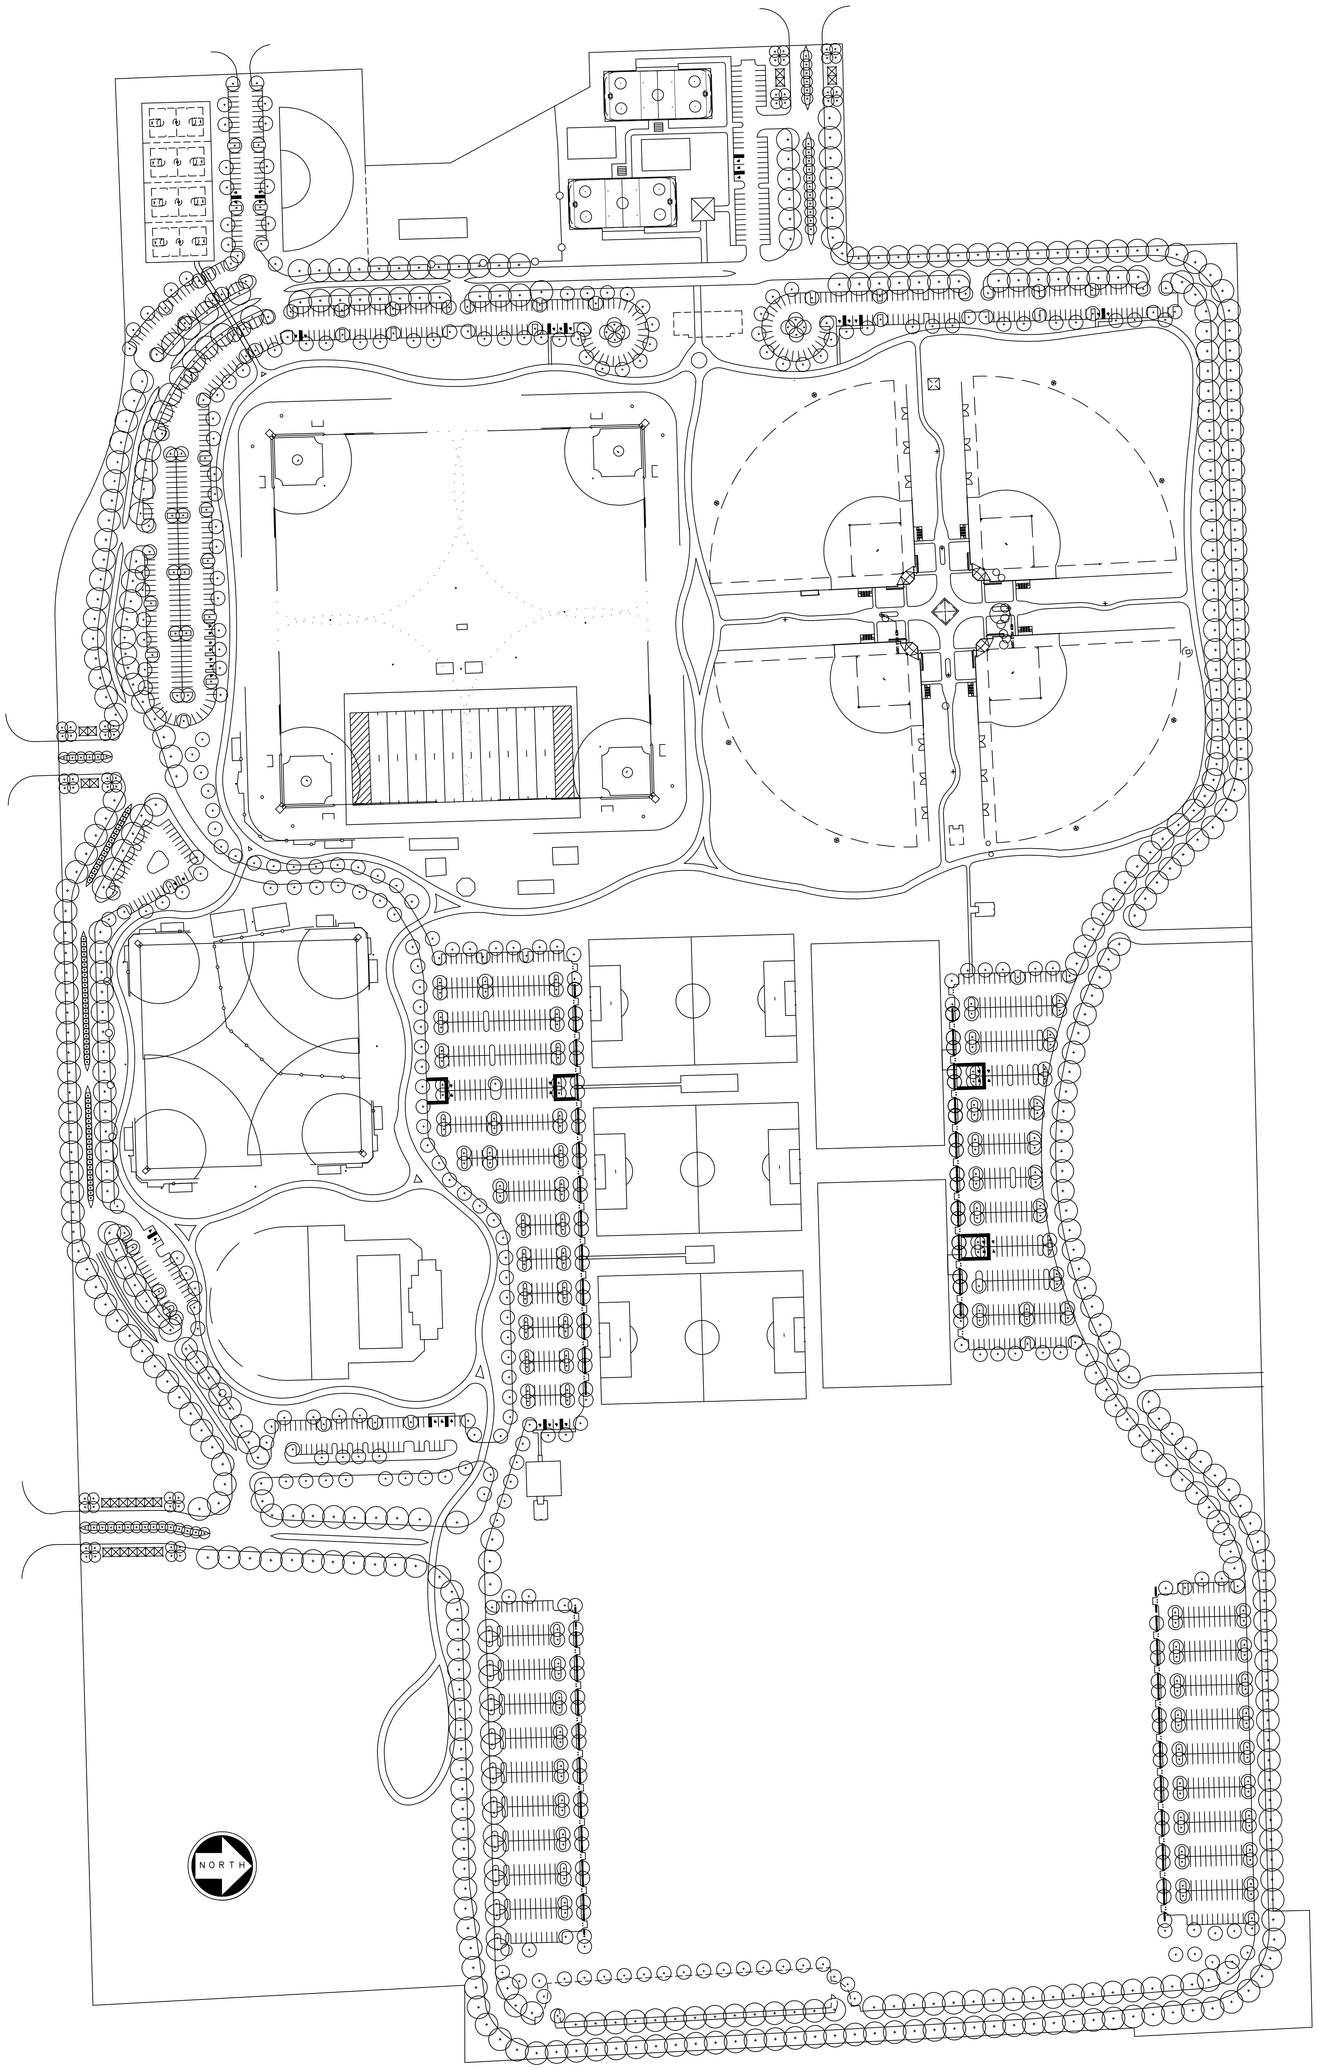

Contract N°	Date 4/2005	Scale AS NOTED
	Drawing N° 1 of 1	
File	Drawer	Dwg.

Project Title:

TAMIAMI PARK

GENERAL PLAN

SW 117 AVE AND CORAL WAY

Drawing Title: SITE LOCATION

Miami-Dade County

Park and Recreation Department

275 N.W. 2nd STREET, 4th FLOOR, MIAMI, FL 33128

Revisions

N°	Date	Description

Design:

Drawn: WONG

Checked:

Survey: C. SILVA

Inspections:

Project Manager:

PAUL M. CAREY
LANDSCAPE ARCHITECT
FLORIDA LICENSE N°. 515
275 N.W. 2nd STREET, 4th FLOOR
MIAMI, FLORIDA 33128 (305) 755-7815