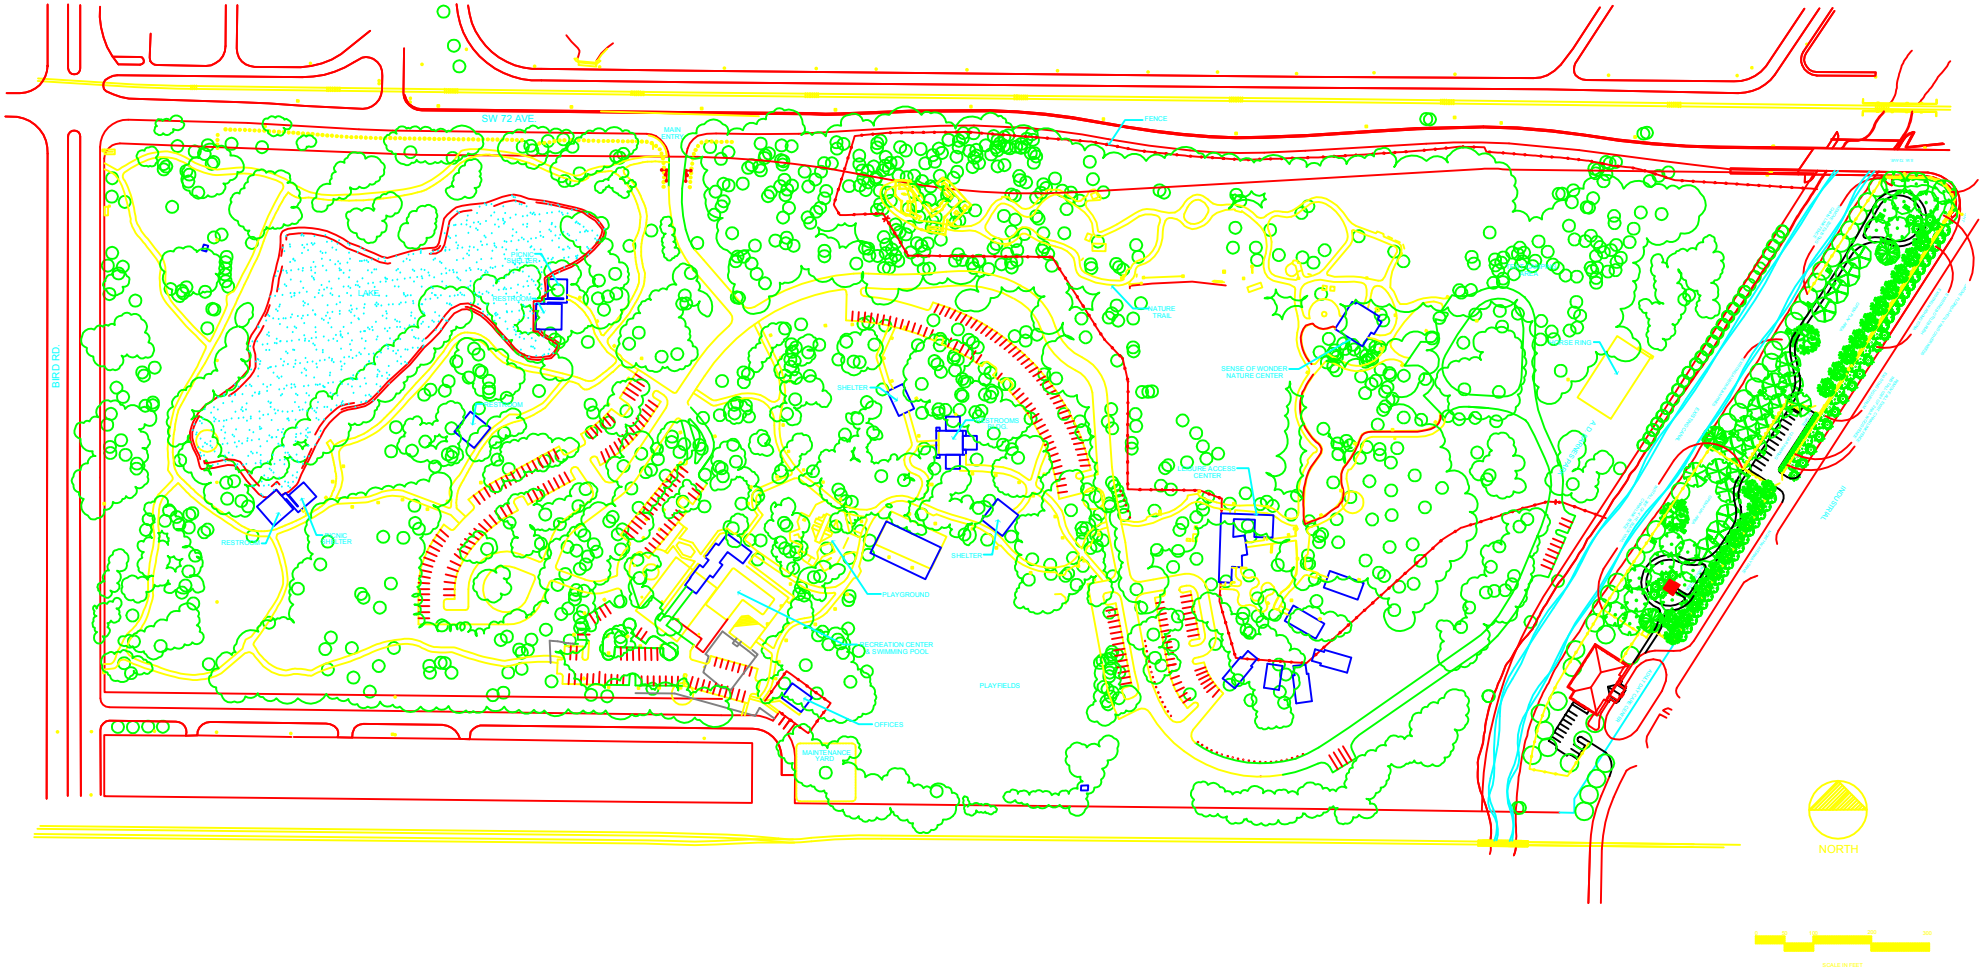


Miami-Dade County
Park and Recreation Department
275 N.W. 2nd STREET, 4th FLOOR, MIAMI, FL 33128

GENERAL PLAN UPDATE
A. D. "Doug" BARNES PARK
Miami, Florida

CURTIS + ROGERS DESIGN STUDIO INC
Landscape Architecture
2952 GRAND AVENUE, SUITE 301
COCONUT GROVE, FLORIDA 33133
305.442.1774 / 305.445.8488 FAX
curtis@bellsouth.net LIC. LC C000241