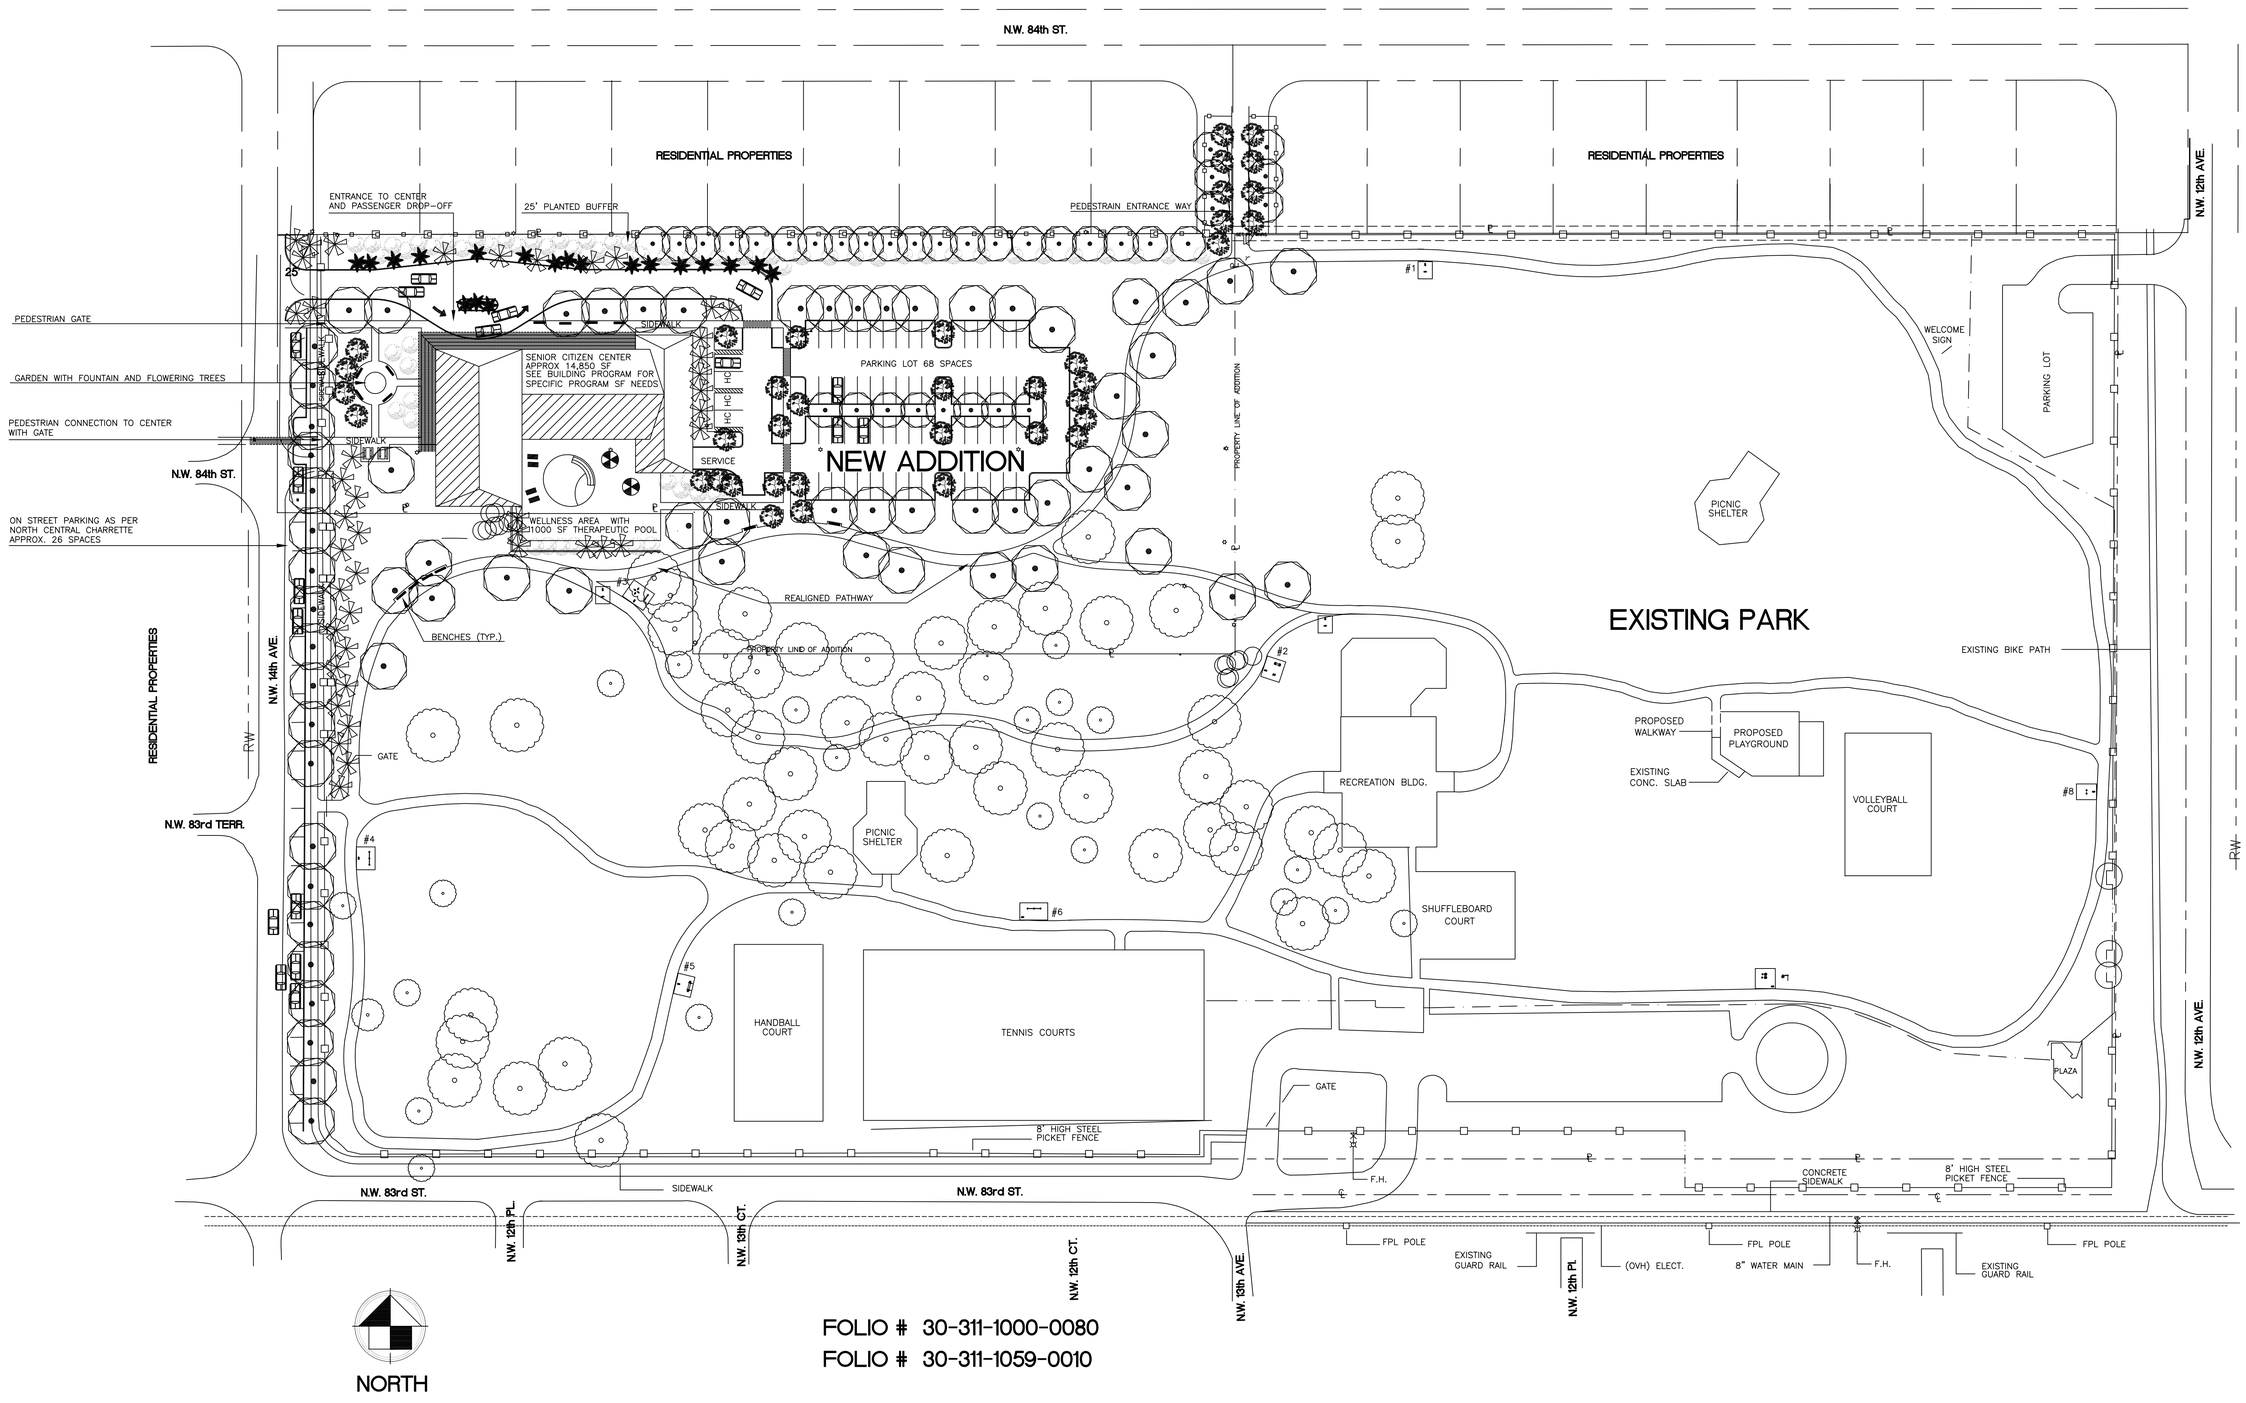

FOLIO # 30-311-1000-0080

FOLIO # 30-311-1059-0010

Approvals	Date

Design:
Drawn: B.CONDON
Checked:
Survey:
Inspections:
Project Manager:

Revisions		
N°	Date	Description

Miami-Dade County
Park and Recreation Department
275 N.W. 2nd STREET, 4th FLOOR, MIAMI, FL. 33128

Project Title: ARCOLA LAKES PARK

Drawing Title: GENERAL PLAN

Project N°

Date	Scale
7/29/99	NTS

Drawing N°

of

File	Drawer	Dwg.