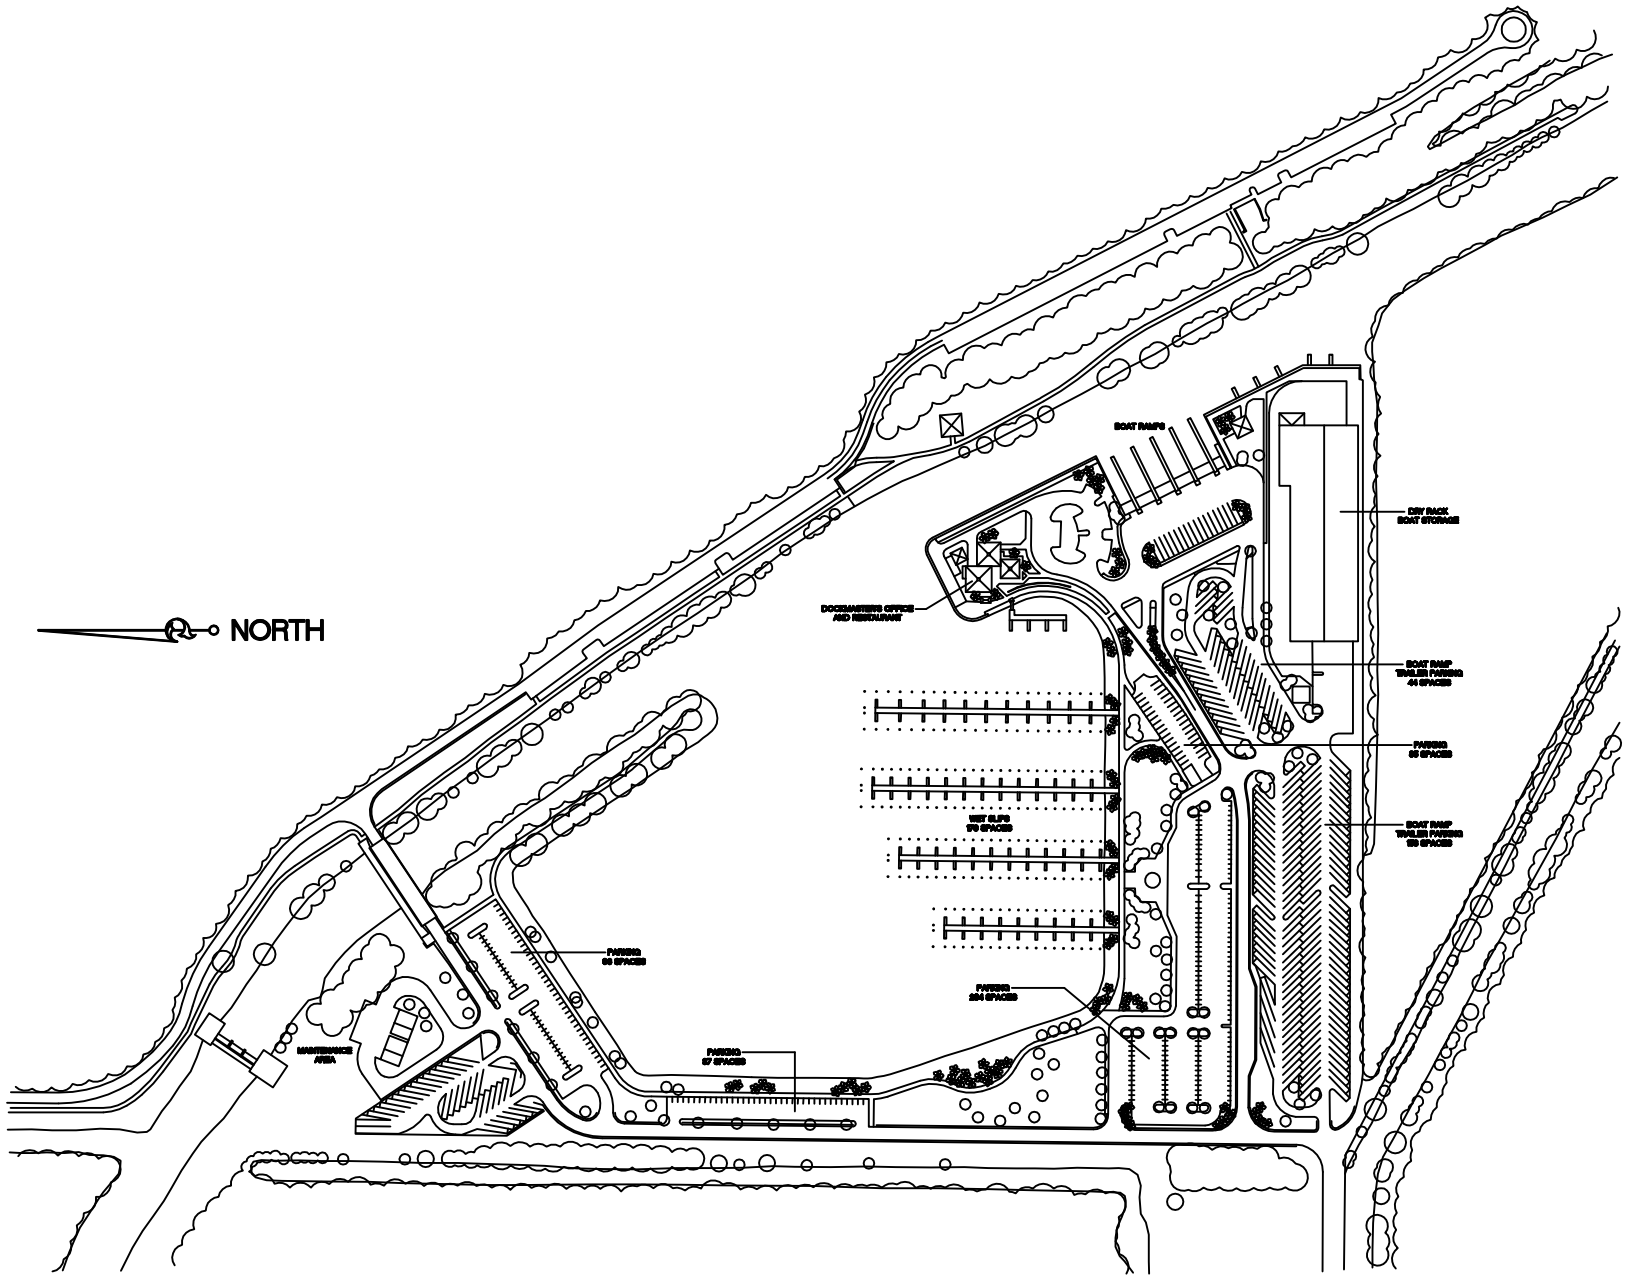

Project Title:
BLACK POINT MARINA
Drawing Title: GENERAL PLAN

Miami-Dade County
Park and Recreation Department
275 N.W. 2nd STREET, 4th FLOOR, MIAMI, FL. 33128

Revisions		
N°	Date	Description

Design:
Drawn:
Checked:
Survey:
Inspections:
Project Manager:

Approvals	Date

Project N°

Date	Scale
7/29/99	NTS

Drawing N°
of

File	Drawer	Dwg.