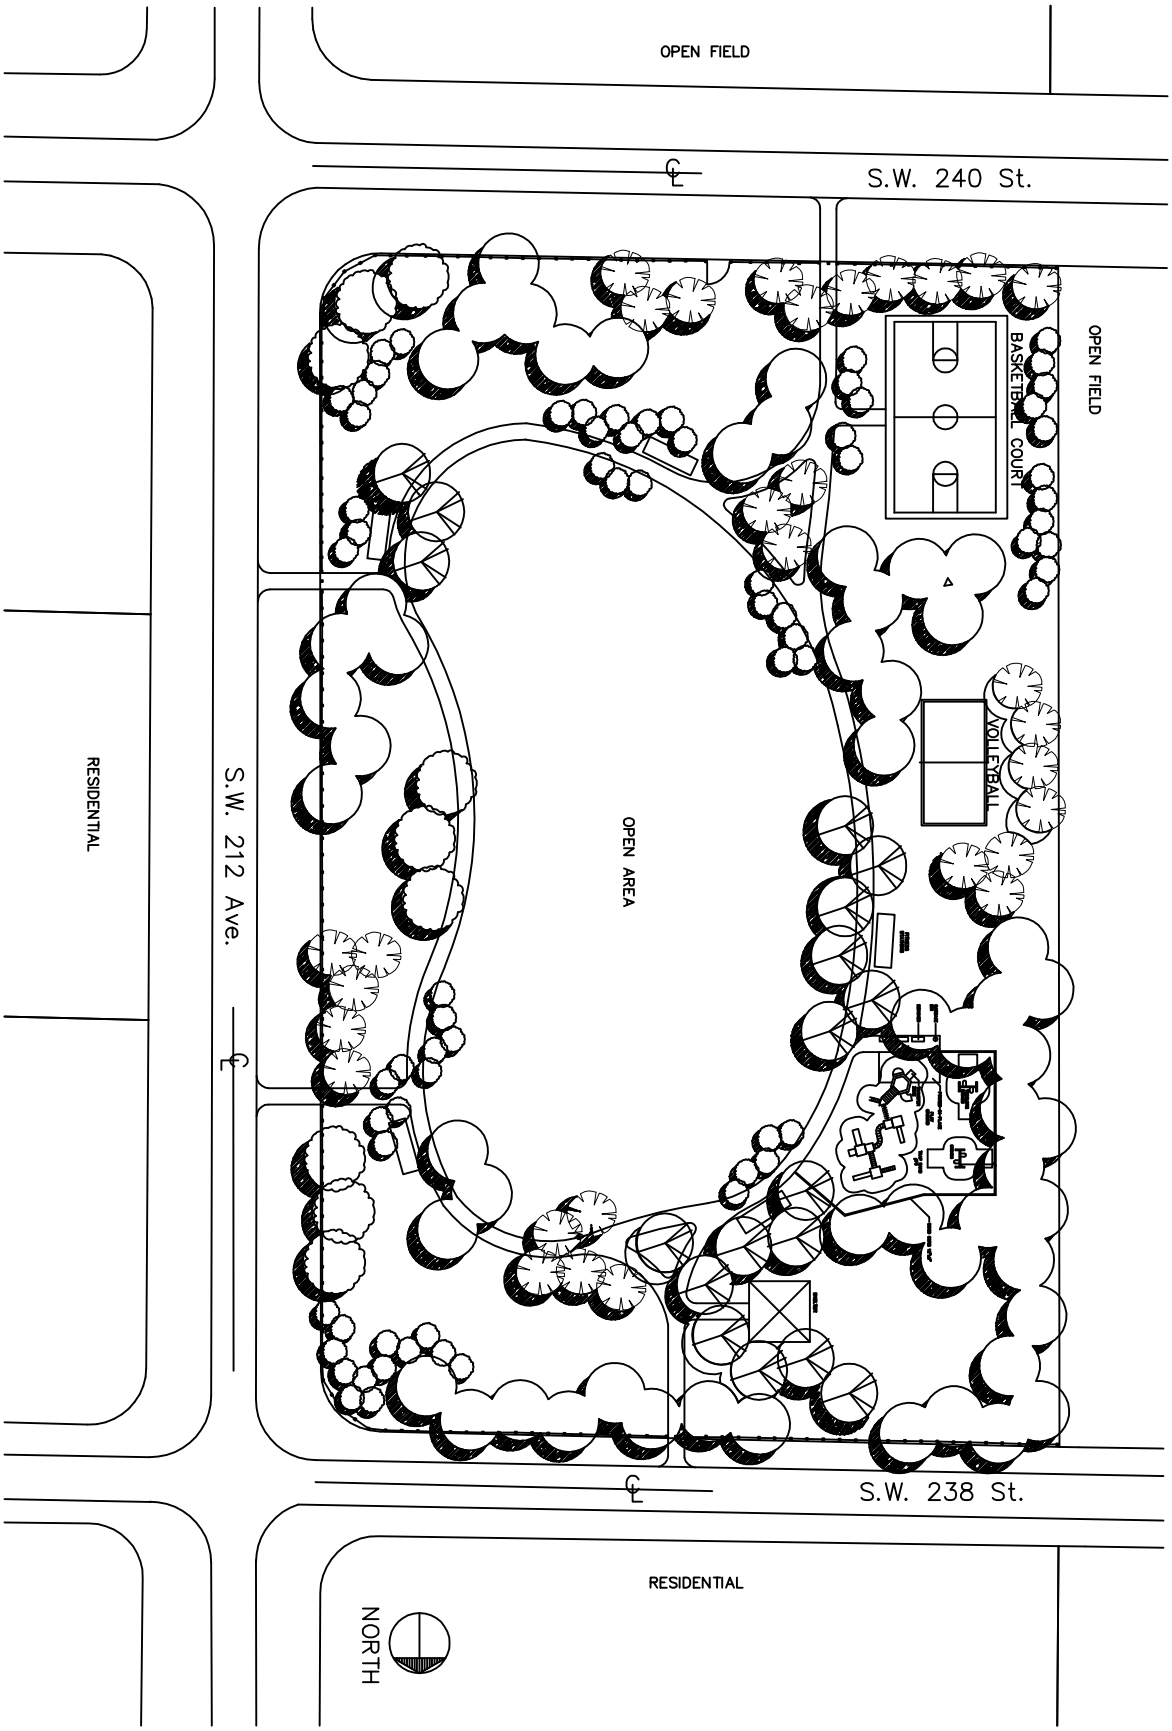

Project N°	Date 12/7/98	Scale 1"=30'
File	Drawer	Drawing N°
Dwg.	of	

Project Title:

BONANZA.RANCH.ESTATES
GENERAL.PLAN

Drawing Title:

Miami-Dade County
Park and Recreation Department

Director_____ Date_____

Revisions		
N°	Date	Description

Design:	J.LAO
Drawn:	B.CONDON
Checked:	
Survey:	C.SILVA
Inspections:	
Project Manager:	

Approval	Date