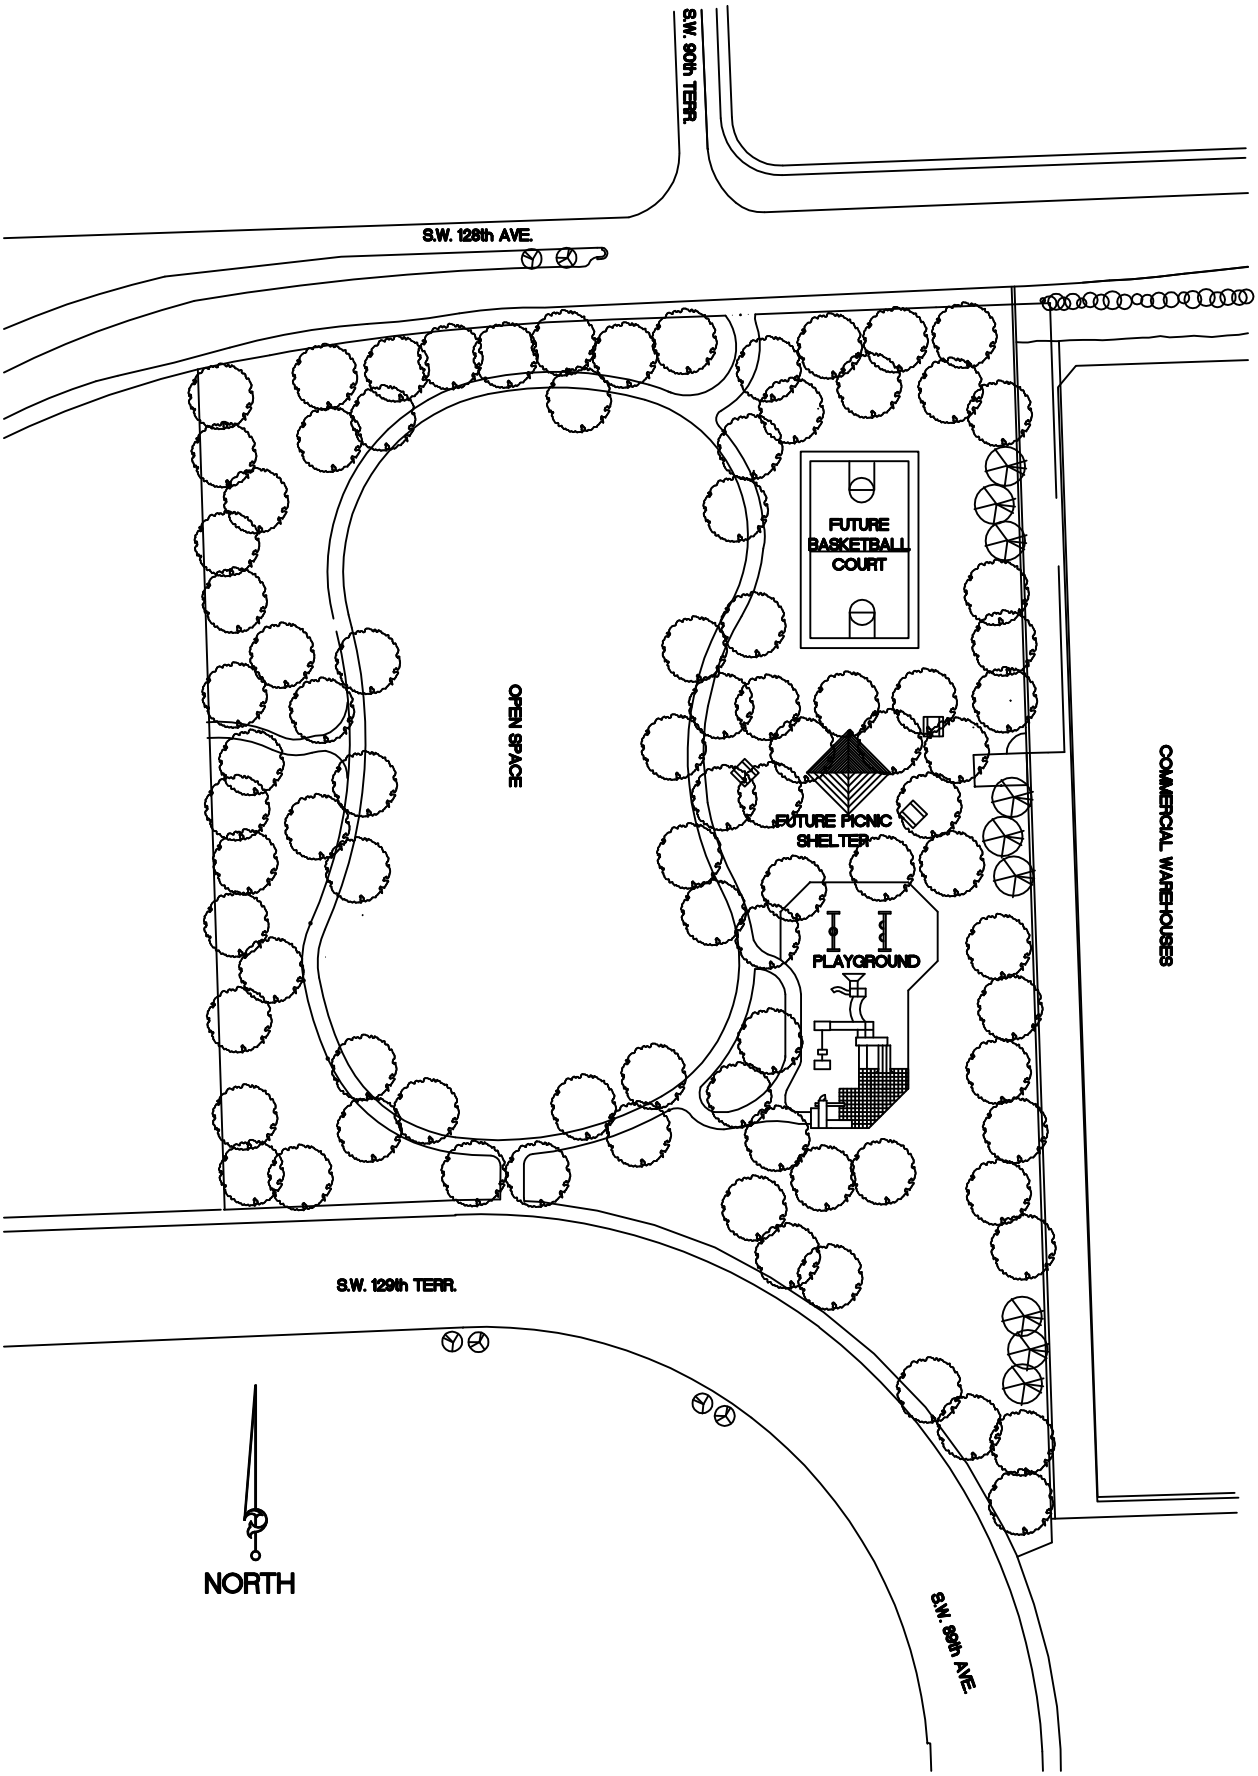

Project N°	Date 7/29/99	Scale NTS	
Drawing N°	of		
File	Drawer	Dwg.	

Project Title:

BRIAR BAY PARK

Drawing Title: **GENERAL PLAN**

Miami-Dade County
Park and Recreation Department
275 N.W. 2nd STREET, 4th FLOOR, MIAMI, FL. 33128

Revisions		
N°	Date	Description

Design:	J.LAO
Drawn:	WONG
Checked:	
Survey:	
Inspections:	
Project Manager:	

Approvals	Date