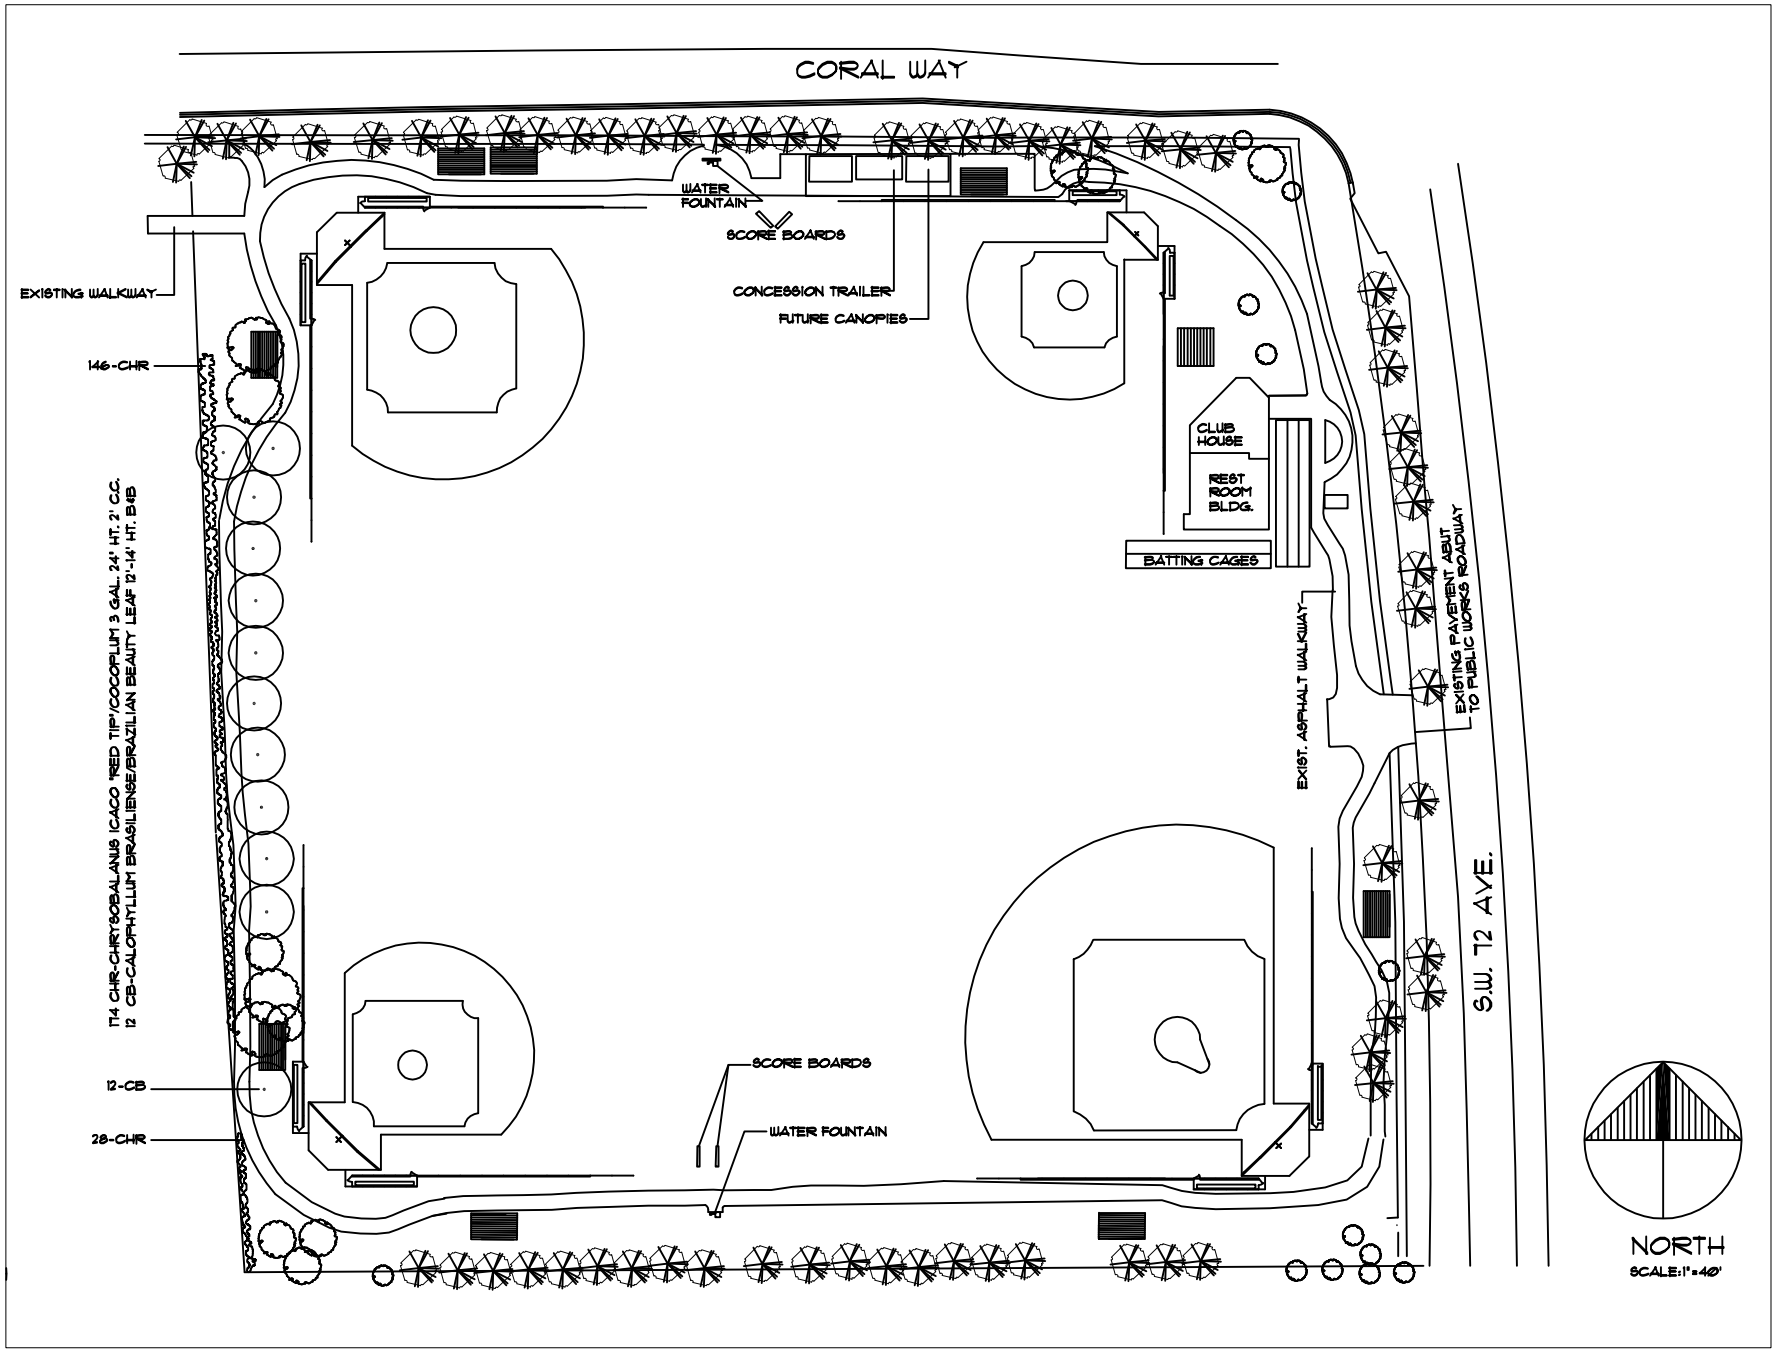

2 LD-1 PLANTING PLAN
Scale : 1" = 30'

Design: M. MACDONALD
Drawn: S. WONG
Checked:
Survey: C. SILVA
Inspections:
Project Manager:

Revisions		
Nº	Date	Description

MIAMI-DADE PARKS & RECREATION

Miami-Dade County
Park and Recreation Department
275 N.W. 2nd STREET, 4th FLOOR, MIAMI, FL 33128

Project Title:
BROTHERS TO THE RESCUE
PLANTING PLAN
7360 SW 24 STREET

Drawing Title: PLANT LOCATIONS

Contract Nº

Date	Scale
10/7/2003	AS NOTED

Drawing Nº
LD-1 of 1

File	Drawer	Dwg.