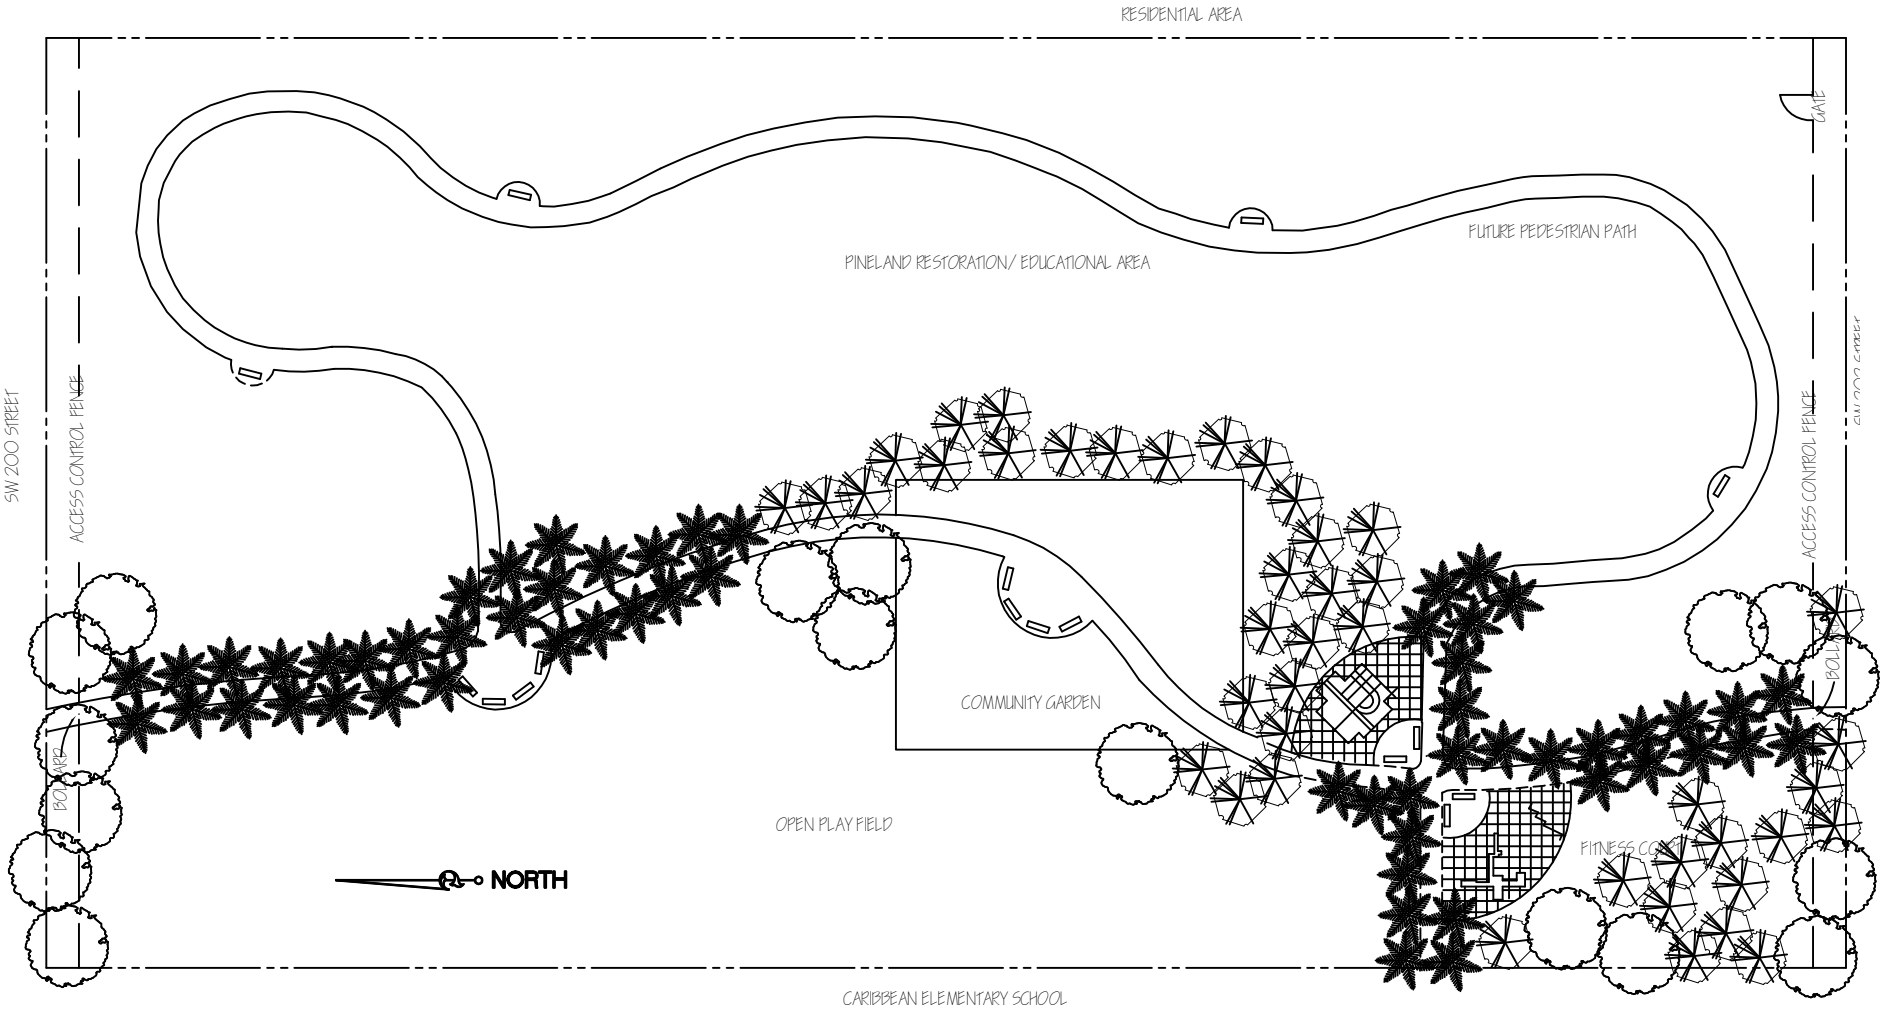

File	Drawer	Dwg.	of	Drawing N°	Date 7/99	Scale	Contract N°

Project Title:

CARIBBEAN PARK

GENERAL PLAN

MIAMI DADE COUNTY, FLORIDA

Drawing Title:

Miami-Dade County
Park and Recreation Department

MIAMI-DADE

275 N.W. 2nd STREET, 4th FLOOR, MIAMI, FL 33128

Revisions

N°	Date	Description

Design:

Drawn:

Survey: C. SILVA

Inspections:

Project Manager:

FLORIDA LICENSE N°.
275 N.W. 2nd STREET, 4th FLOOR
MIAMI, FLORIDA 33128 (305)