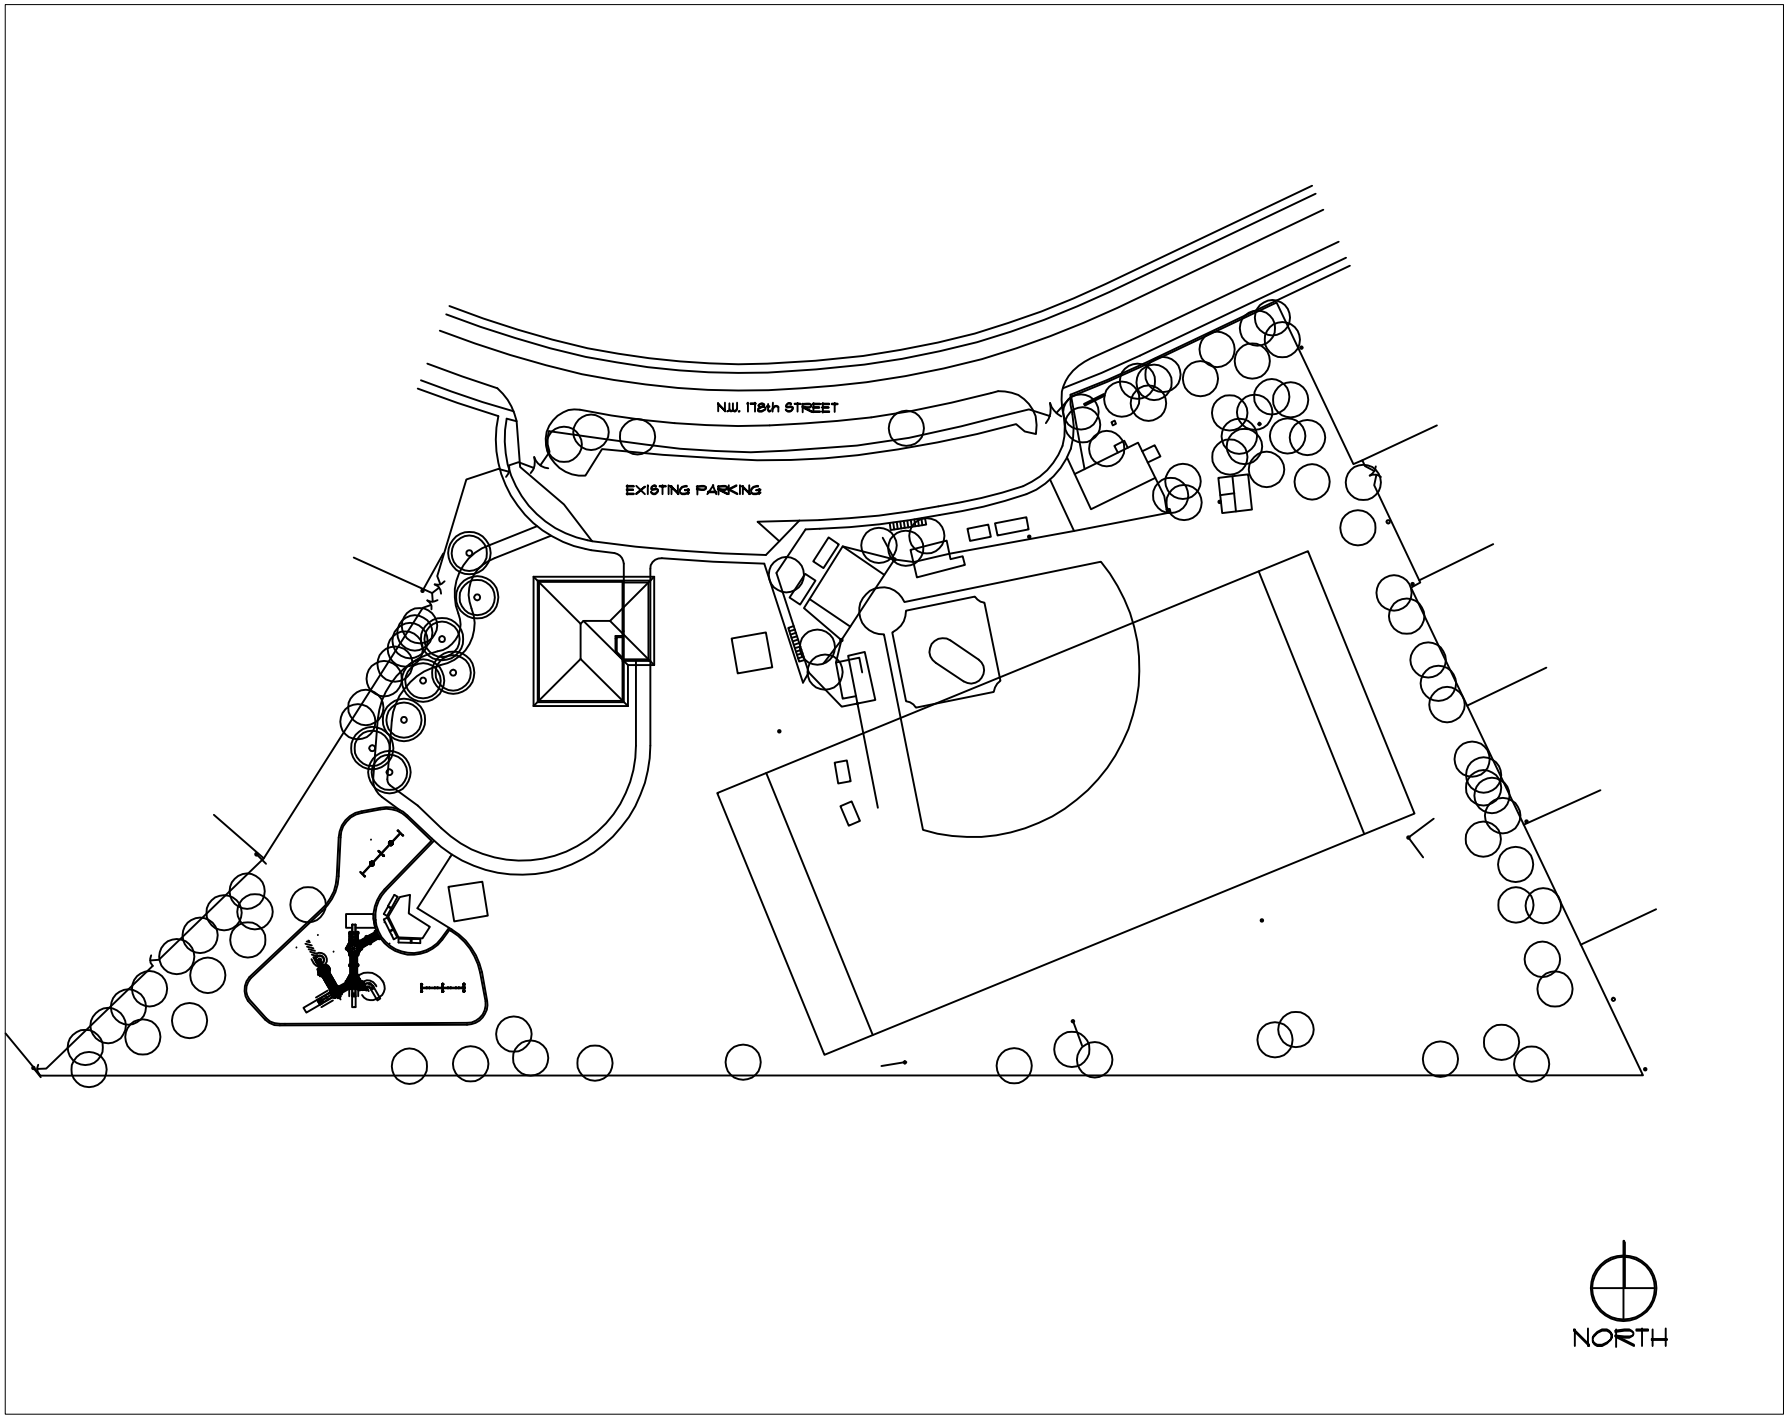

Design: M. MACDONALD
Drawn: B. CONDON
Checked:
Survey: C. SILVA
Inspections:
Project Manager:

Revisions

N°	Date	Description

MIAMI-DADE PARKS

Miami-Dade County
Park and Recreation Department

Project Title:
CAROL PARK
GENERAL PLAN

Drawing Title:

Project N°

Date	Scale
Drawing N° of	

File	Drawer	Dwg.