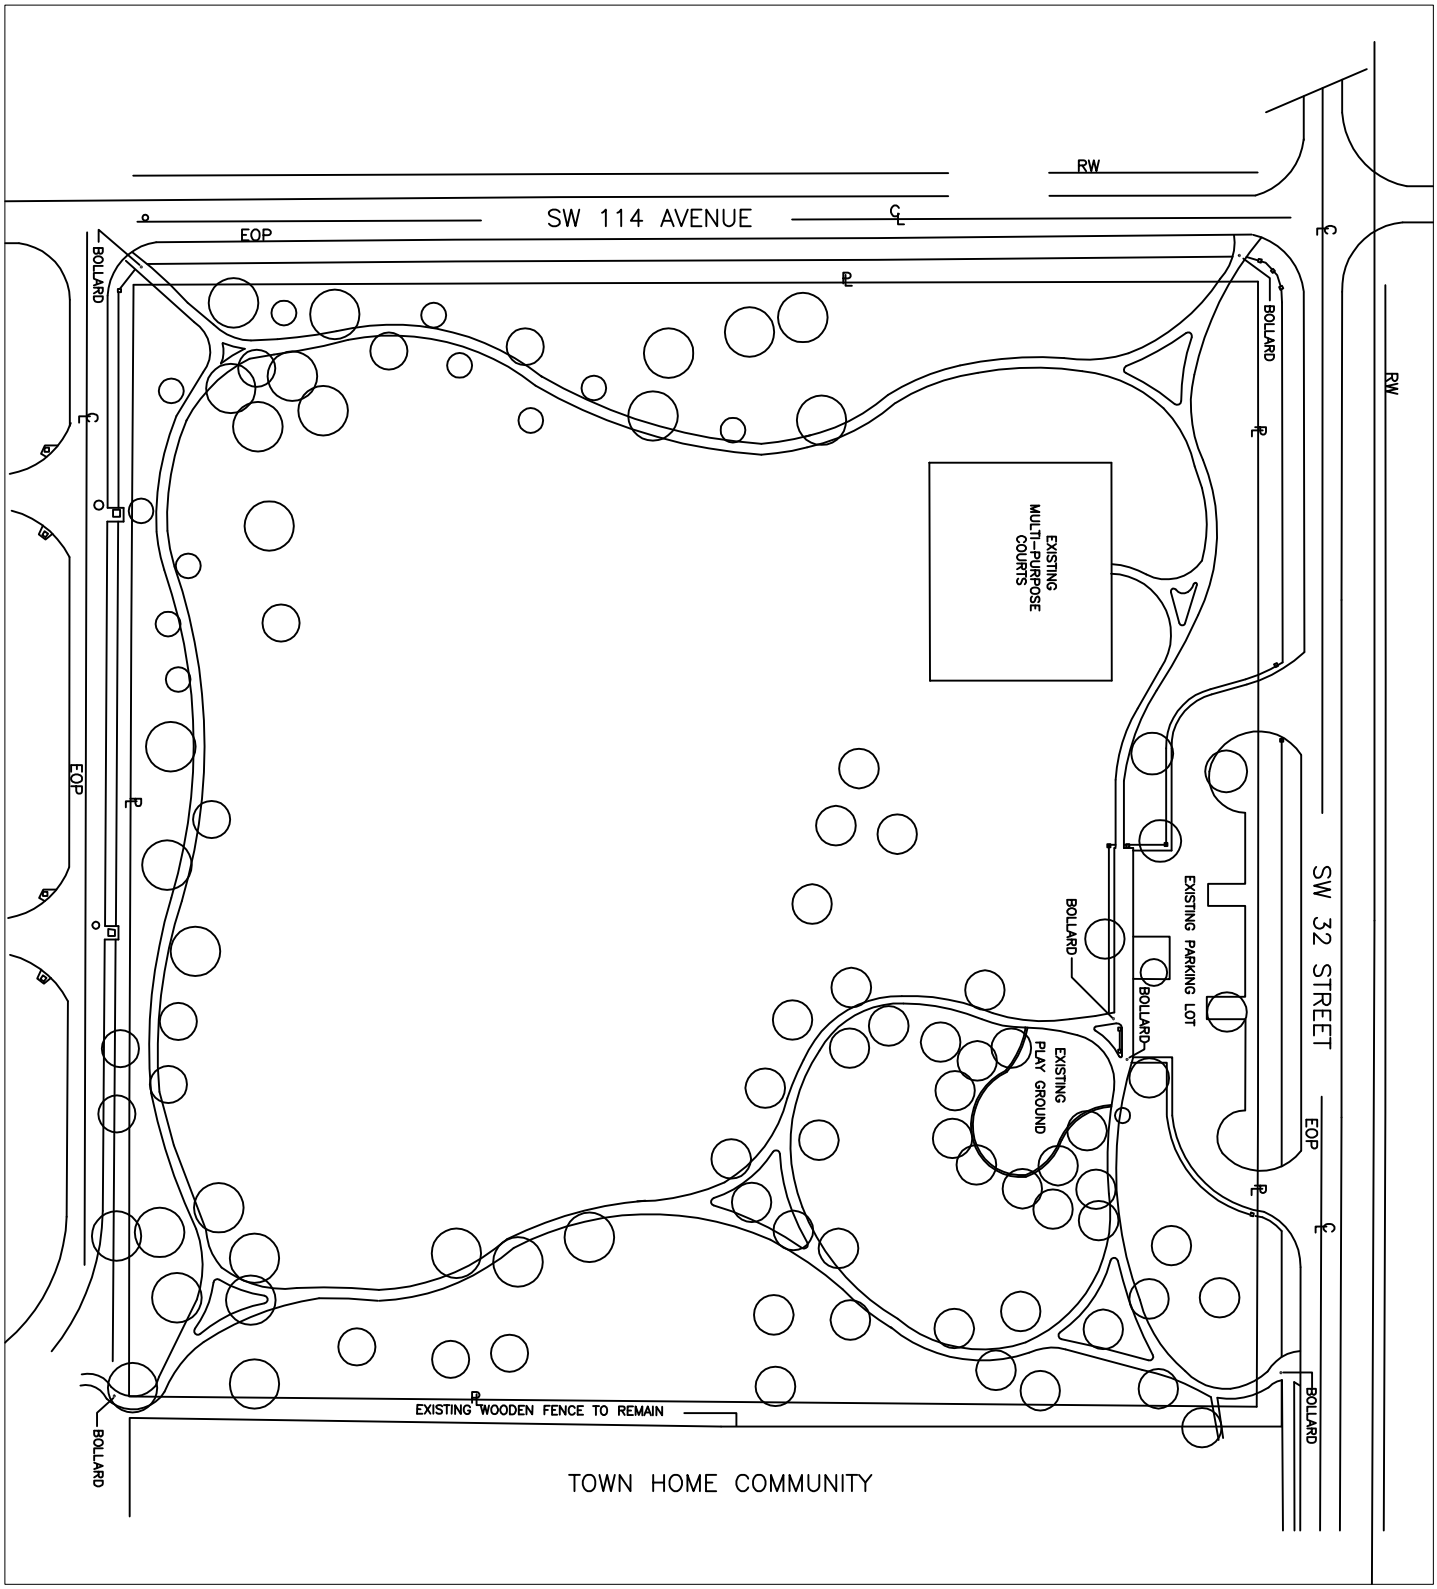

Project N°	Date 7/2000	Scale AS NOTED	Drawing N°	of	Drawer Dwg.	File

Project Title:
CONCORD PARK
GENERAL PLAN
MIAMI DADE COUNTY, FLORIDA

Drawing Title:

Miami-Dade County
Park and Recreation Department

Revisions		
N°	Date	Description

Design:	
Drawn:	S. WONG
Checked:	
Survey:	C. SILVA
Inspections:	
Project Manager:	

ROBERT A. MCLAINE
LANDSCAPE ARCHITECT
FLORIDA LICENSE Nº LA 0000893
270 N.W. 2nd STREET, 1st FLOOR
MIAMI, FLORIDA 33128 (305) 755-7939