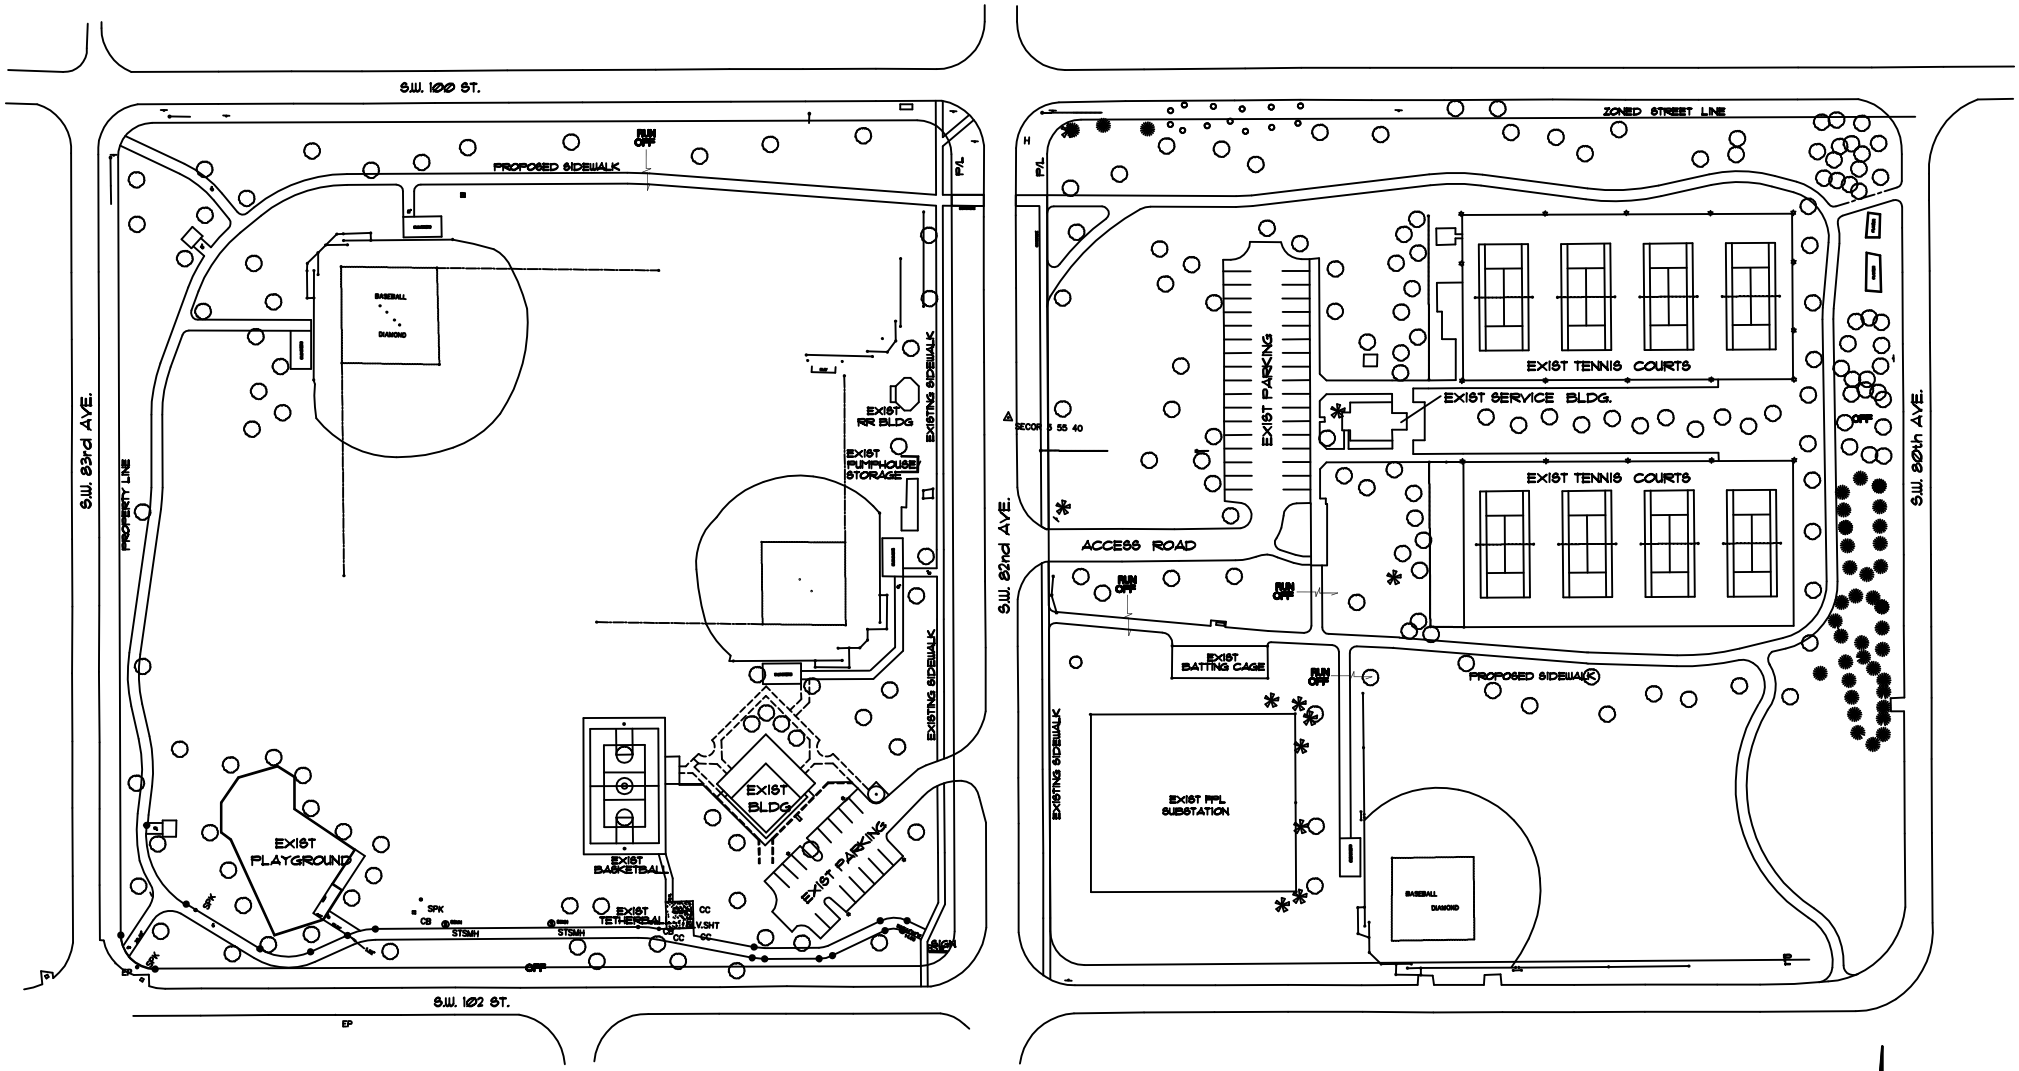

Project N°	Date 6/2001	Scale 1"=50'	
Drawing N°			
File	Drawer	Dwg.	

Project Title:

CONTINENTAL PARK

General Plan

10000 SW 82 STREET

Drawing Title: LOCATION AND DETAILS

MIAMI-DADE PARKS

Miami-Dade County

Park and Recreation Department

Revisions		
N°	Date	Description

Design:

Drawn: WONG

Checked:

Survey: C. SILVA

Inspections:

Project Manager:

PAUL CAREY
LANDSCAPE ARCHITECT
FLORIDA LICENSE N°. LA 0000515
275 N.W. 2nd STREET, 4th FLOOR
MIAMI, FLORIDA 33128 (305) 755-7615