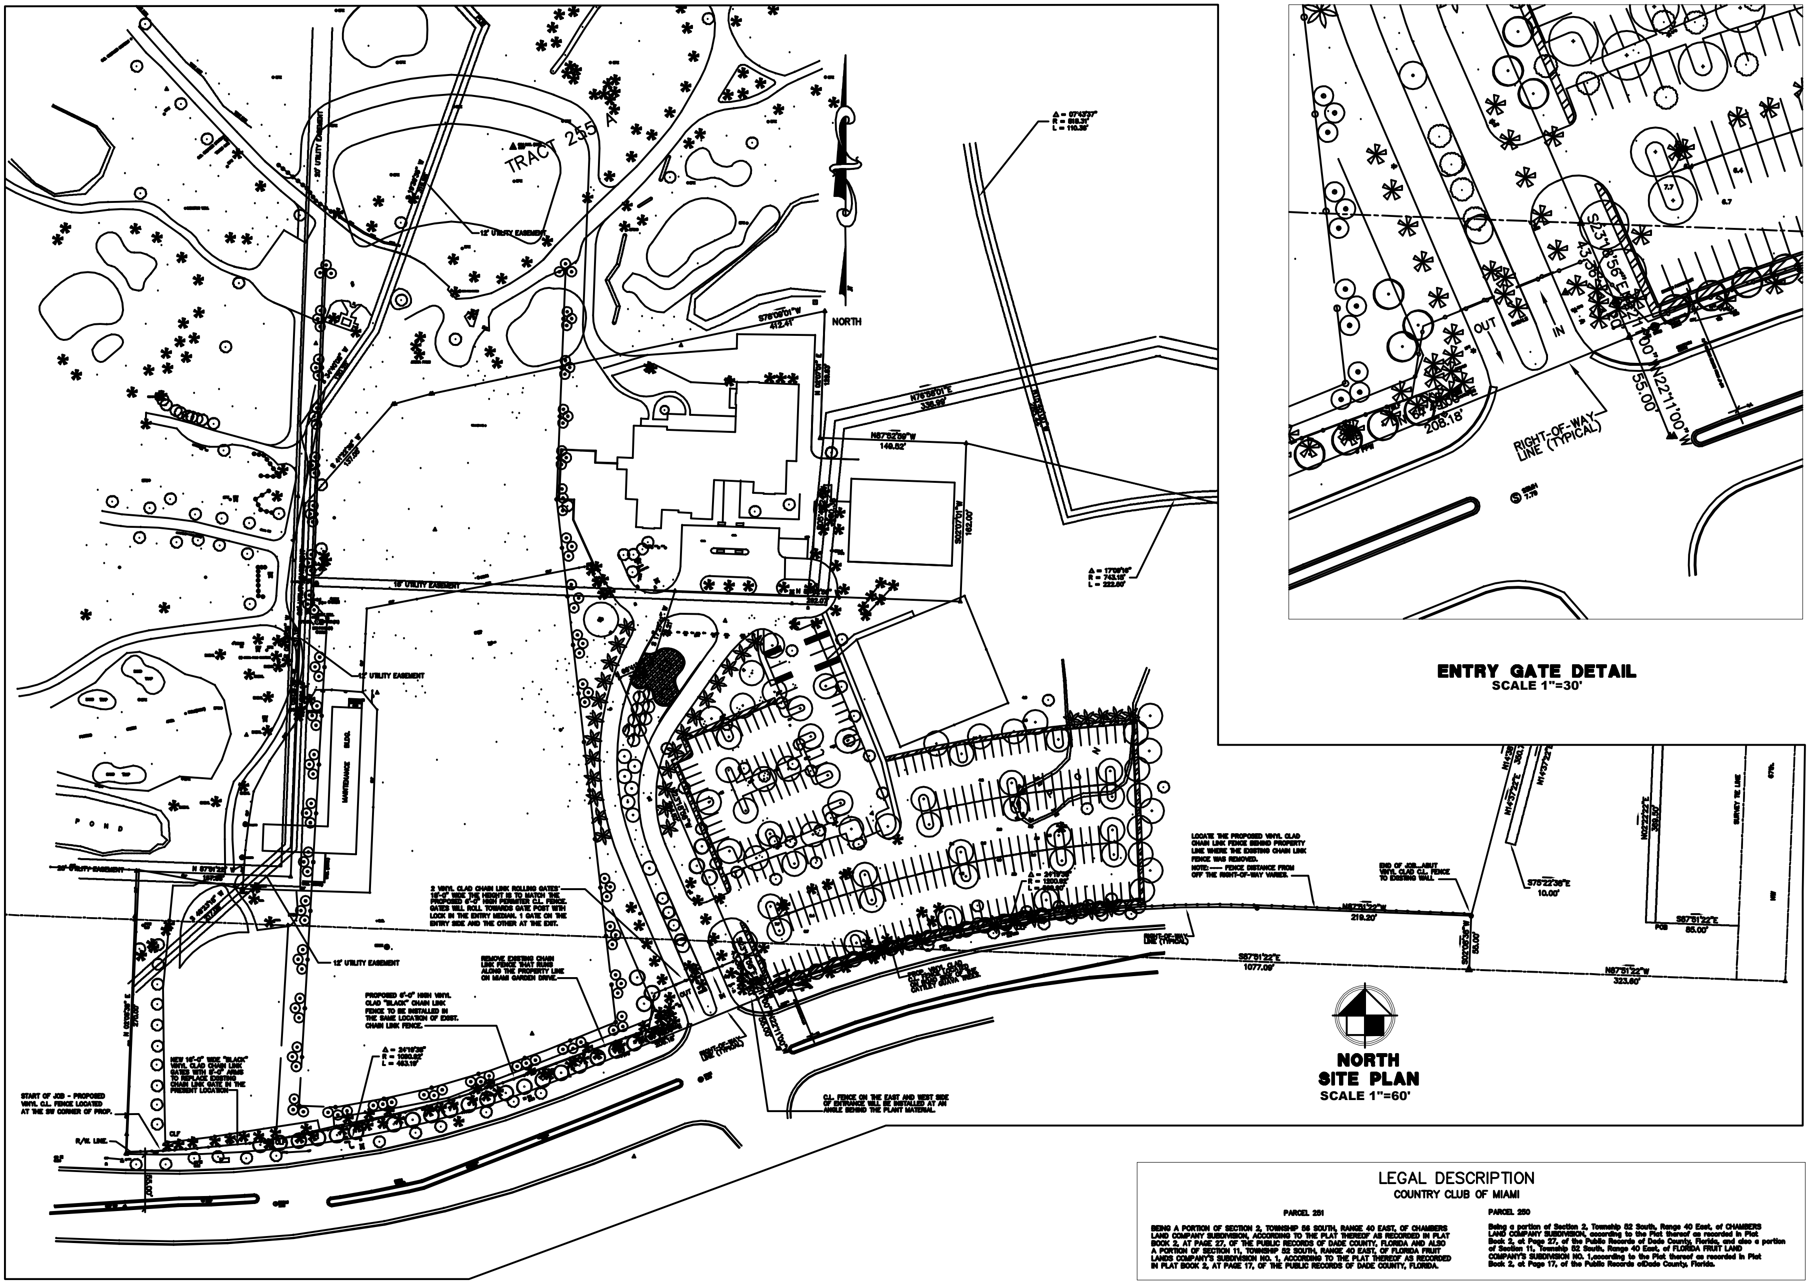

ENTRY GATE DETAIL
SCALE 1"=30'

NORTH
SITE PLAN
SCALE 1"=60'

LEGAL DESCRIPTION

COUNTRY CLUB OF MIAMI

PARCEL 251

BEING A PORTION OF SECTION 2, TOWNSHIP 56 SOUTH, RANGE 40 EAST, OF CHAMBERS LAND COMPANY SUBDIVISION, ACCORDING TO THE PLAT THEREOF AS RECORDED IN PLAT BOOK 2, AT PAGE 27, OF THE PUBLIC RECORDS OF DADE COUNTY, FLORIDA AND ALSO A PORTION OF SECTION 11, TOWNSHIP 52 SOUTH, RANGE 40 EAST, OF FLORIDA FRUIT LANDS COMPANY'S SUBDIVISION NO. 1, ACCORDING TO THE PLAT THEREOF AS RECORDED IN PLAT BOOK 2, AT PAGE 17, OF THE PUBLIC RECORDS OF DADE COUNTY, FLORIDA.

PARCEL 250

Being a portion of Section 2, Township 52 South, Range 40 East, of CHAMBERS LAND COMPANY SUBDIVISION, according to the Plat thereof as recorded in Plat Book 2, at Page 27, of the Public Records of Dade County, Florida, and also a portion of Section 11, Township 52 South, Range 40 East, of FLORIDA FRUIT LAND COMPANY'S SUBDIVISION NO. 1,according to the Plat thereof as recorded in Plat Book 2, at Page 17, of the Public Records ofDade County, Florida.

PAUL M. CAREY
LANDSCAPE ARCHITECT
FLORIDA LICENSE N°. LA-0000515
275 N.W. 2nd STREET, 4th FLOOR
MIAMI, FLORIDA 33128 (305)755-7916

Design:	
Drawn:	WONG
Checked:	
Survey:	C. SILVA
Inspections:	
Project Manager:	

N°	Date	Description

Revisions

MIAMI-DADE PARKS

Miami-Dade County
Park and Recreation Department
275 N.W. 2nd STREET, 4th FLOOR, MIAMI, FL 33128

Project Title:
GOLF CLUB OF MIAMI
FENCE LOCATION PLAN
6801 MIAMI GARDENS DR.

Drawing Title: VINYL CHAIN LINK FENCE & DETAIL

Contract N°	
Date: JAN. 2002	Scale: AS NOTED
Drawing N°: 2 of 2	
File	Drawer / Dwg.