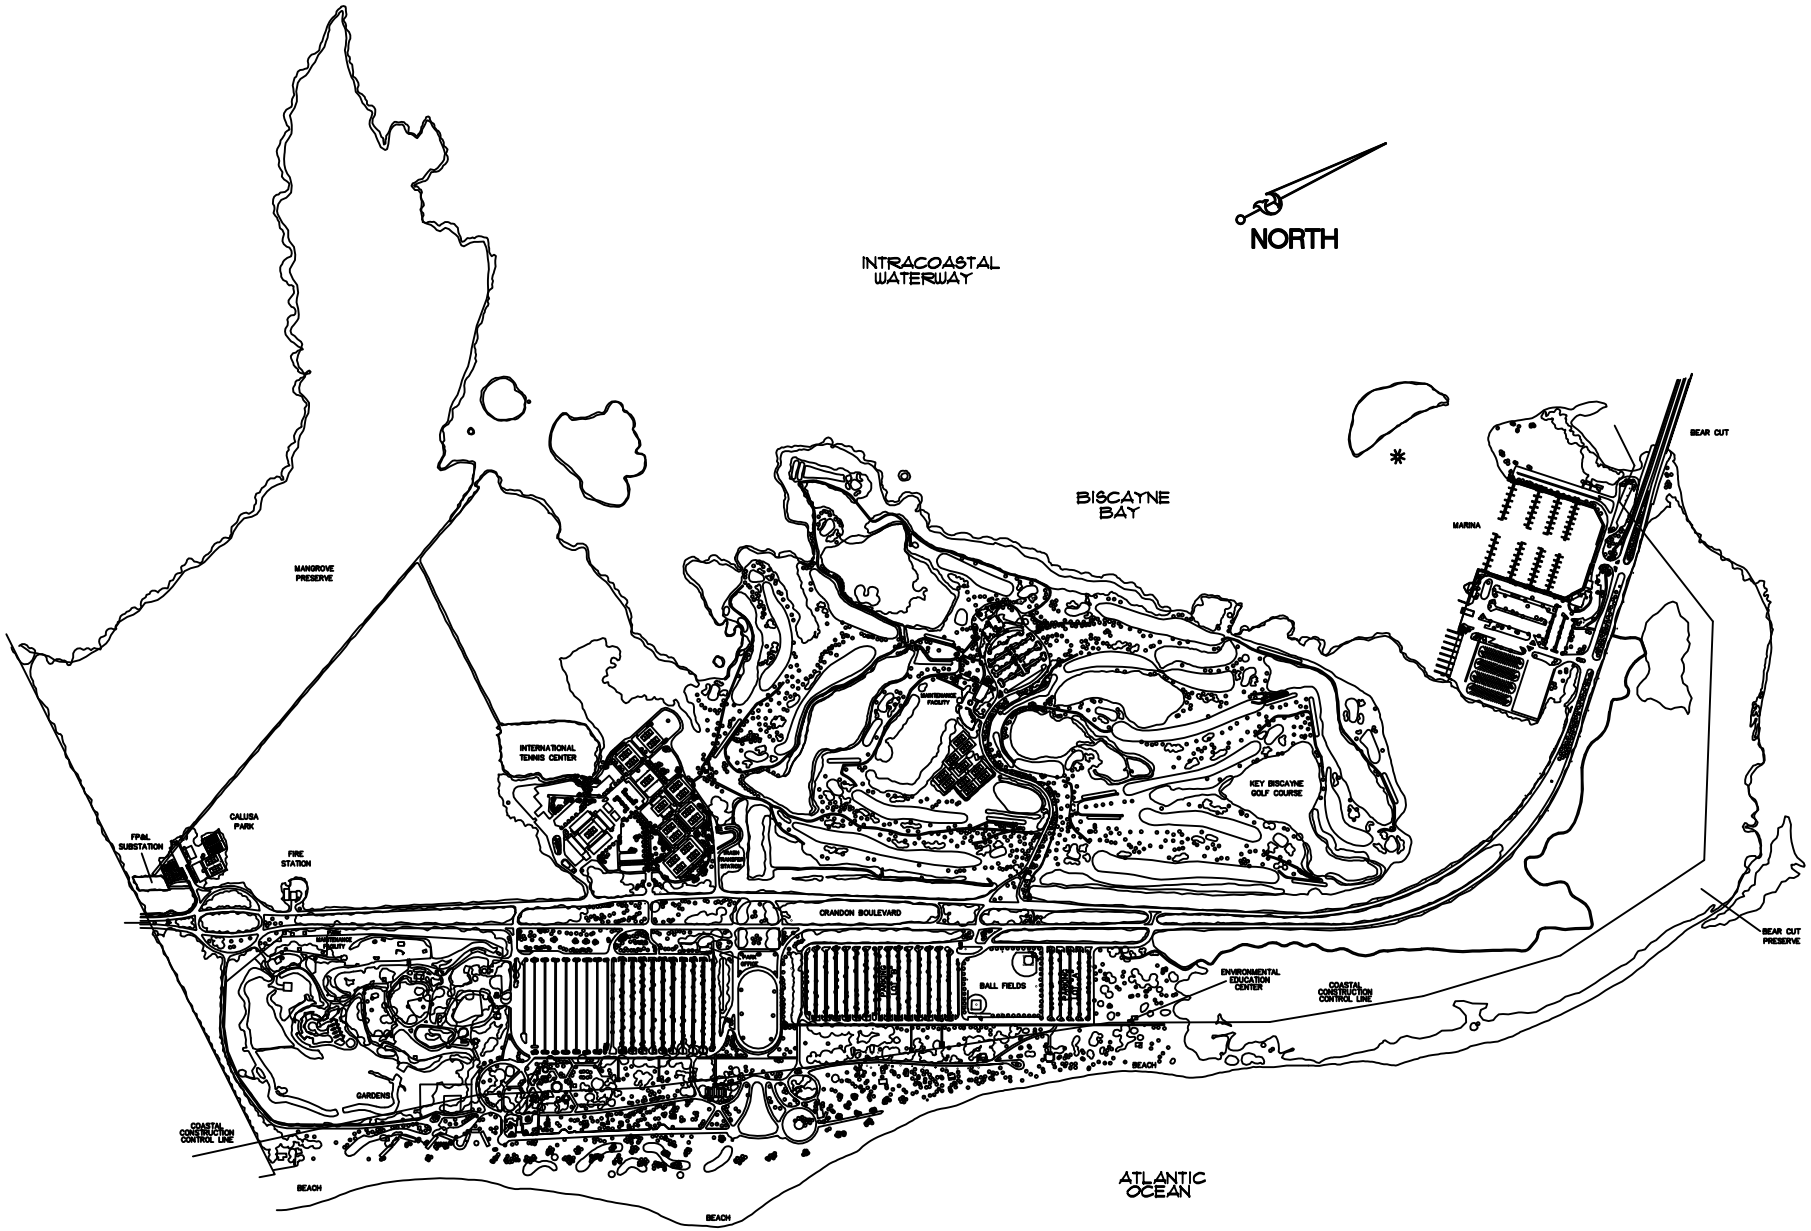

Approvals | Date

Design
Drawn BLCONDON
Checked
Survey
Inspection
Project Manager

Revisions

Nº	Date	Description

Miami-Dade County
Park and Recreation Department
275 N.W. 2nd STREET, 4th FLOOR, MIAMI, FL. 33128

Project Title: CRANDON PARK

Drawing Title: GENERAL PLAN

Project Nº

Date 7/29/99 | Scale NTS

Drawing Nº of

File | Drawer | Dwg.