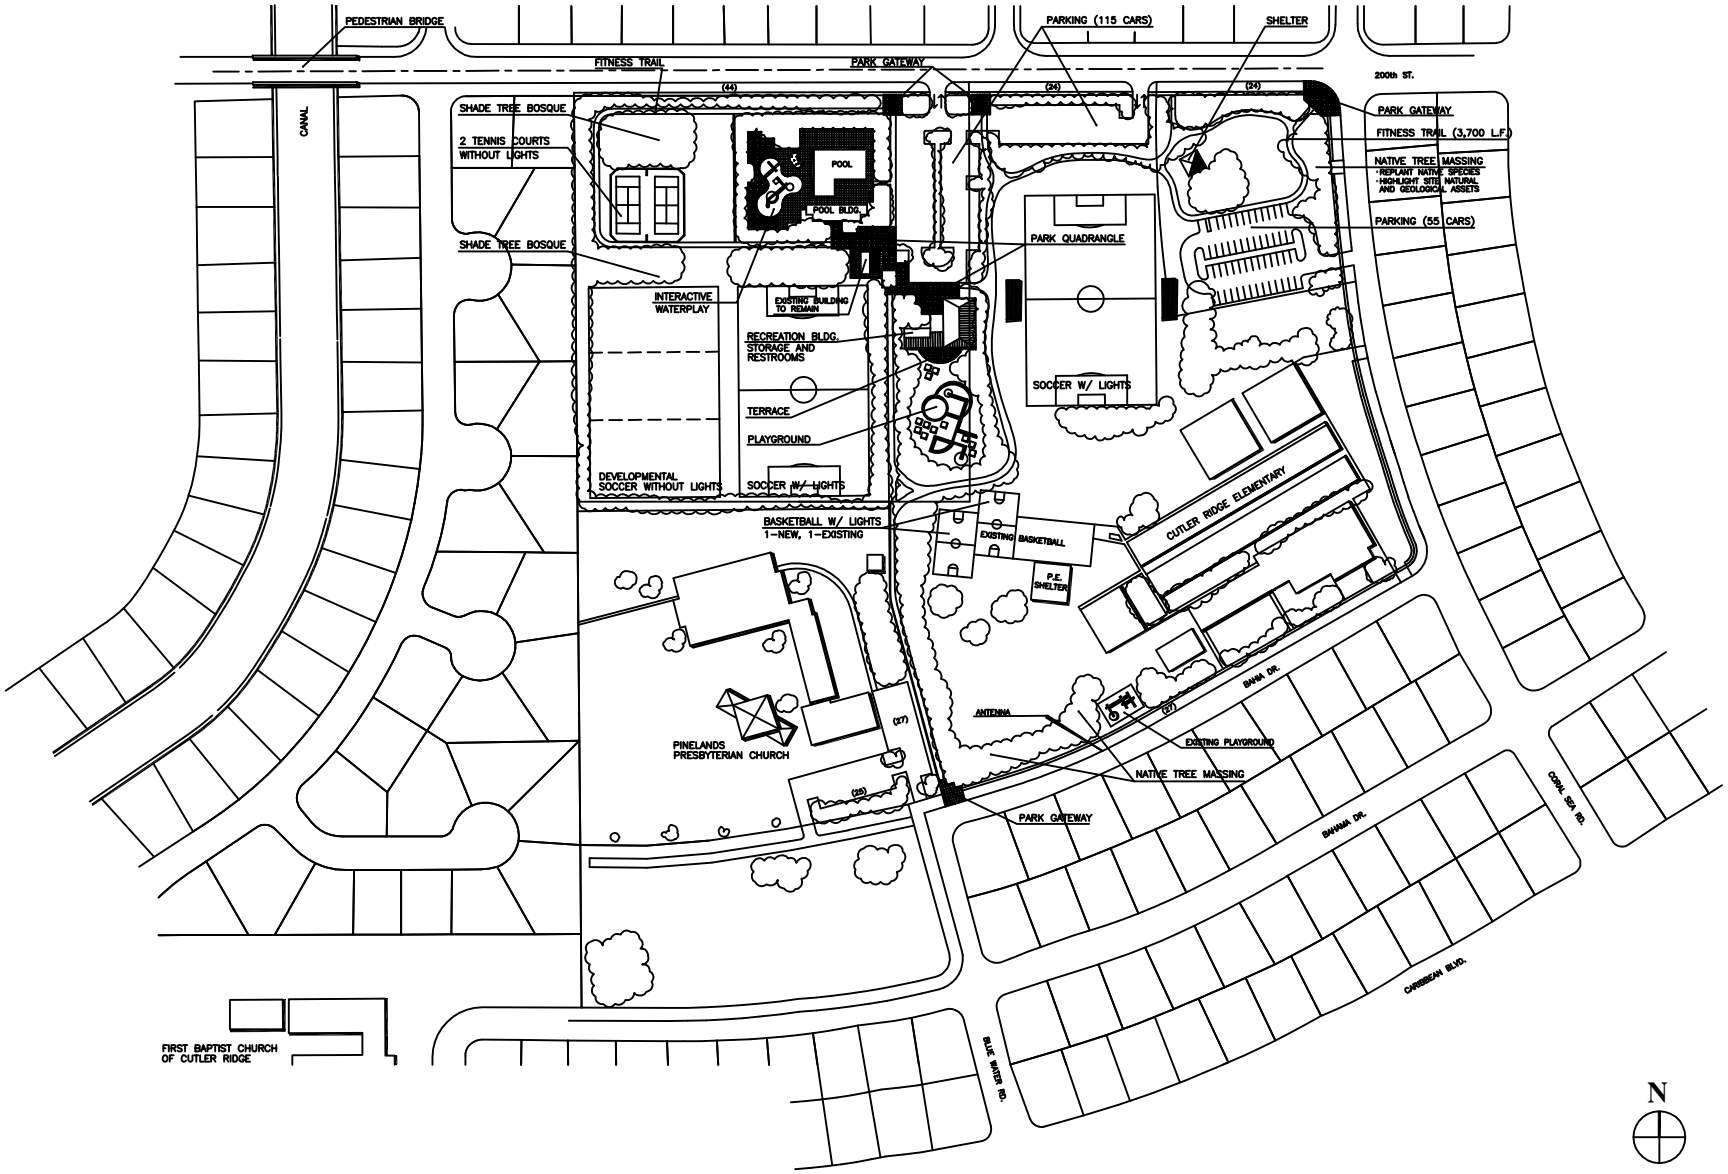

Approvals | Date

Design:
Drawn: A.Pinto/B.Rodeles
Checked:
Survey:
Inspections:
Project Manager:

Revisions

N°	Date	Description

Miami-Dade County
Park and Recreation Department

Approved: _____ Director _____ Date: _____
Approved: _____ Date: _____

Project Title: CUTLER RIDGE PARK

Drawing Title:

Project N°

Date	Scale
4/14/99	NTS

Drawing N° of

File	Drawer	Dwg.