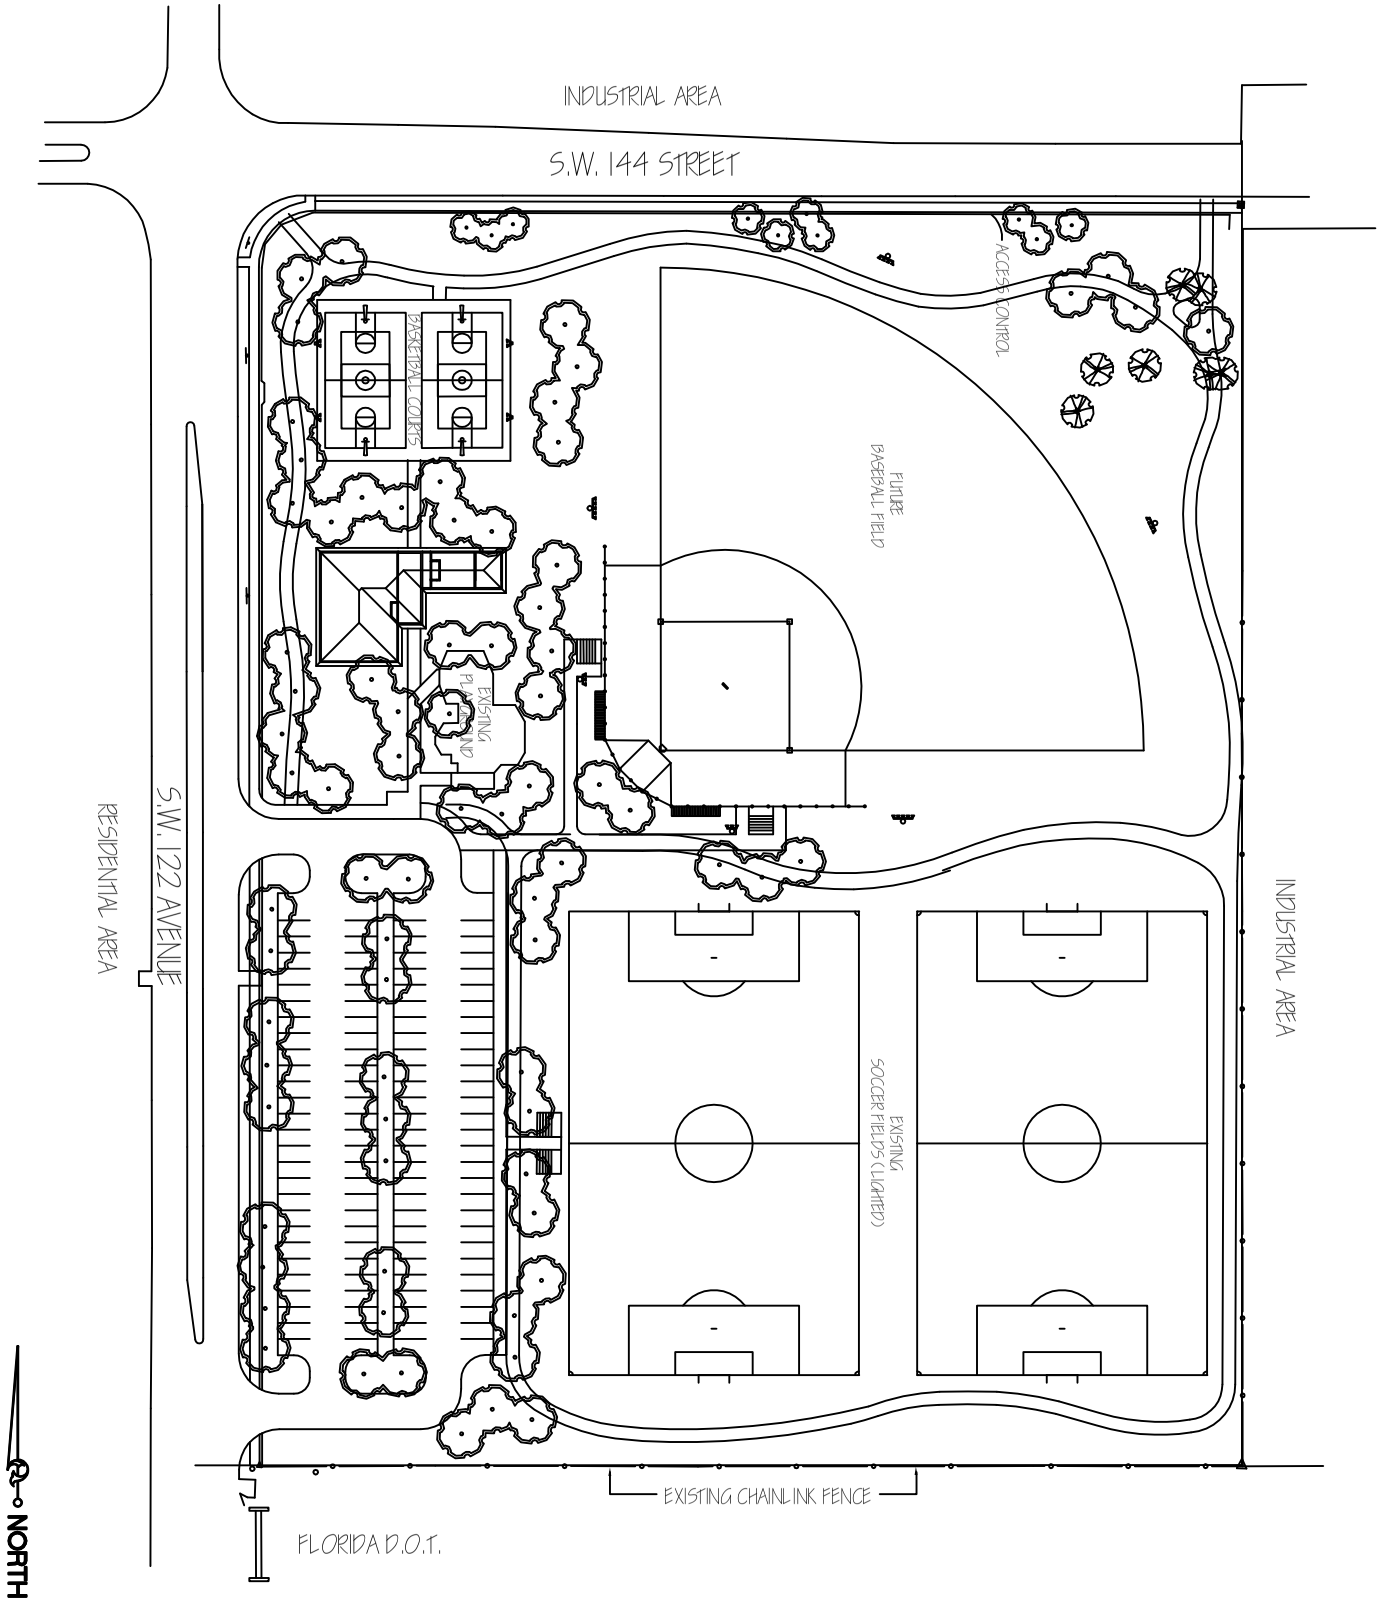

Project N°	Date 4/16/99	Scale 1"=40'
File	Drawer	Drawing N°
	Dwg.	of

Project Title:

DEERWOOD PARK

Drawing Title: **GENERAL PLAN**

Miami-Dade County
Park and Recreation Department
275 N.W. 2nd STREET, 4th FLOOR, MIAMI, FL. 33128

Revisions		
N°	Date	Description

Design:	M.MACDONALD
Drawn:	B.CONDON
Checked:	
Survey:	
Inspections:	
Project Manager:	

Approvals	Date