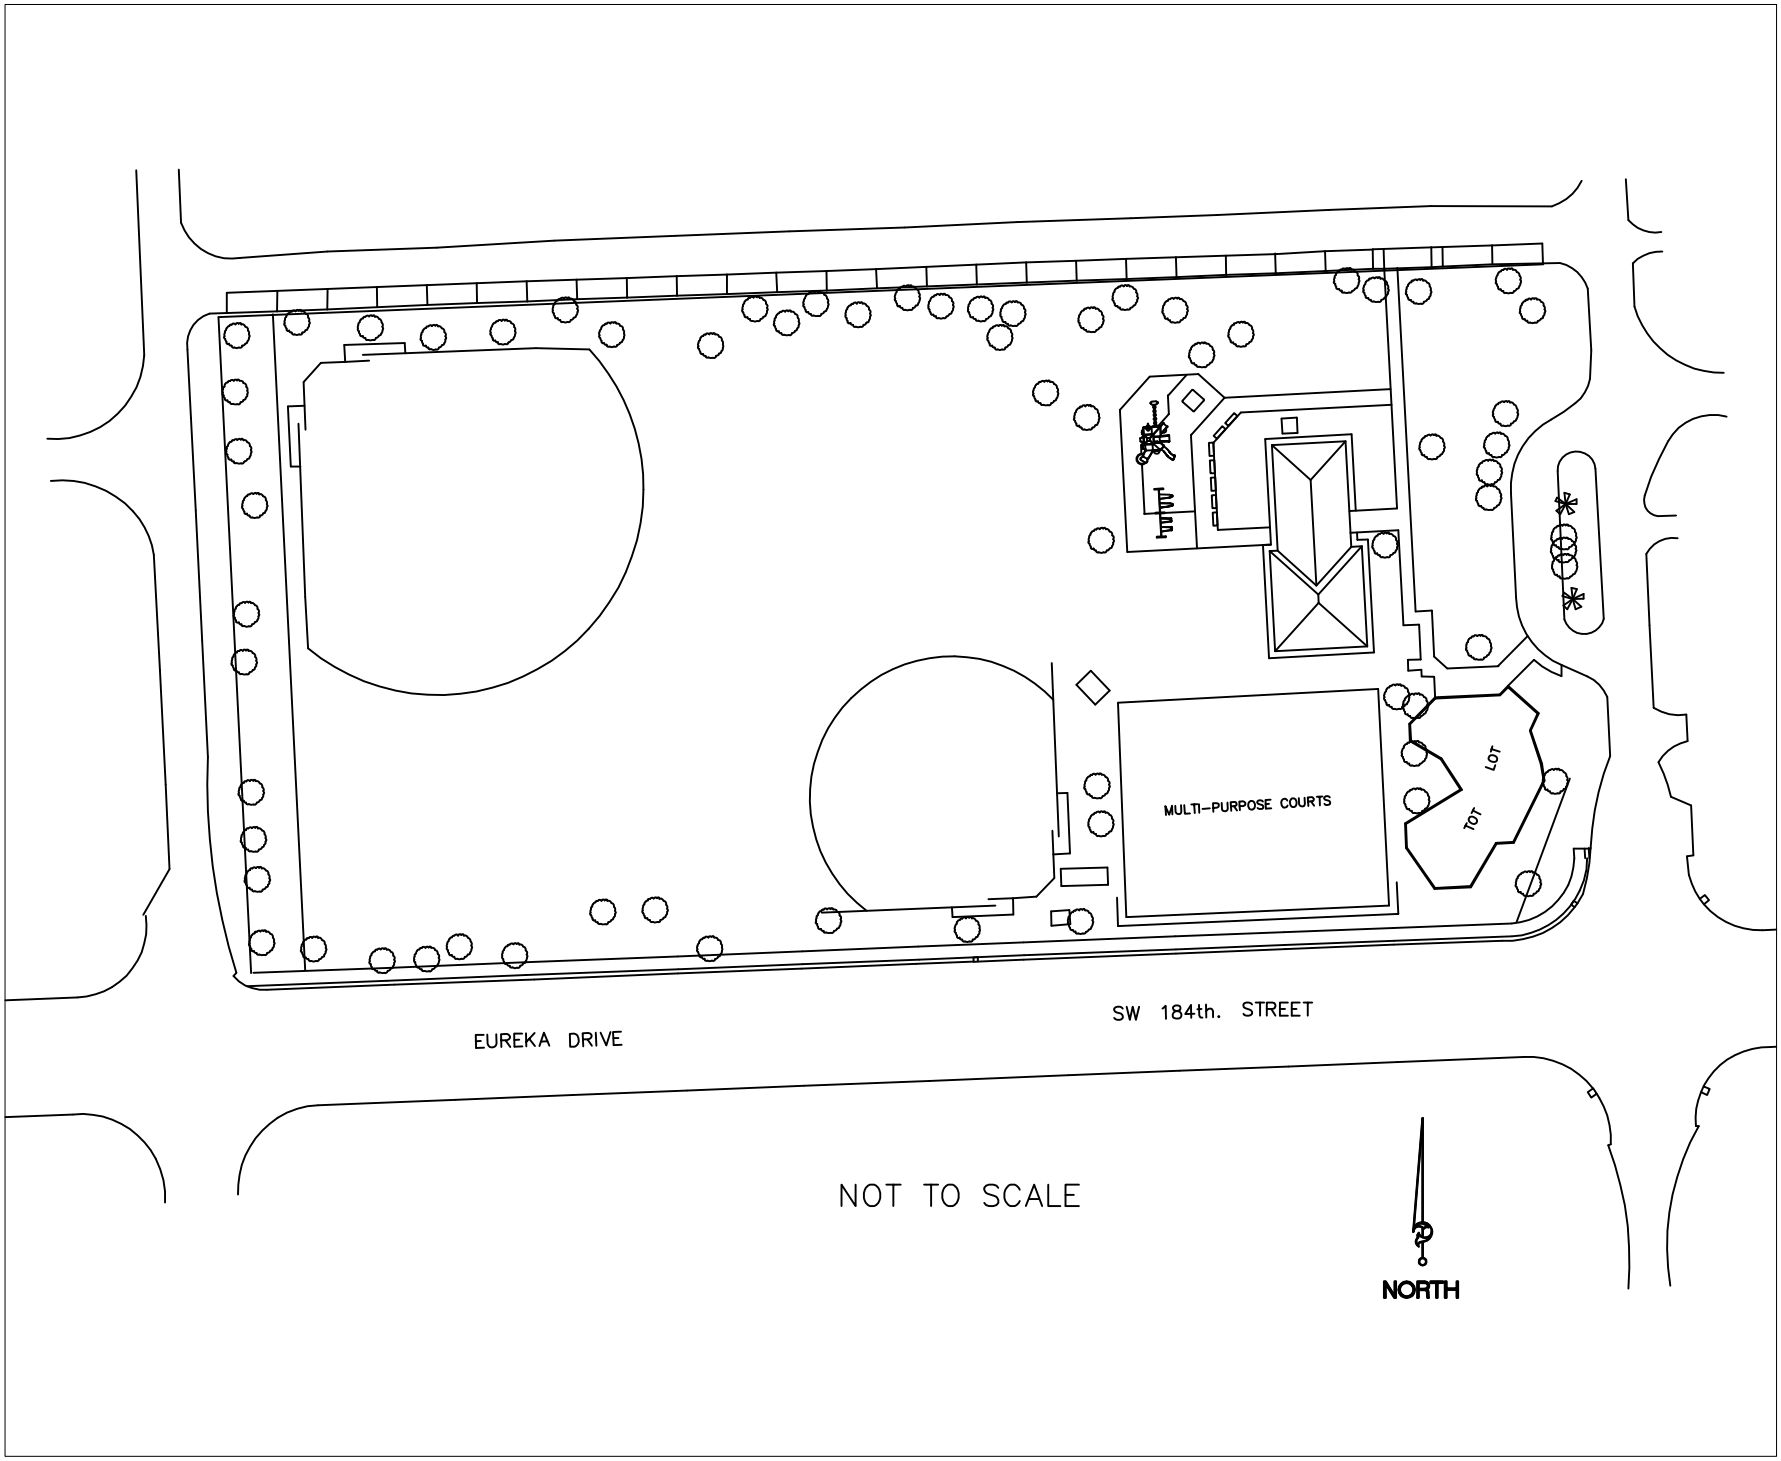

FOLIO # - 30293600000060

MARTHA URAGA MACDONALD
LANDSCAPE ARCHITECT
FLORIDA LICENSE No. LA 401
275 N.W. 2nd STREET, 4th FLOOR
MIAMI, FLORIDA 33128 (305) 755-7891

Design: M.MACDONALD
Drawn: B.CONDON
Checked:
Survey:
Inspections:
Project Manager:

Revisions

N°	Date	Description

Miami-Dade County
Park and Recreation Department
275 N.W. 2nd STREET, 4th FLOOR, MIAMI, FL. 33128

Project Title: EUREKA PARK

Drawing Title: PLAYGROUND PLAN

Project N°

Date 12/6/03 | Scale AS_NOTED

Drawing N° of

File | Drawer | Dwg.