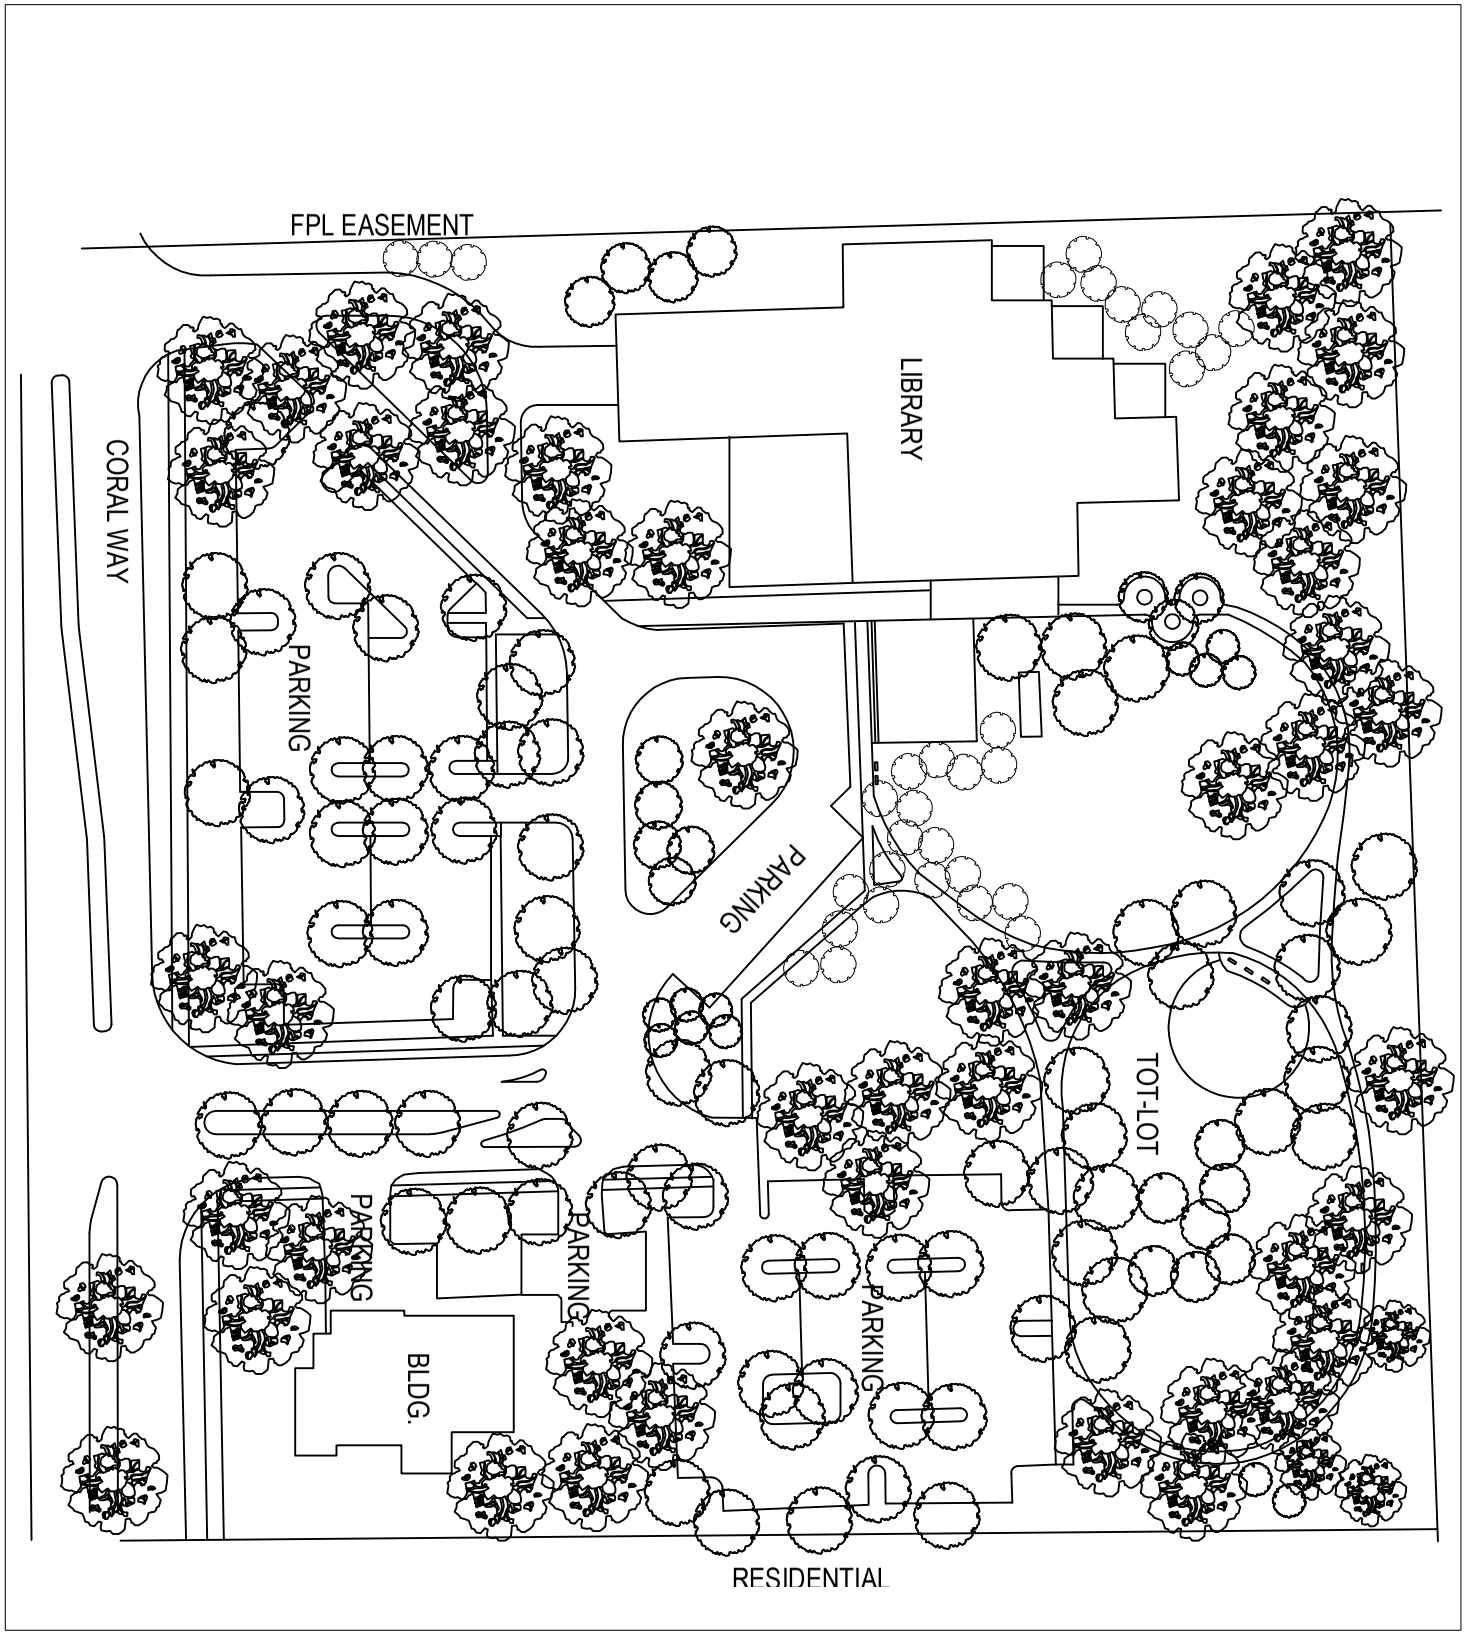

File	Drawer	Dwg.
	1 of 1	

Contract N°

Date	Scale
11/14/05	1"=40'

Drawing N°

Project Title:
FRANCISCO HUMAN RIGHTS PARK
SITE PLAN
AERIAL WITH GENERAL PLAN

Drawing Title: PROPOSED SWING SET AND DETAILS

MIAMI-DADE PARKS

Miami-Dade County
Park and Recreation Department
275 N.W. 2nd STREET, 4th FLOOR, MIAMI, FL 33128

Revisions		
N°	Date	Description

Design:	CS
Drawn:	SW
Checked:	CS
Survey:	C. SILVA
Inspections:	
Project Manager:	

FLORIDA LICENSE N°
275 N.W. 2nd STREET, 4th FLOOR
MIAMI, FLORIDA 33128 (305)