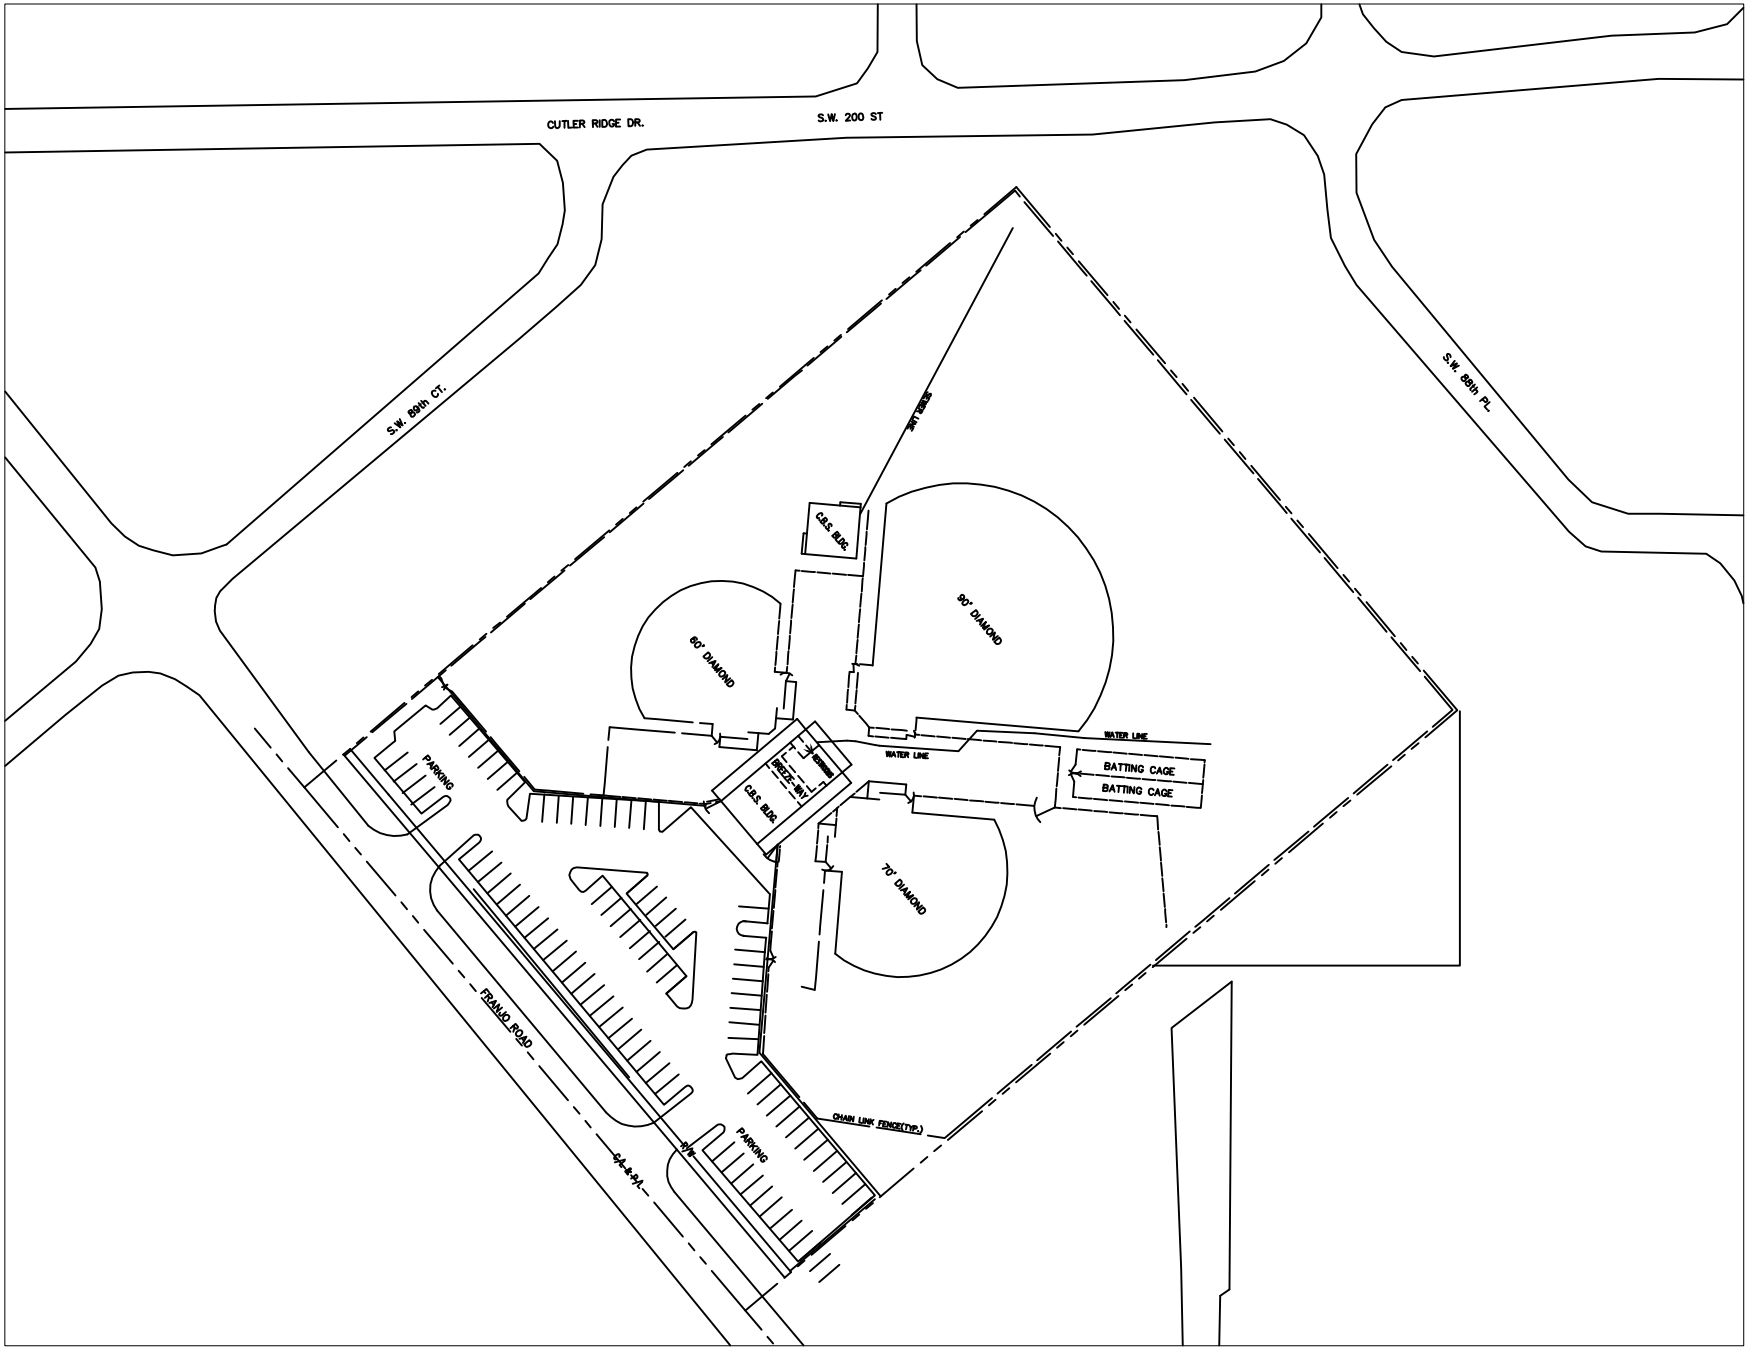

SITE PLAN

SCALE: 1"=60'

NOTE: DATUM: 1) N.G.V.D. + 0'-0" F.F.E. = +10'-0" M.S.L.

FLORIDA LICENSE N°
278 N.W. 2nd STREET, 4th FLOOR
MIAMI, FLORIDA 33128 (305)

Design:
Drawn:
Checked:
Survey: C. SILVA
Inspections:
Project Manager:

Revisions		
N°	Date	Description

Miami-Dade County
Park and Recreation Department

Project Title: **FRANJO PARK**
GENERAL PLAN LAYOUT
MIAMI DADE COUNTY, FLORIDA

Drawing Title:

Project N°
Date | Scale
Drawing N° of
File | Drawer | Dwg.