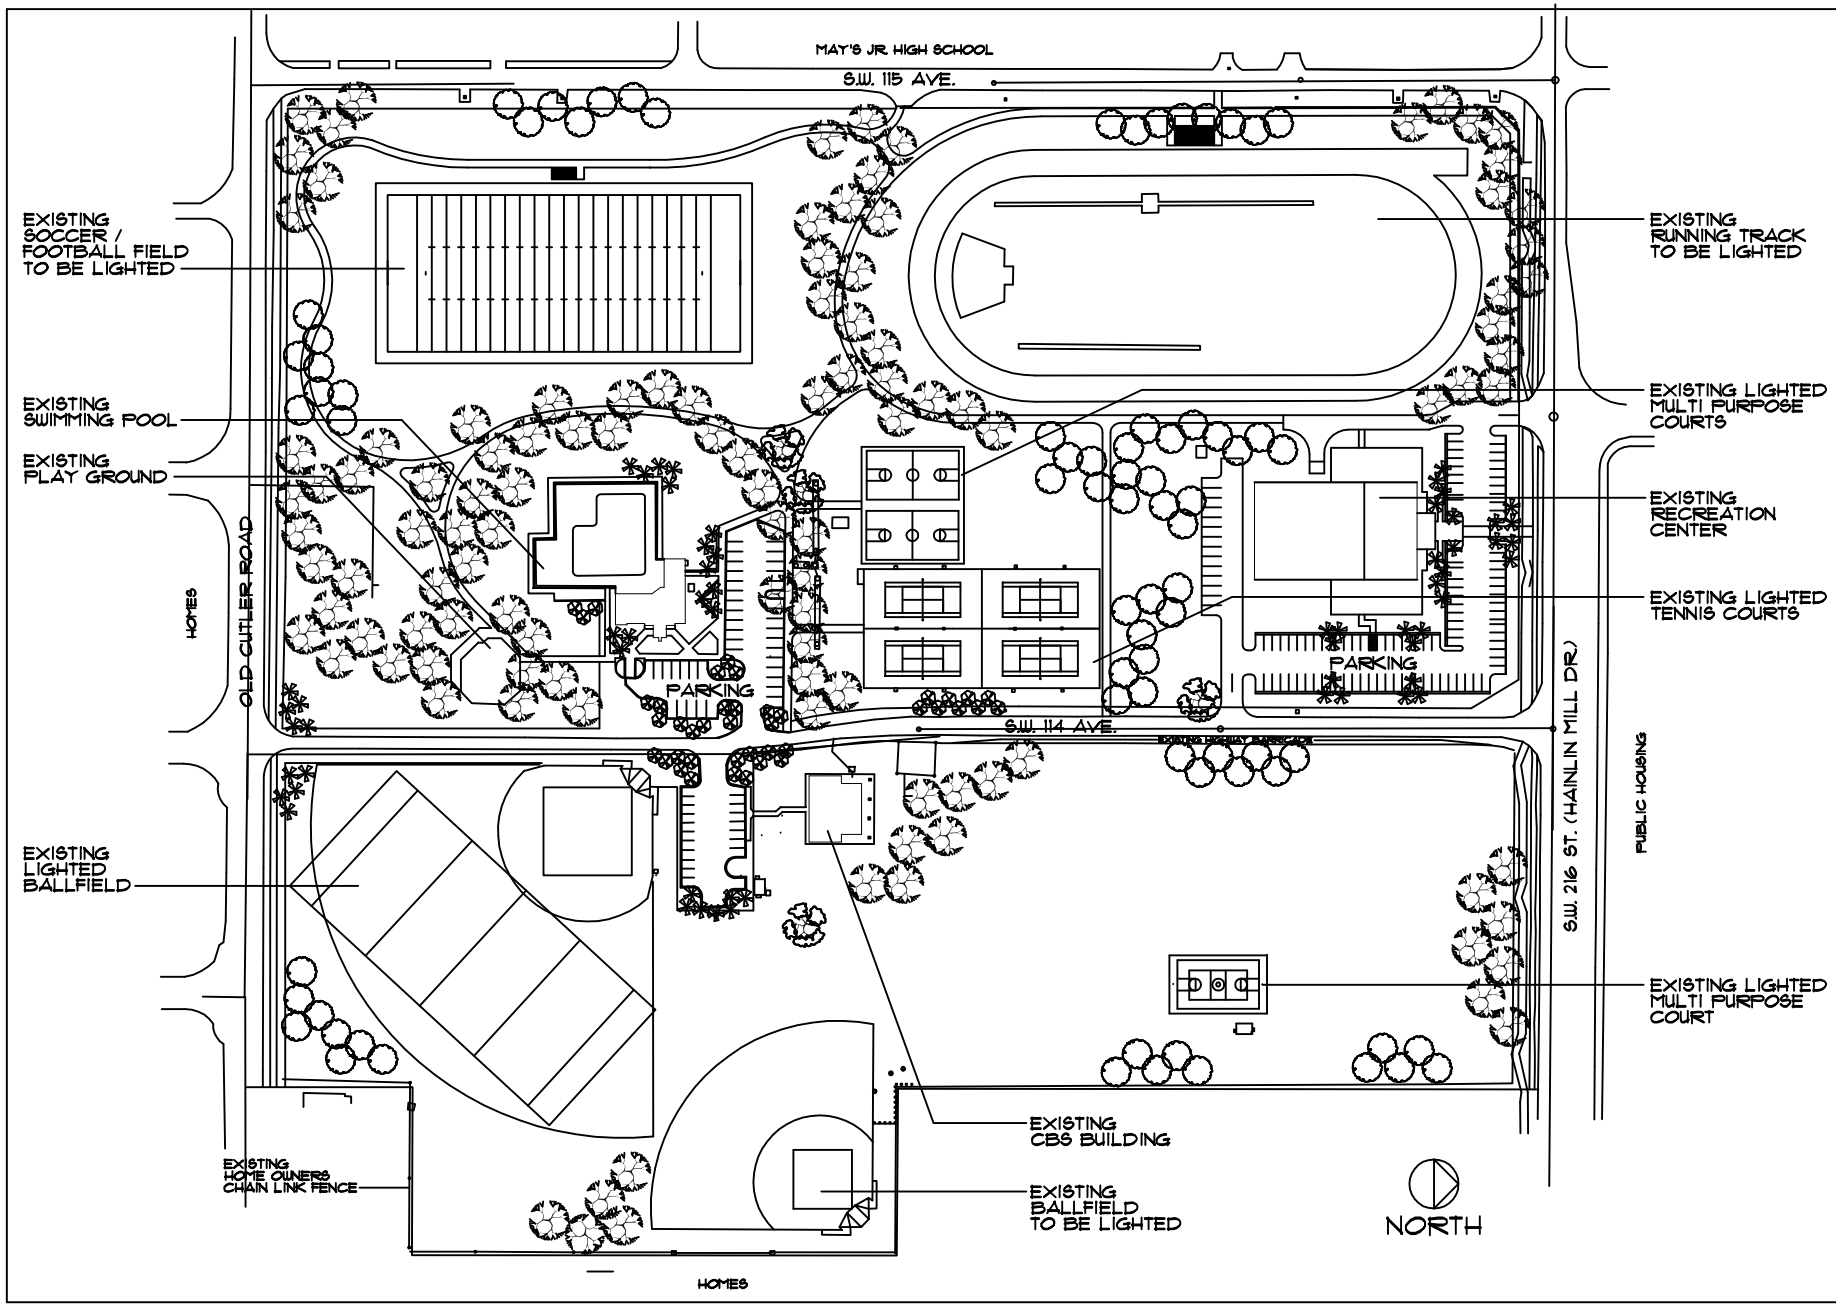

Approvals	Date	Revisions	IP	Date	Description

Design: M. Macdonald
Drawn: B. Carden
Checked:
Survey: C. Silva
Inspections:
Project Manager:

MIAMI-DADE COUNTY PARKS

Metropolitan Dade County
Park and Recreation Department

Approved: _____ Director _____ Date: _____

Project Title: **GOULDS PARK**
GENERAL PLAN

Drawing Title:

Project Nº

Date	Scale
12/14/98	NTS

Drawing Nº

of

File Case	Drawer	Dwg.