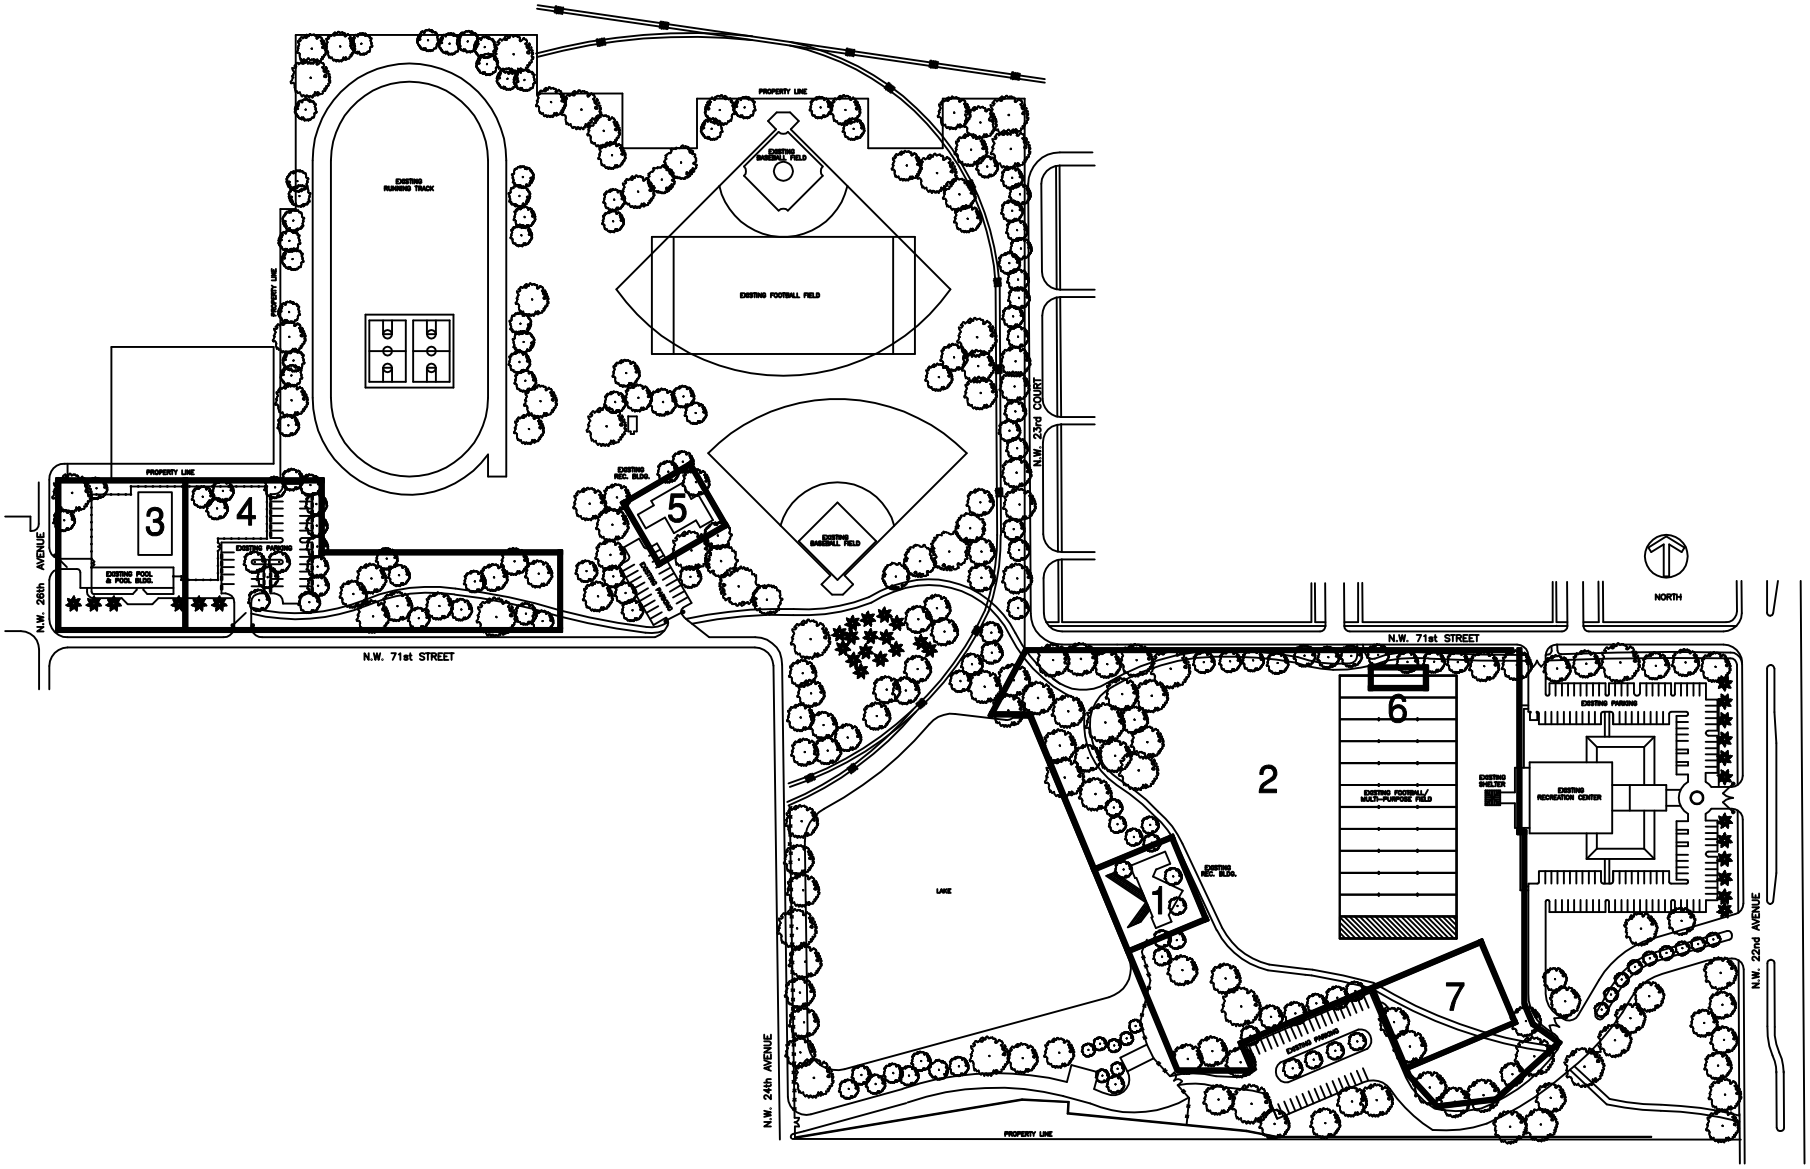

MARTHA-MACDONALD
LANDSCAPE ARCHITECT
FLORIDA LICENSE #: 401
275 N.W. 2nd STREET, 4th FLOOR
MIAMI, FLORIDA 33128 (305) 755-7981

Design: M. MACDONALD
Drawn: B. CONDON
Checked:
Survey: C. SILVA
Inspection:
Project Manager:

Revisions		
N°	Date	Description

MIAMI-DADE PARKS

Miami-Dade County
Park and Recreation Department
275 N.W. 2 ST., 4th FLOOR, MIAMI, FL. 33128

Approved_____ Date_____
Approved_____ Date_____

Project Title:
GWEN CHERRY PARK
2591 N.W. 71 STREET

Drawing Title:
SITE PLAN

Project N°

Date	Scale
11/12/03	N T S

Drawing N°
of

File	Drawer	Dwg.