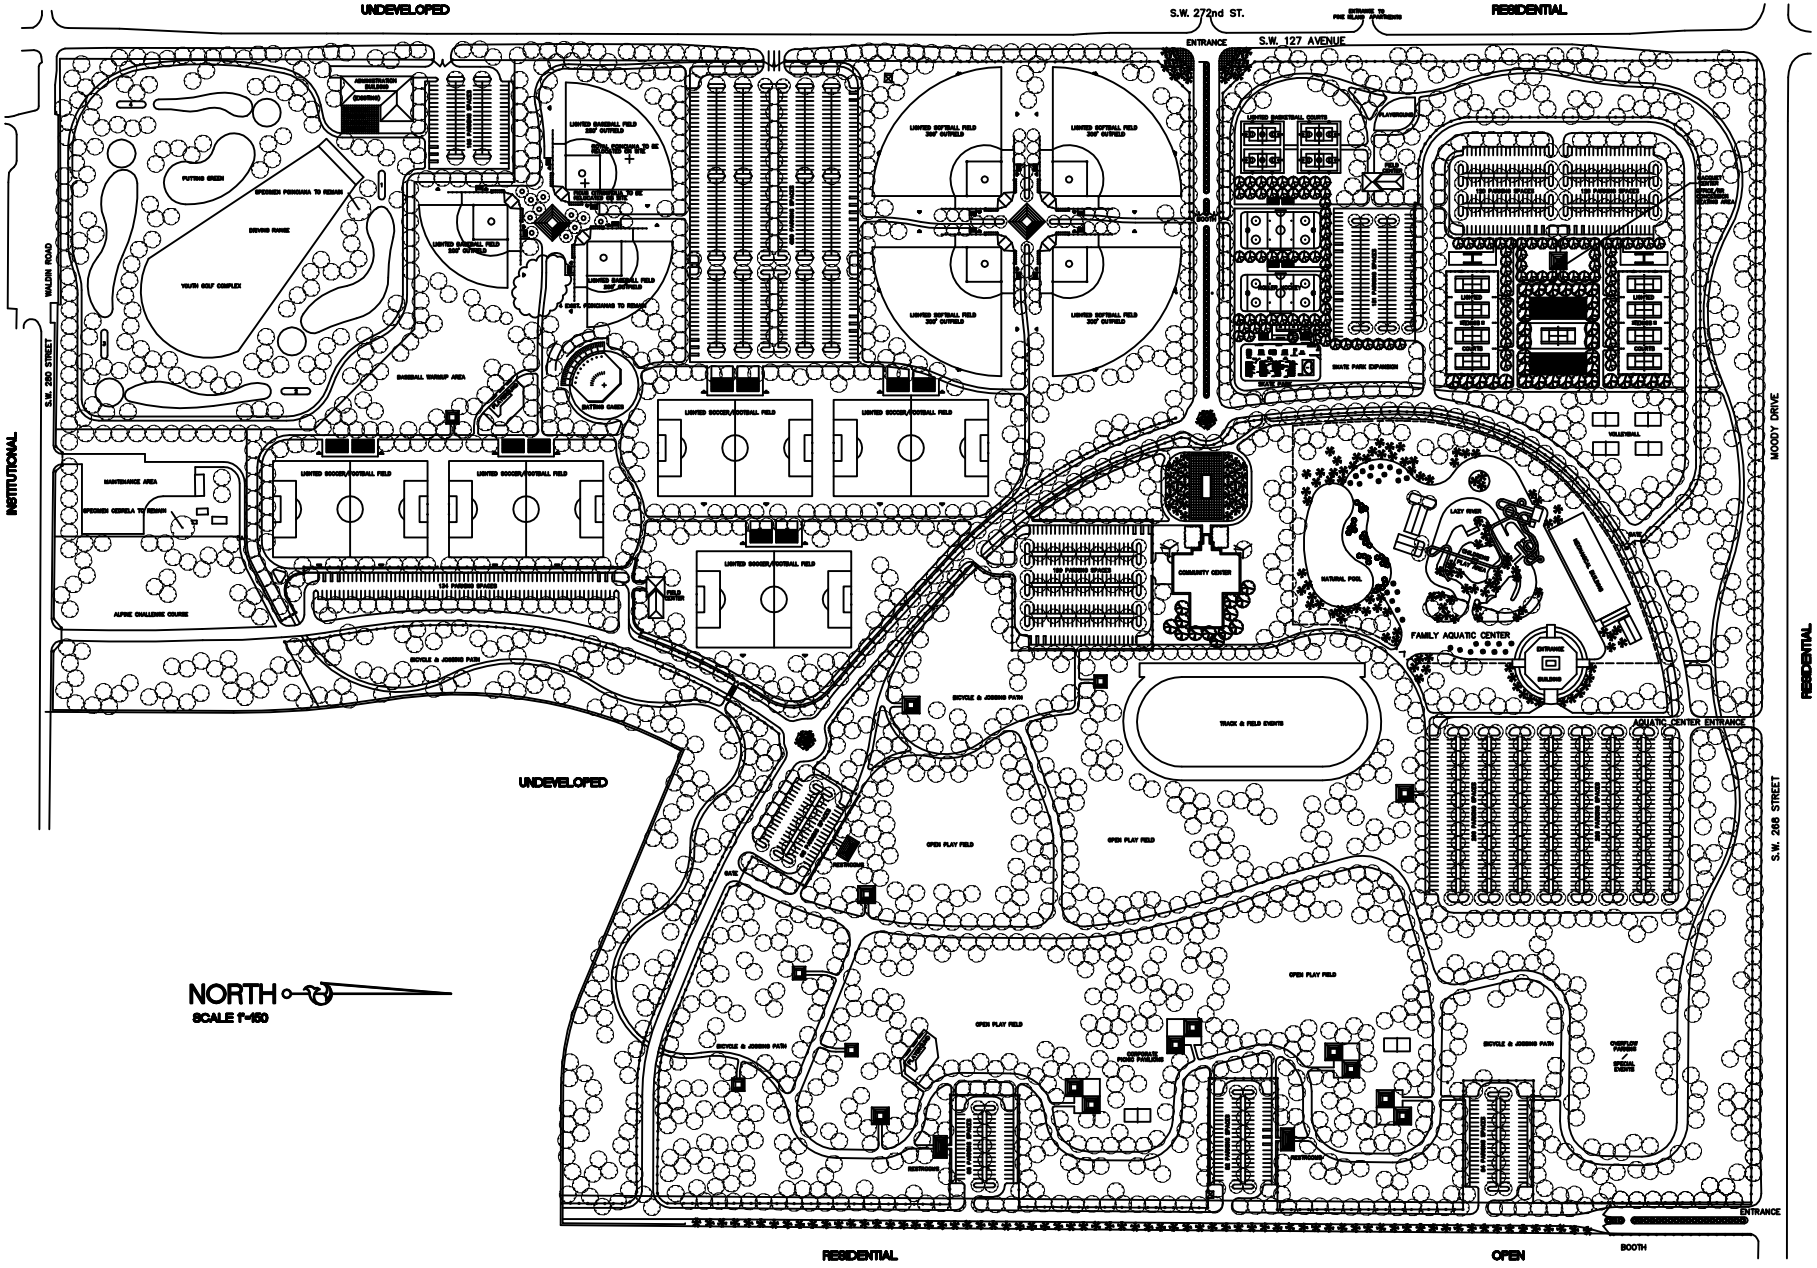

Approvals	Date

Designer: M.MACDONALD
Drawn: B.CONDON
Checked:
Survey:
Inspections:
Project Manager:

N°	Date	Revisions Description

Miami-Dade County
Park and Recreation Department
275 N.W. 2nd STREET, 4th FLOOR, MIAMI, FL. 33128

Project Title: HOMESTEAD AIR RESERVE PARK

Drawing Title: GENERAL PLAN

Project N°

Date 9/22/99 | Scale NTS

Drawing N°

of

File | Drawer | Dwg.