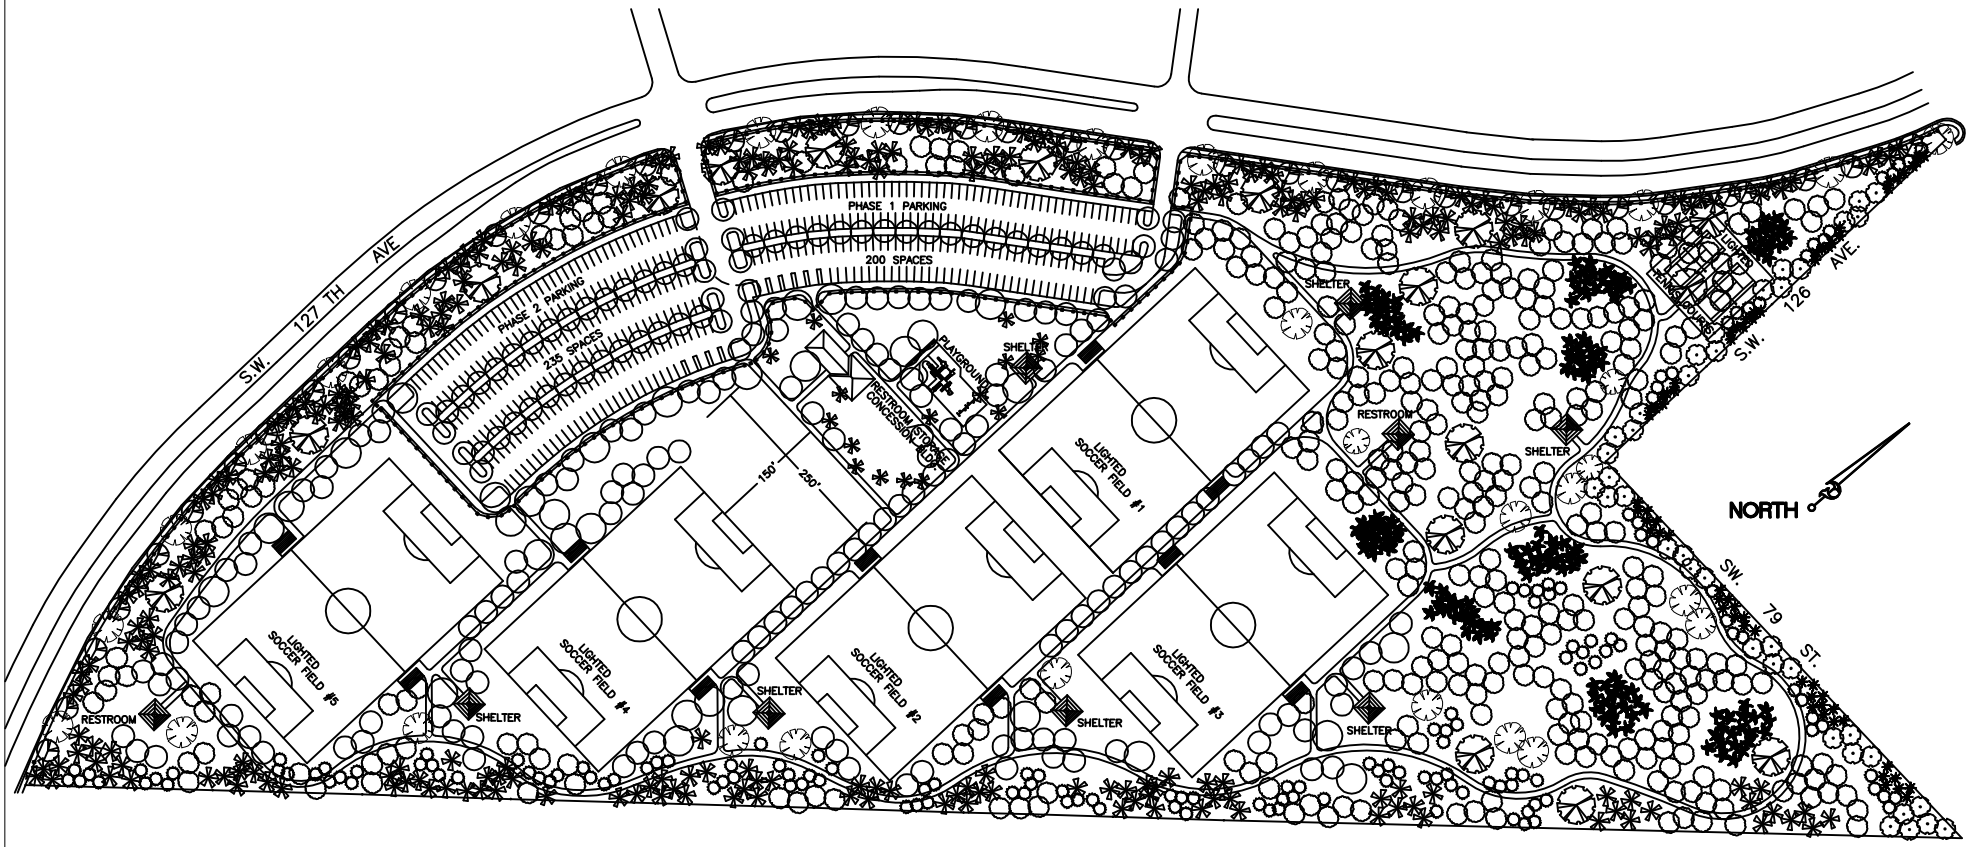

Project N°	Date 9/20/00	Scale NTS	
Drawing N°	of		
File	Drawer	Dwg.	

Project Title:

KENDALL SOCCER PARK

Drawing Title: GENERAL PLAN

Miami-Dade County
Park and Recreation Department

275 N.W. 2nd STREET, 4th FLOOR, MIAMI, FL. 33128

Revisions		
N°	Date	Description

Design: M.MACDONALD
Drawn: B.CONDON
Checked:
Survey:
Inspections:
Project Manager:

Approvals	Date