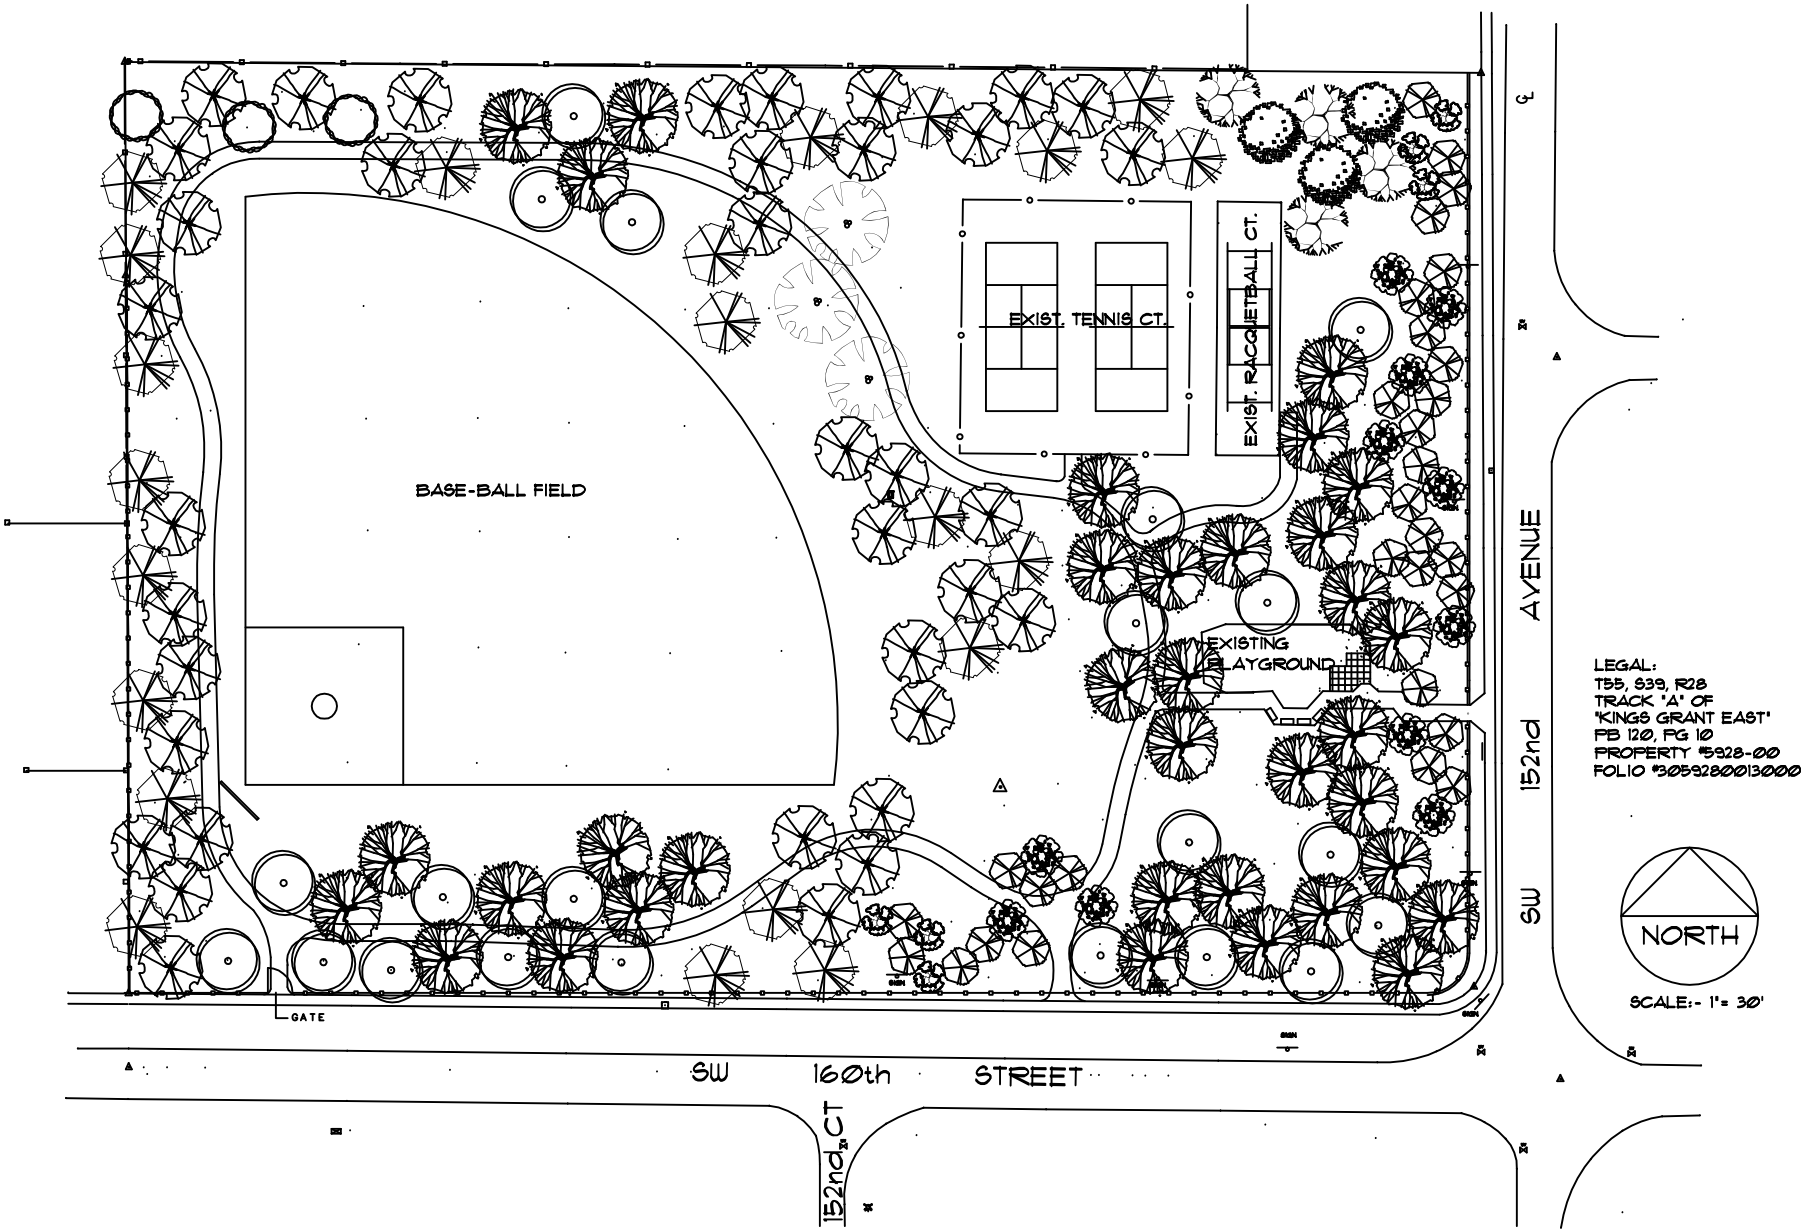

LEGAL:
T55, S39, R28
TRACK "A" OF
"KINGS GRANT EAST"
PB 120, PG 10
PROPERTY #5928-00
FOLIO #30592800130000

Miami-Dade County
Park and Recreation Department

Project Title: KINGS GRANT
GENERAL PLAN
SW 160 ST & SW 152 AVE

Drawing Title:

Revisions		
N°	Date	Description

Design: J. LAO
Drawn: REED/WONG
Checked:
Survey: C. SILVA
Inspections:
Project Manager:

Project N°

Date 12/18/98 | Scale AS NOTED

Drawing N°

of

File 2548 | Drawer | Dwg.