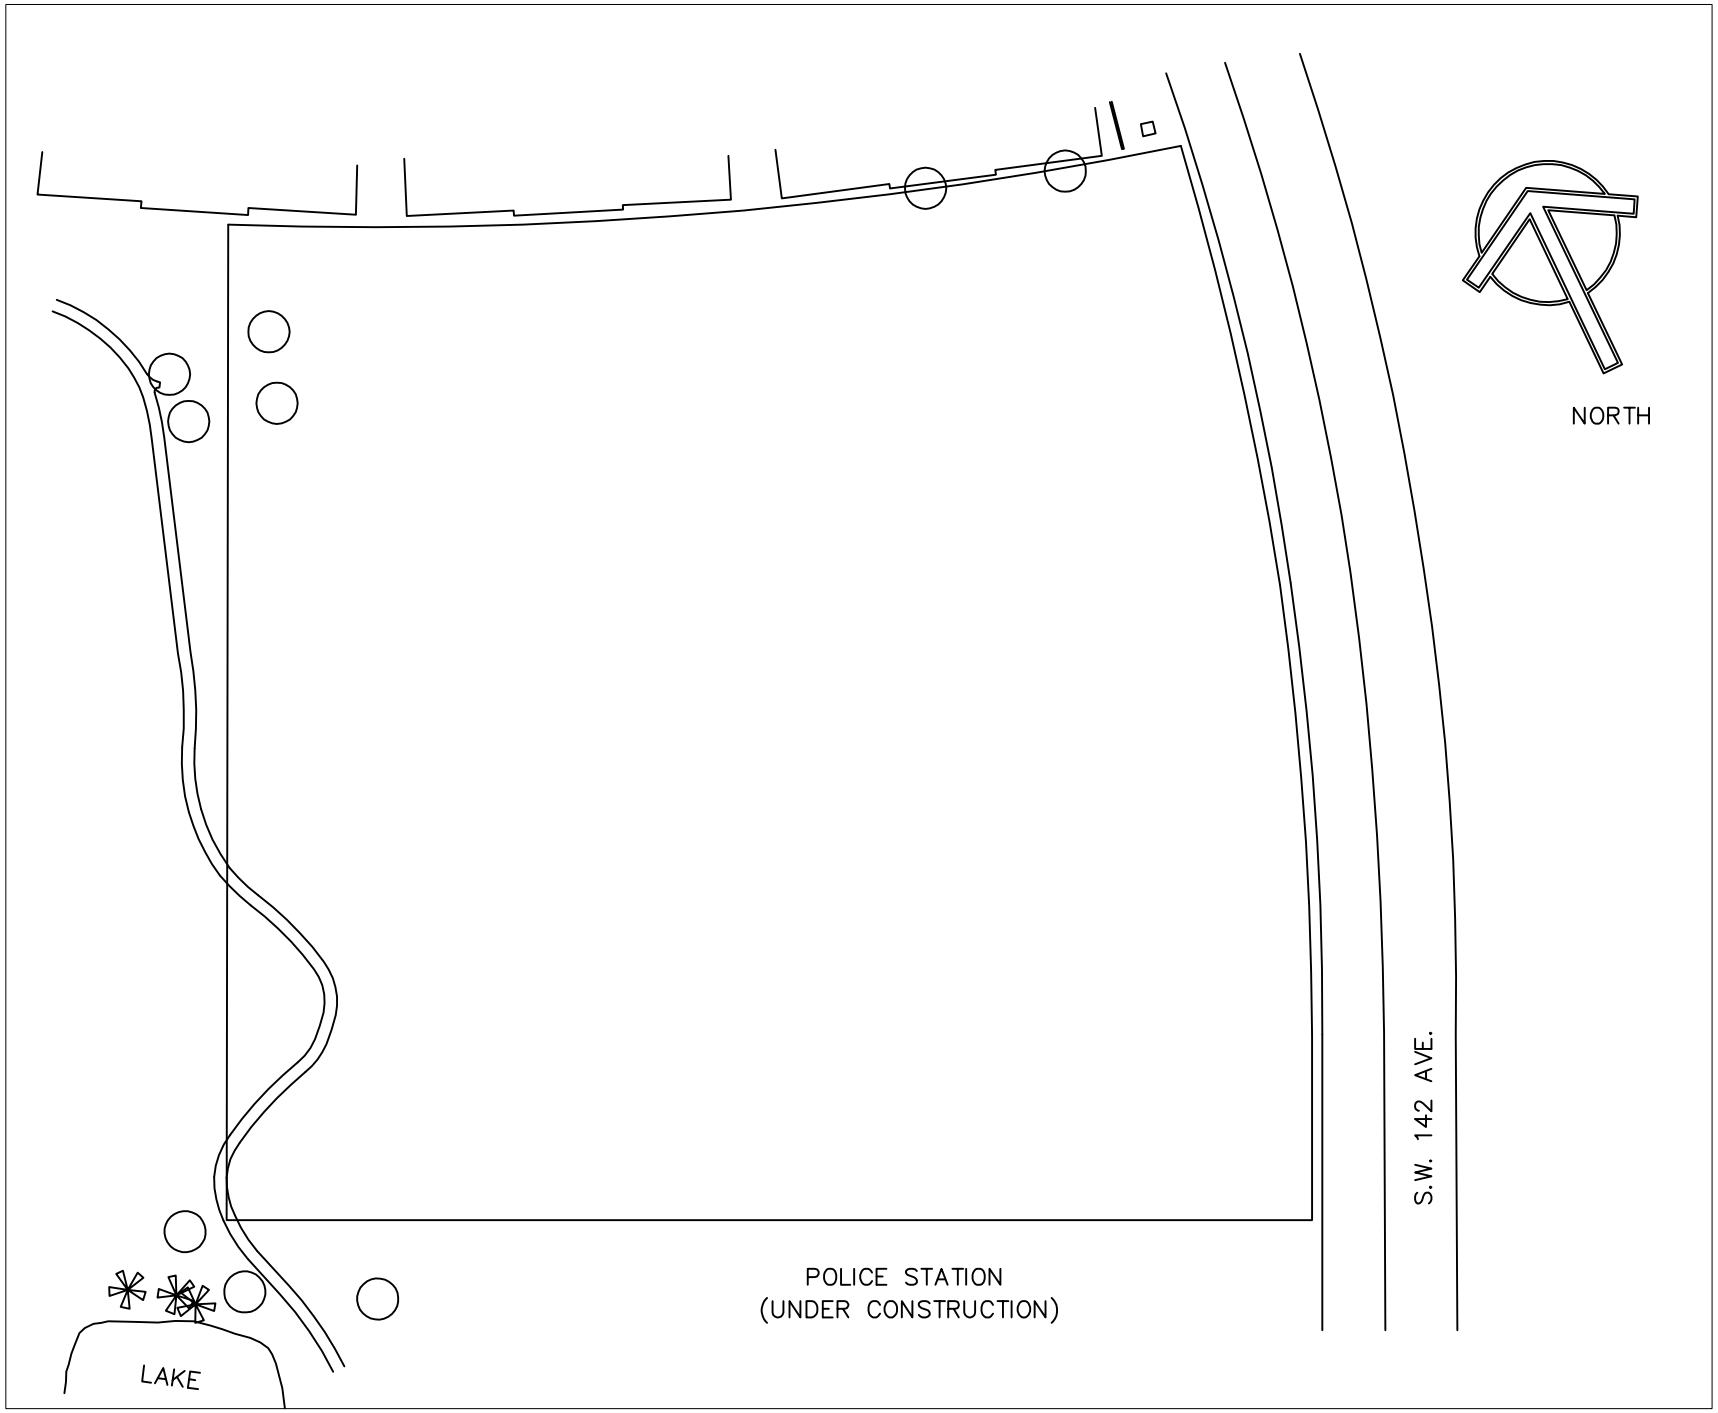

PAUL M. OBERY
LANDSCAPE ARCHITECT
FLORIDA LICENSE N° 1918
275 N.W. 2nd STREET, 4th FLOOR
MIAMI, FLORIDA 33128 (305)755-7818

Design:
Drawn: WONG
Checked:
Survey: C. SILVA
Inspections:
Project Manager:

Revisions

N°	Date	Description

MIAMI-DADE PARKS

Miami-Dade County
Park and Recreation Department
275 N.W. 2nd STREET, 4th FLOOR, MIAMI, FL 33128

Project Title:
KINGS MEADOW PARK
GENERAL PLAN
MIAMI DADE COUNTY, FLORIDA

Drawing Title: SITE LOCATION

Contract N°

Date	Scale
3/11/03	AS NOTED

Drawing N°
1 of 1

File	Drawer	Dwg.