File	Drawer	Drwg.	of	Drawing N°	Date	Scale	Contract N°

Project Title:
LARRY & PENNY THOMPSON PARK
SITE LAYOUT
MIAMI DADE COUNTY, FLORIDA

Drawing Title:

MIAMI DADE PARKS

Miami-Dade County
Park and Recreation Department
275 N.W. 2nd STREET, 4th FLOOR, MIAMI, FL 33128

Revisions		
N°	Date	Description

Design:
Drawn:
Checked:
Survey: SILVA
Inspections:
Project Manager:
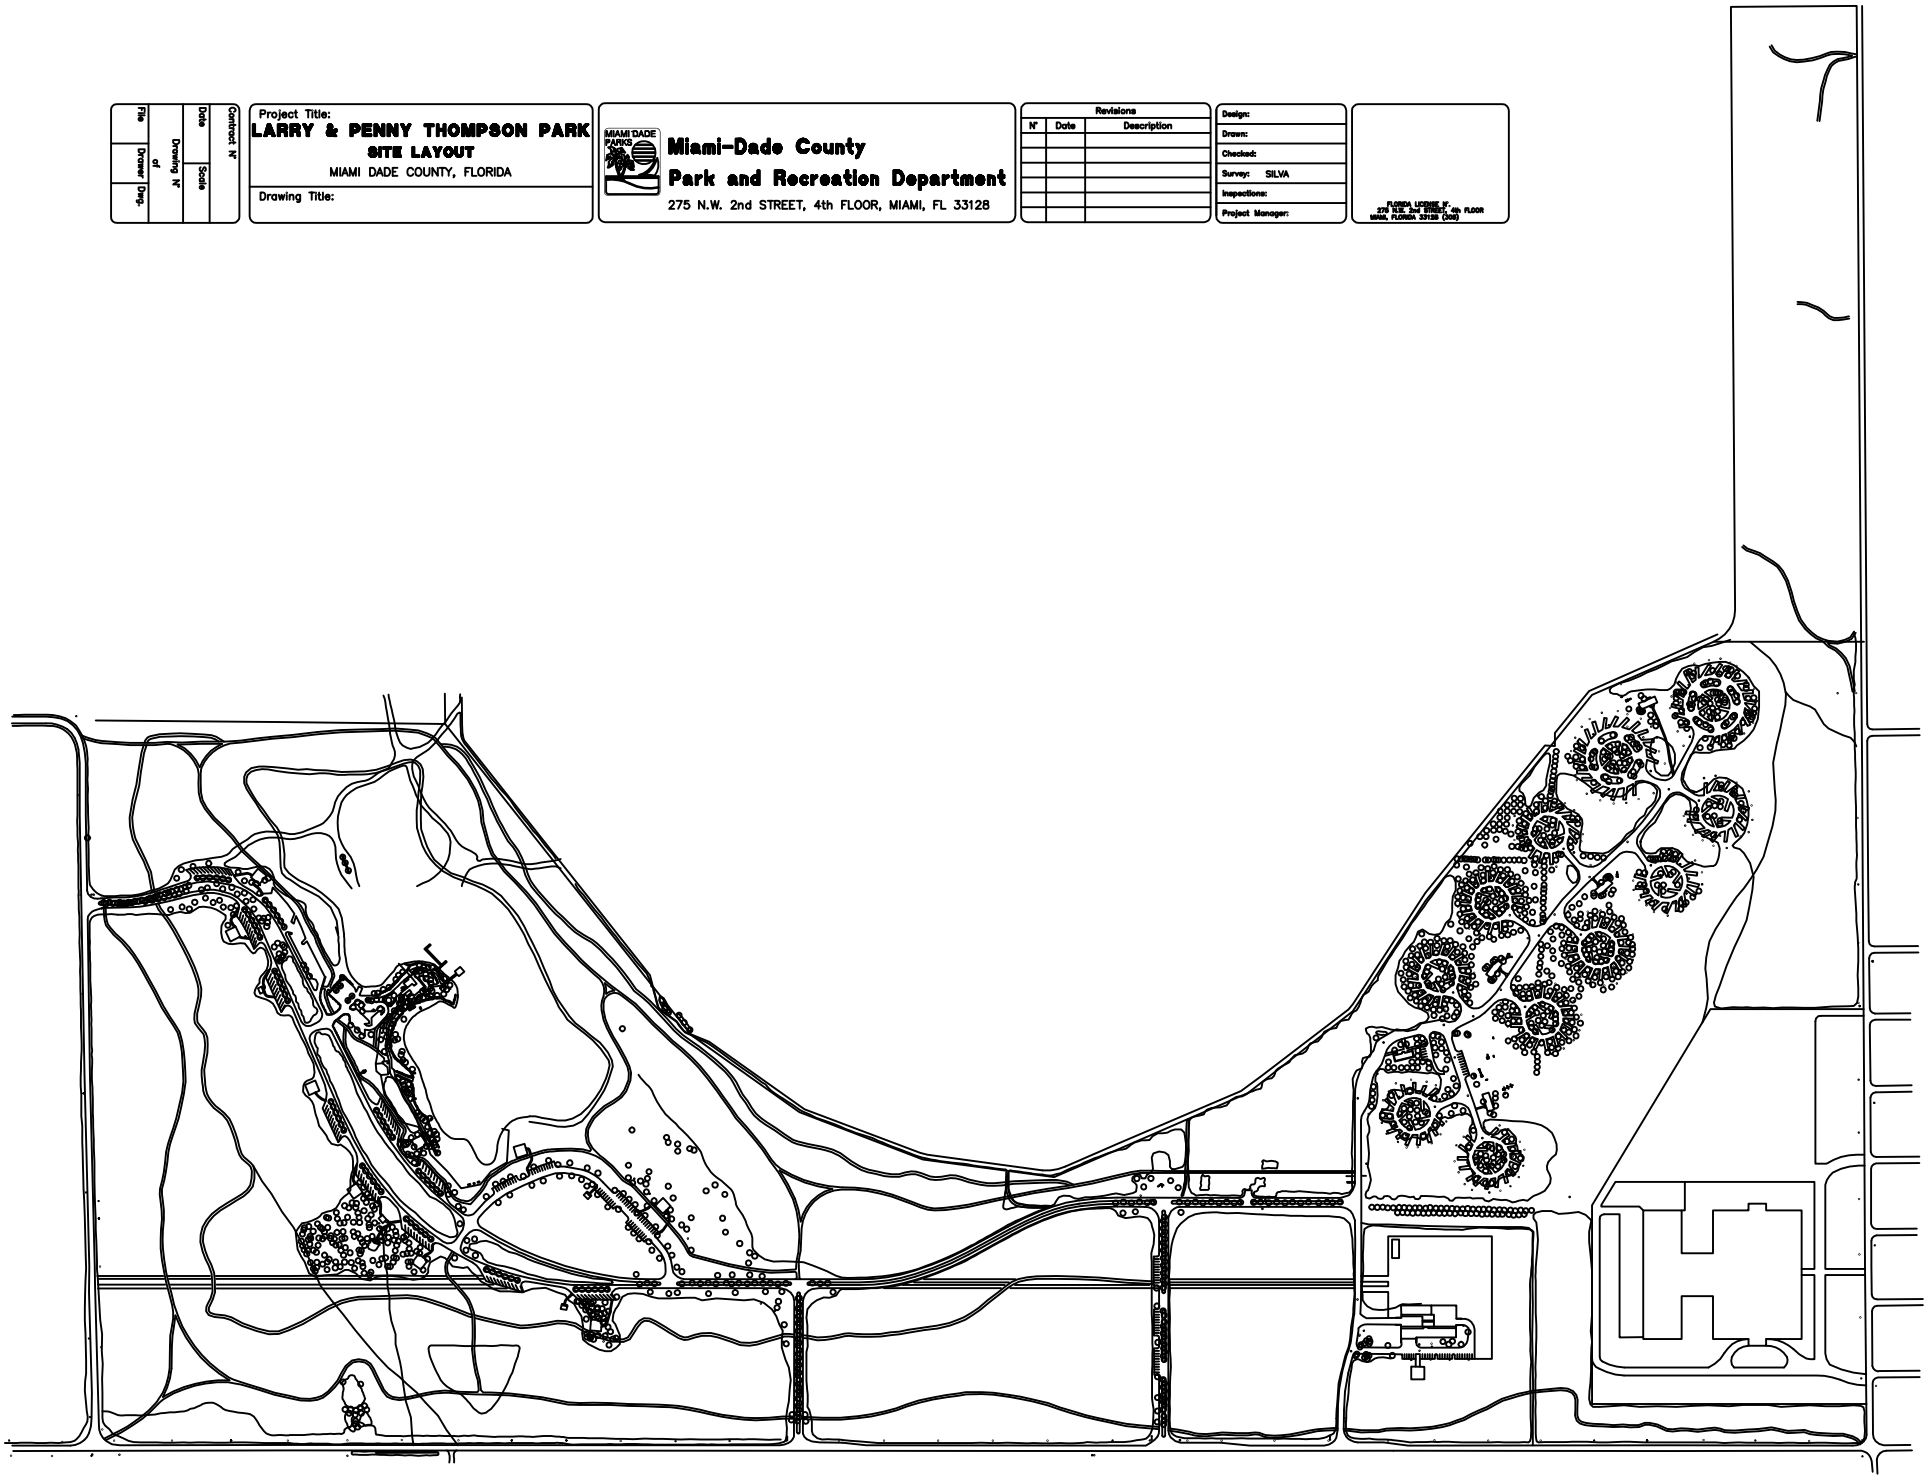
FLORIDA LICENSE N°
275 N.W. 2nd STREET, 4th FLOOR
MIAMI, FLORIDA 33128 (305)