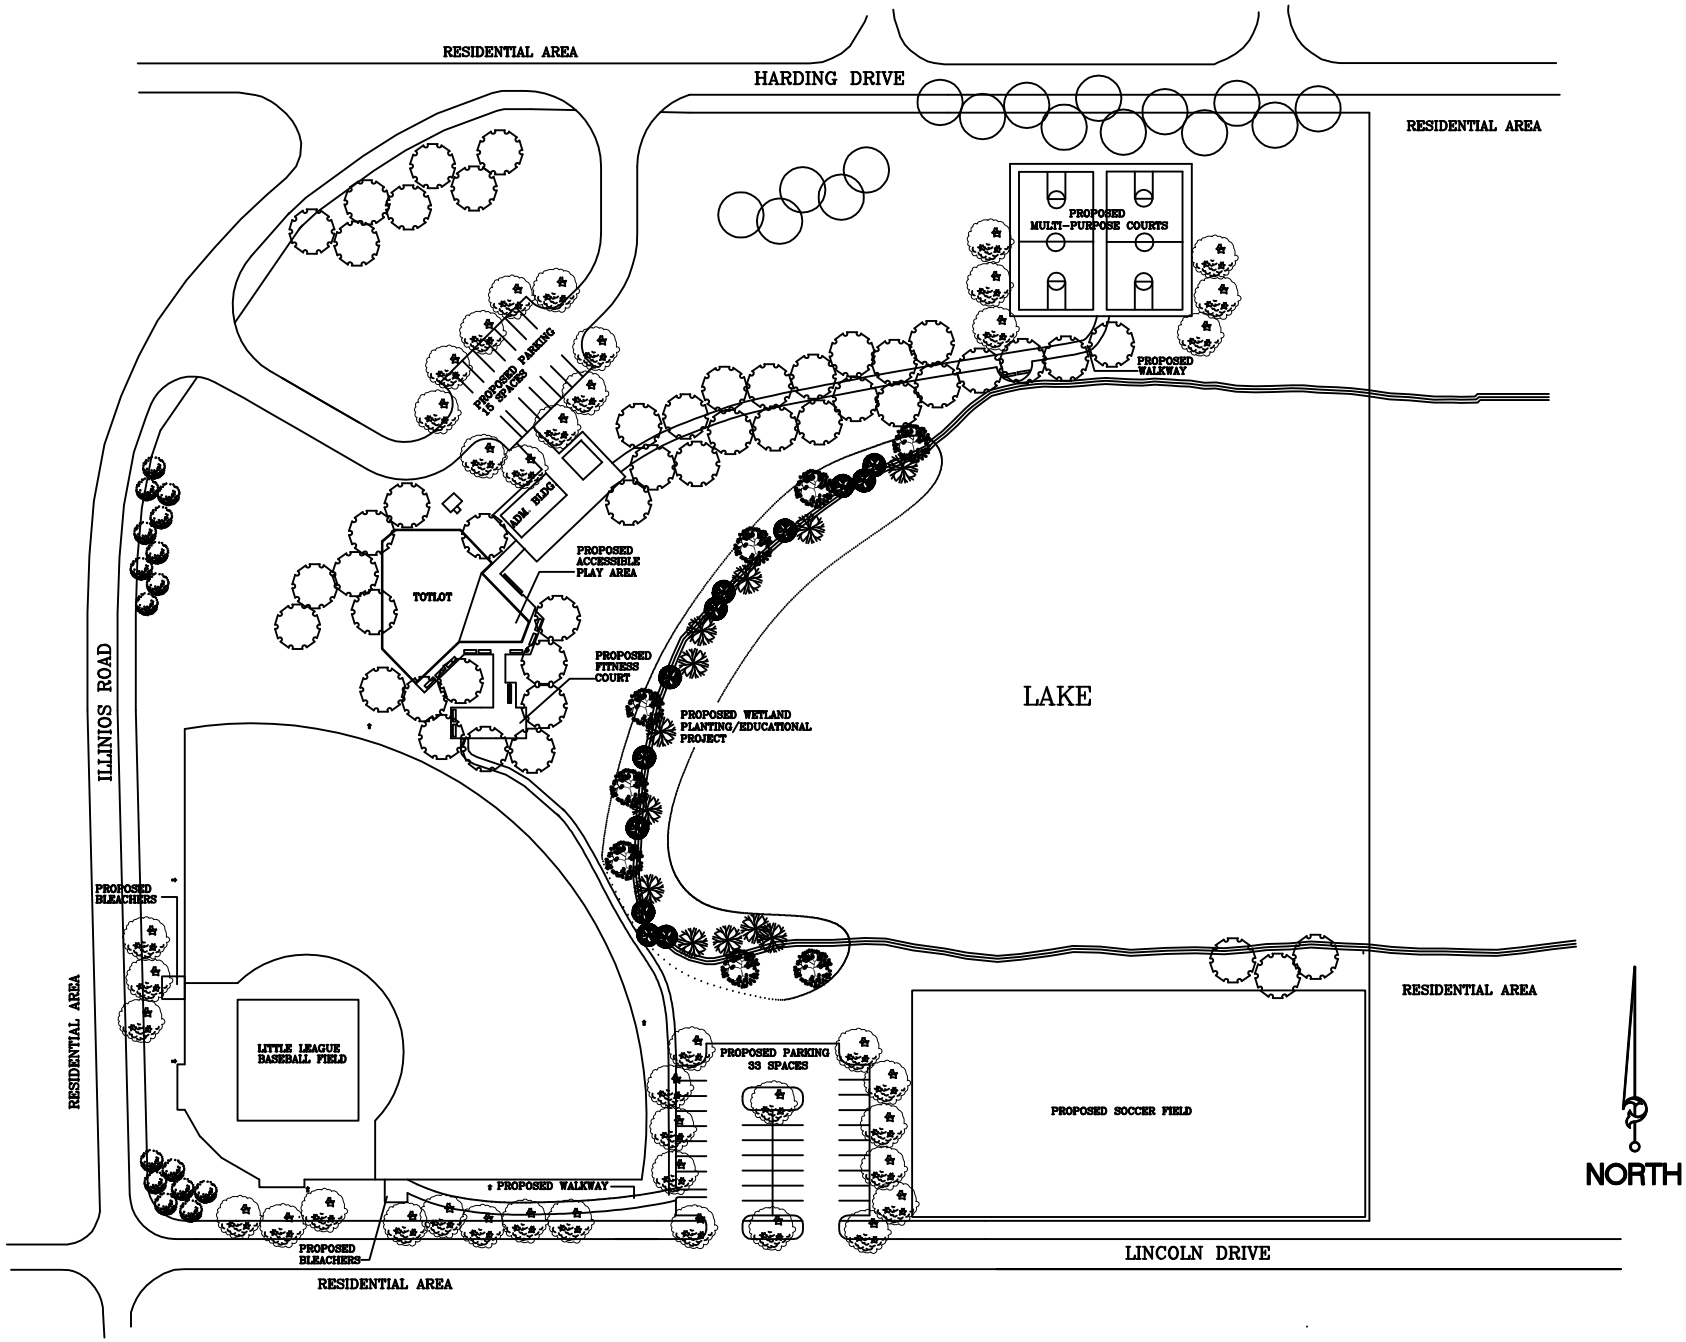

Approvals	Date

Design: K.CHENEY
Drawn:
Checked:
Survey:
Inspections:
Project Manager:

Revisions		
N°	Date	Description

Miami-Dade County
Park and Recreation Department
275 N.W. 2nd STREET, 4th FLOOR, MIAMI, FL. 33128

Project Title: LEISURE LAKES PARK

Drawing Title: GENERAL PLAN

Project N°

Date 7/29/99 | Scale NTS

Drawing N°

of

File | Drawer | Dwg.