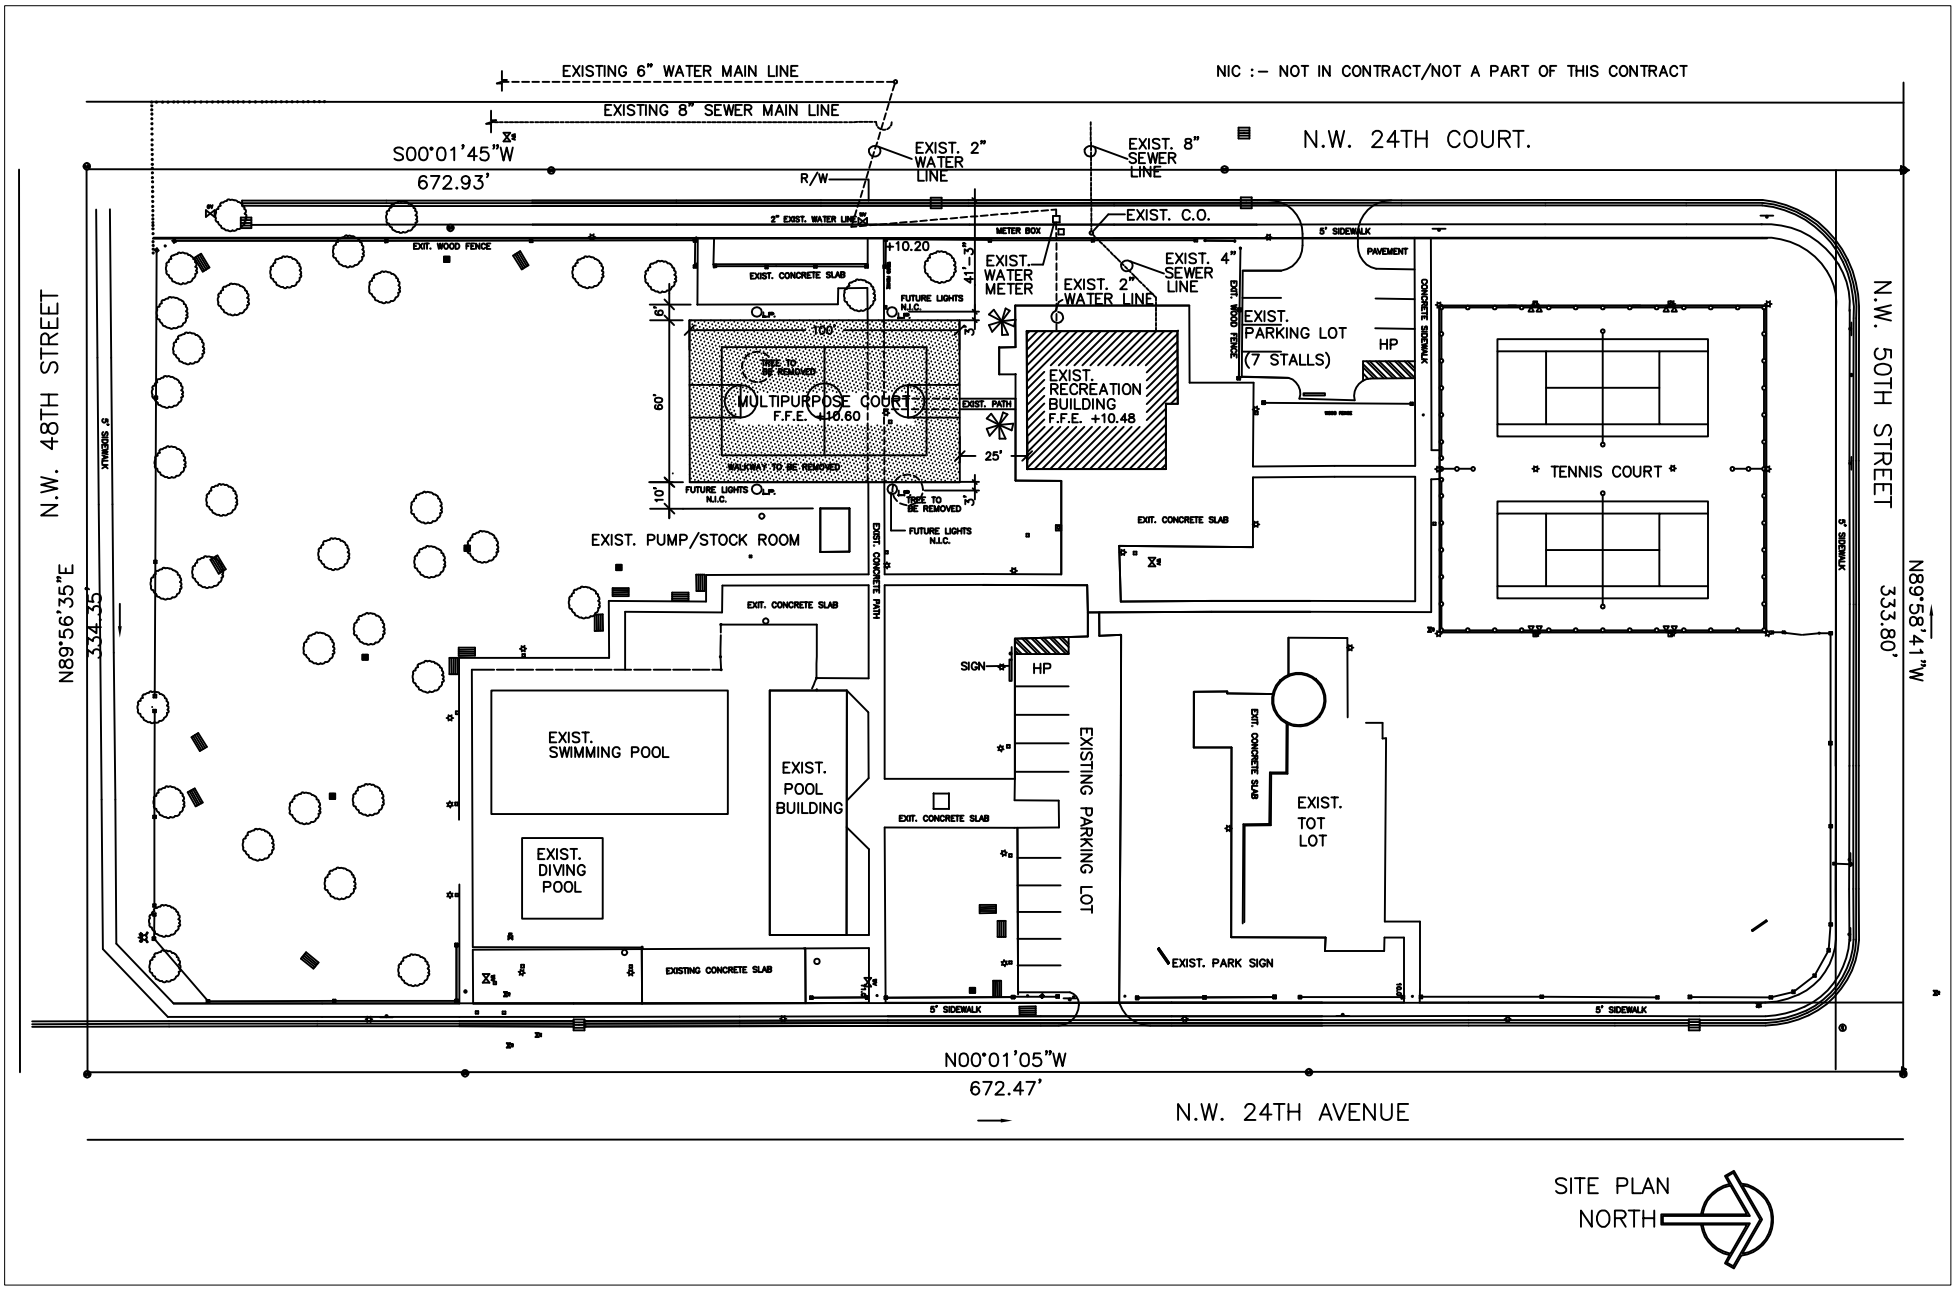

Project N°	Date DEC./99	Scale 1"=40'	Drawing N°	of	File	Drawer	Dwg.

Project Title:
MARVA Y. BANNERMAN PARK

4830 N.W. 24 AVE. MIAMI, FLORIDA

Drawing Title: SITE PLAN–MULTIPURPOSE COURT

MIAMI-DADE PARKS

Miami-Dade County
Park and Recreation Department

Revisions		
N°	Date	Description

Design:	M. MACDONALD
Drawn:	S. WONG
Checked:	
Survey:	C. SILVA
Inspections:	
Project Manager:	V. IZSACK