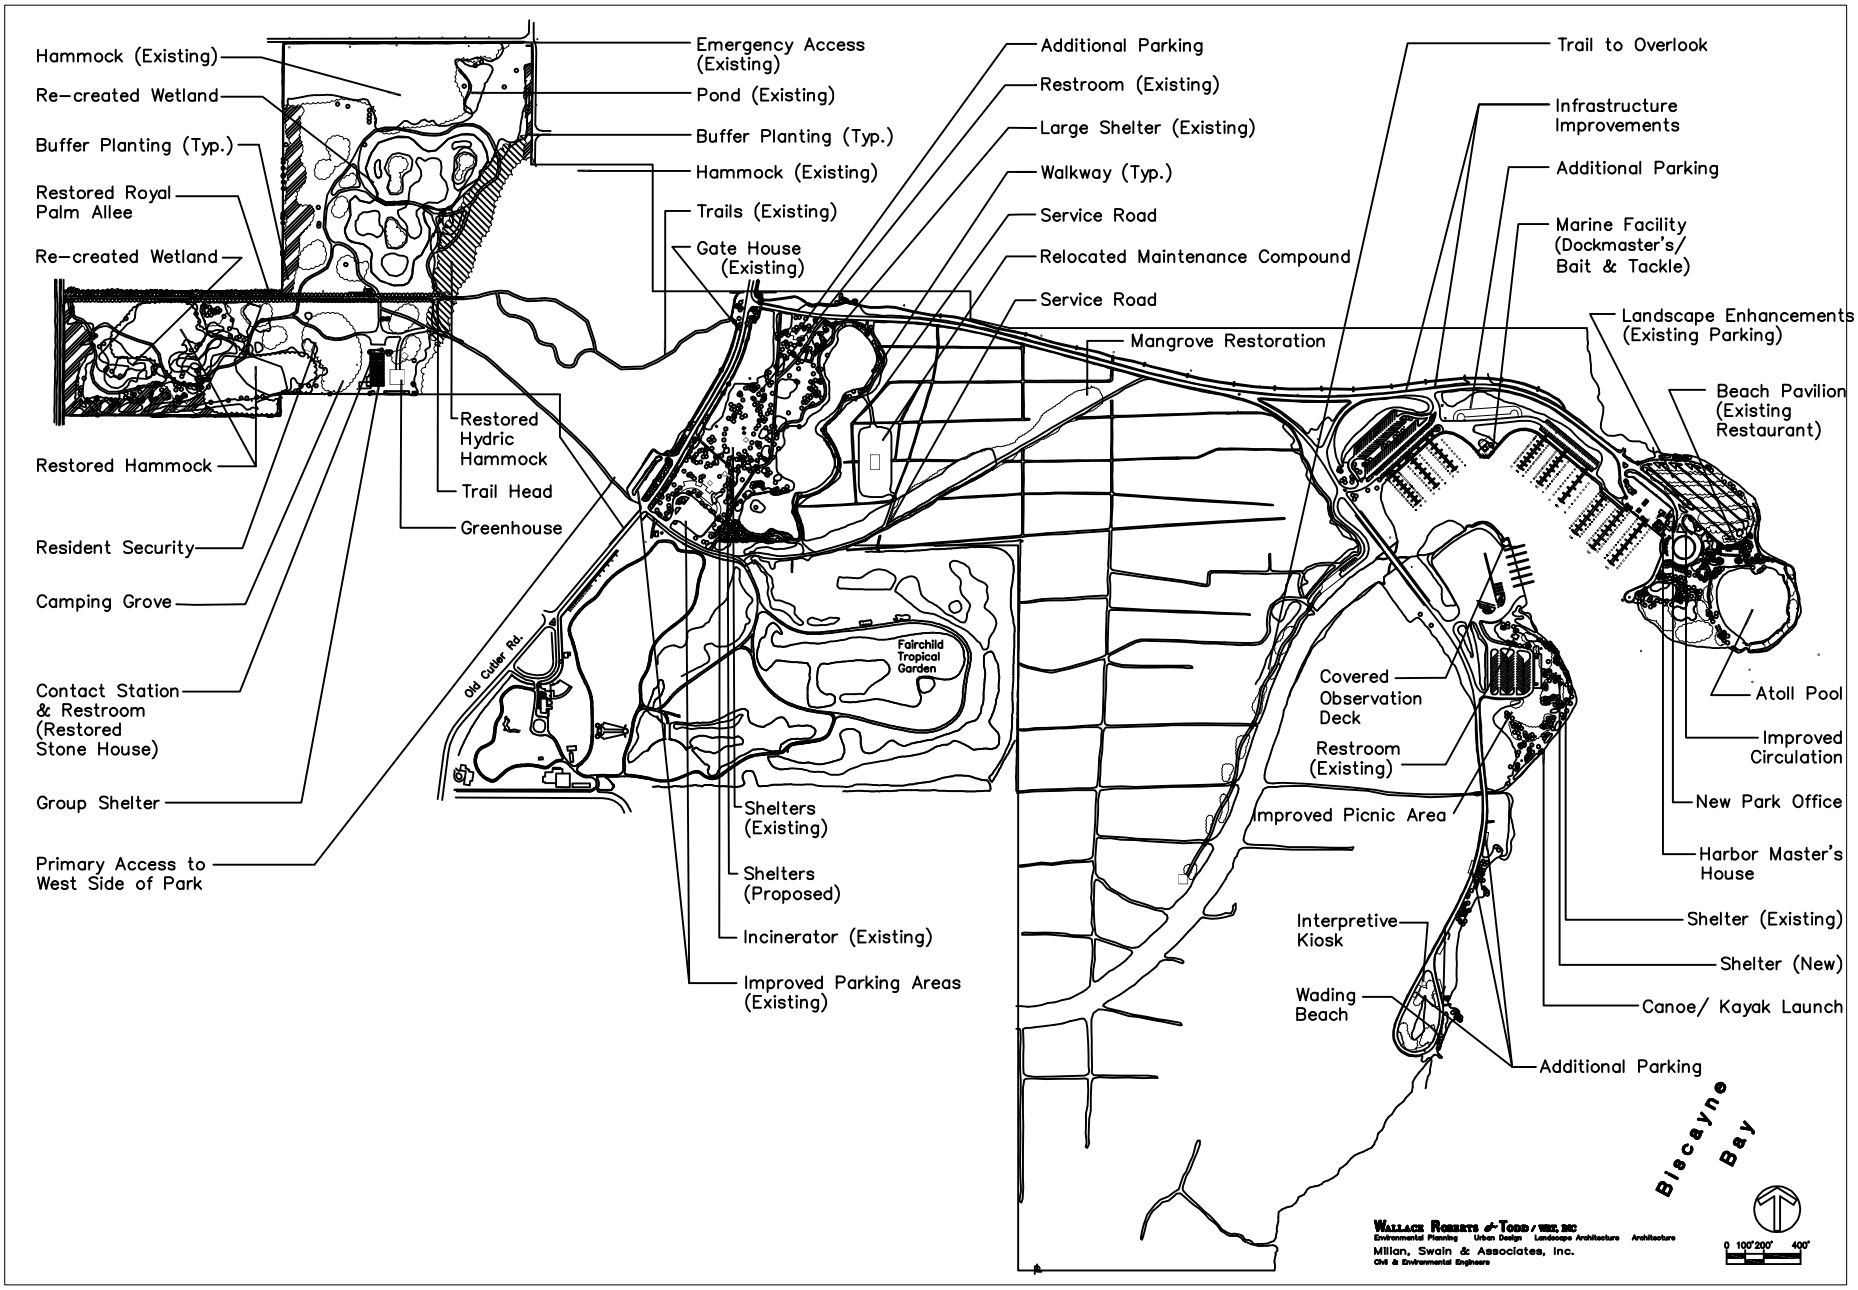

Approvals	Date
Design:	
Drawn:	
Checked:	
Survey:	
Inspections:	
Project Manager:	

N°	Date	Revisions Description

Miami-Dade County
Park and Recreation Department
275 N.W. 2nd STREET, 4th FLOOR, MIAMI, FL. 33128

Project Title: Matheson Hammock Park

Drawing Title: APPROVED GENERAL PLAN

Project N°	
Date 04/06/00	Scale AS_SHOWN
Drawing N° 1 of 1	
File / Drawer	Dwg.