TENTATIVE PLAT T- 23468 – 8 – DECO COR
NAME: DE CAYON SUBIVISION
SEC. 12 TWP. 56 RGE. 39 / DIST. 9
ZONING: / UNINCORPORATED MIAMI-DADE

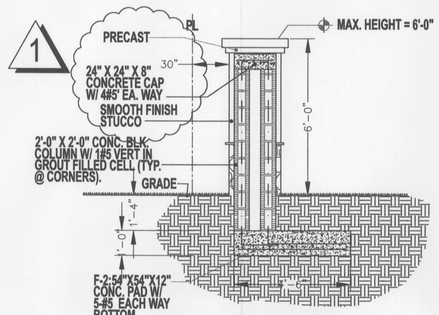

1 **SECTION DETAIL**
A NTS

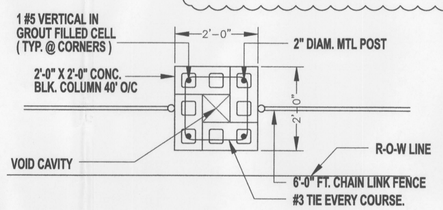

DECORATIVE WALL
B NTS

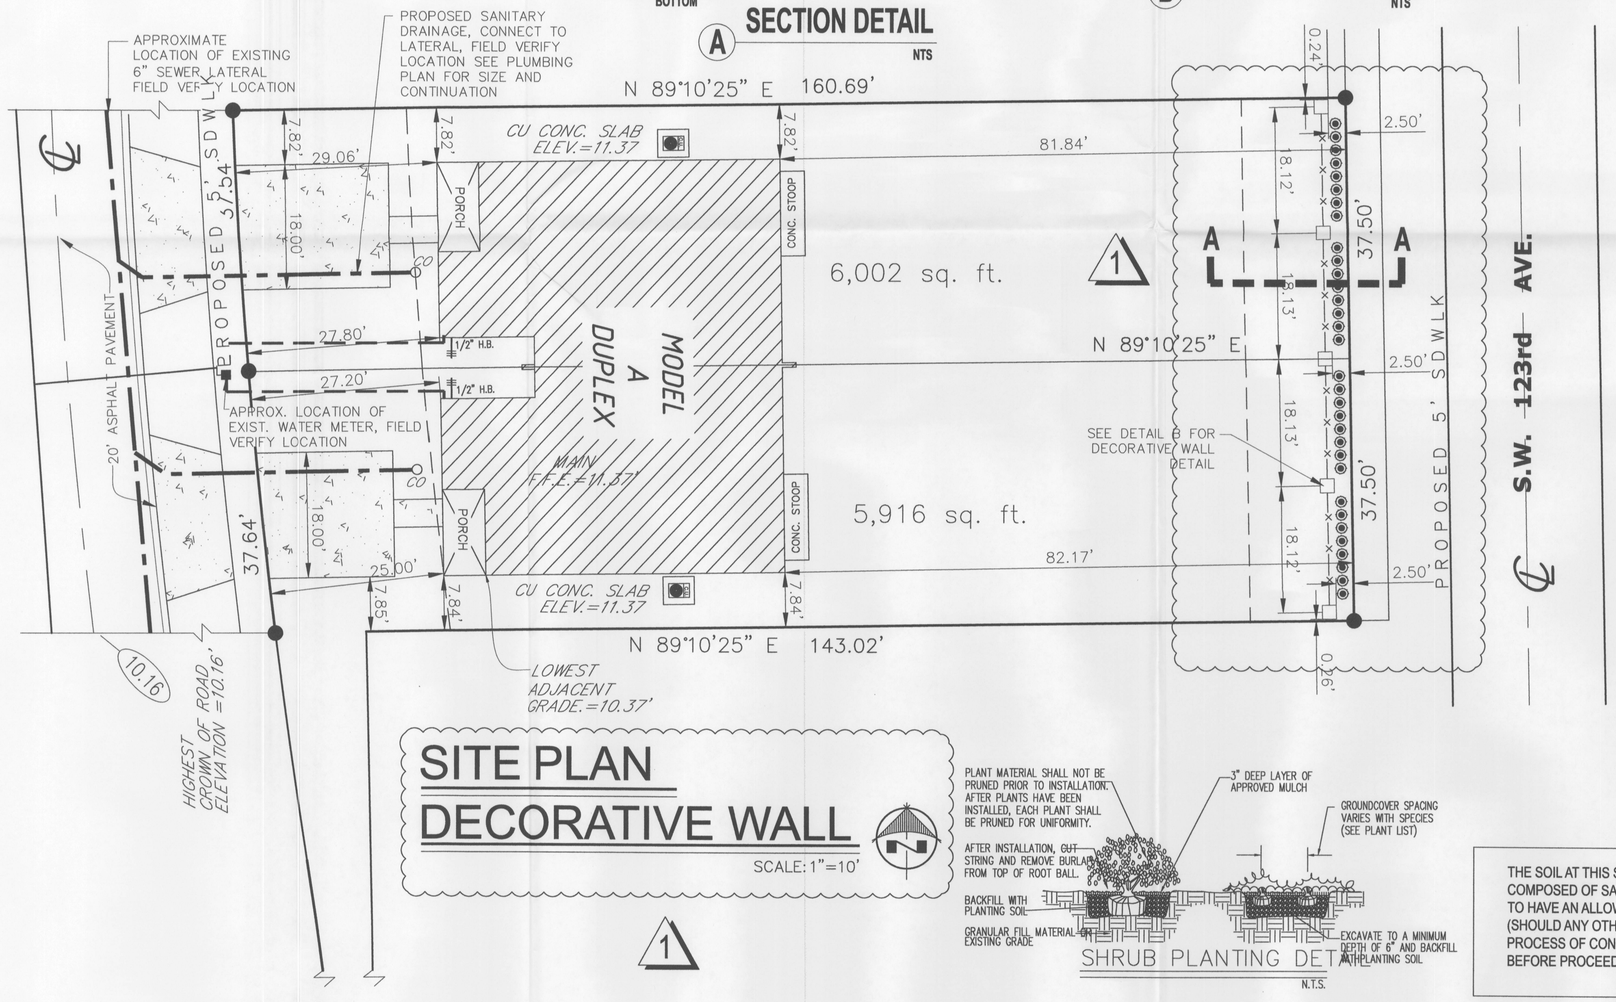

SITE PLAN
DECORATIVE WALL
SCALE: 1"=10'

SHRUB PLANTING DET
N.T.S.

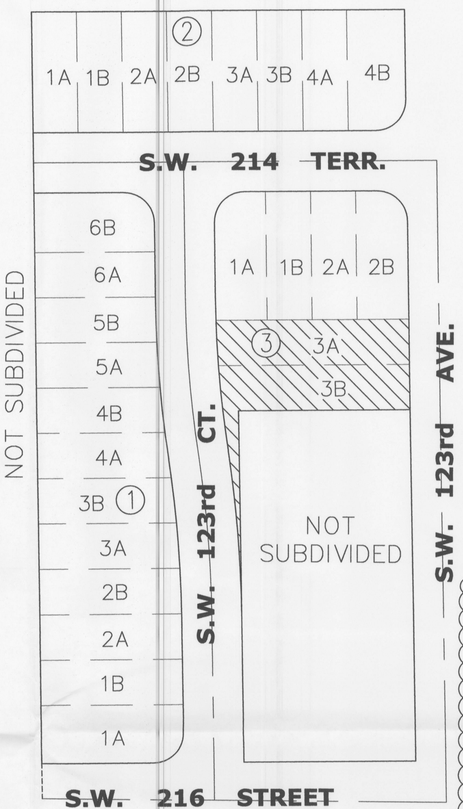

LOCATION MAP
N.T.S.

THE SOIL AT THIS SITE HAS BEEN OBSERVED BY THE ENGINEER TO BE COMPOSED OF SAND AND ROCKS AND CAN BE CONSIDERED TO HAVE AN ALLOWABLE MINIMUM DESIGN BEARING CAPACITY OF 2,000 P.S.F. (SHOULD ANY OTHER CONDITIONS OR MATERIAL BE ENCOUNTERED IN THE PROCESS OF CONSTRUCTION THE ARCHITECT OR ENGINEER SHALL BE NOTIFIED BEFORE PROCEEDING WITH THE WORK).

PABLO R. GARCIA LICENSED PROFESSIONAL ENGINEER No. 34239 STATE OF FLORIDA
11 7 2016
Pablo R. Garcia, P.E.
Civil Engineer No. 34239
State of Florida
For The Firm

No.	DATE	BY	APRV	REVISION DESCRIPTION
1	08/05/2016	SPA		COMMENTS FROM PLATTING SECTION
2	09/28/2016	SPA		COMMENTS FROM PLATTING SECTION
3				
4				
5				

Desg
Drwn
Chkd S.P.A.
Aprv
Date 06/15/2016

Project Name: DIEGO CAYON SUBDIVISION. DECORATIVE WALL
Owner / Ph:
Address :
Project Add.: VICINITY OF 216 STREET & 123RD CT

TRI-COUNTY ENGINEERING, INC.
ENGINEERS ARCHITECTS SURVEYORS & MAPPERS
Certificates: EB-6706, AA-2777, LB-6507 State of Florida
7729 N.W. 146th St. Miami Lakes, Florida 33016
Ph: (305) 823-3737 Fx: (305) 823-3172

JobNo. 130636

Sheet: SP 1 of 1