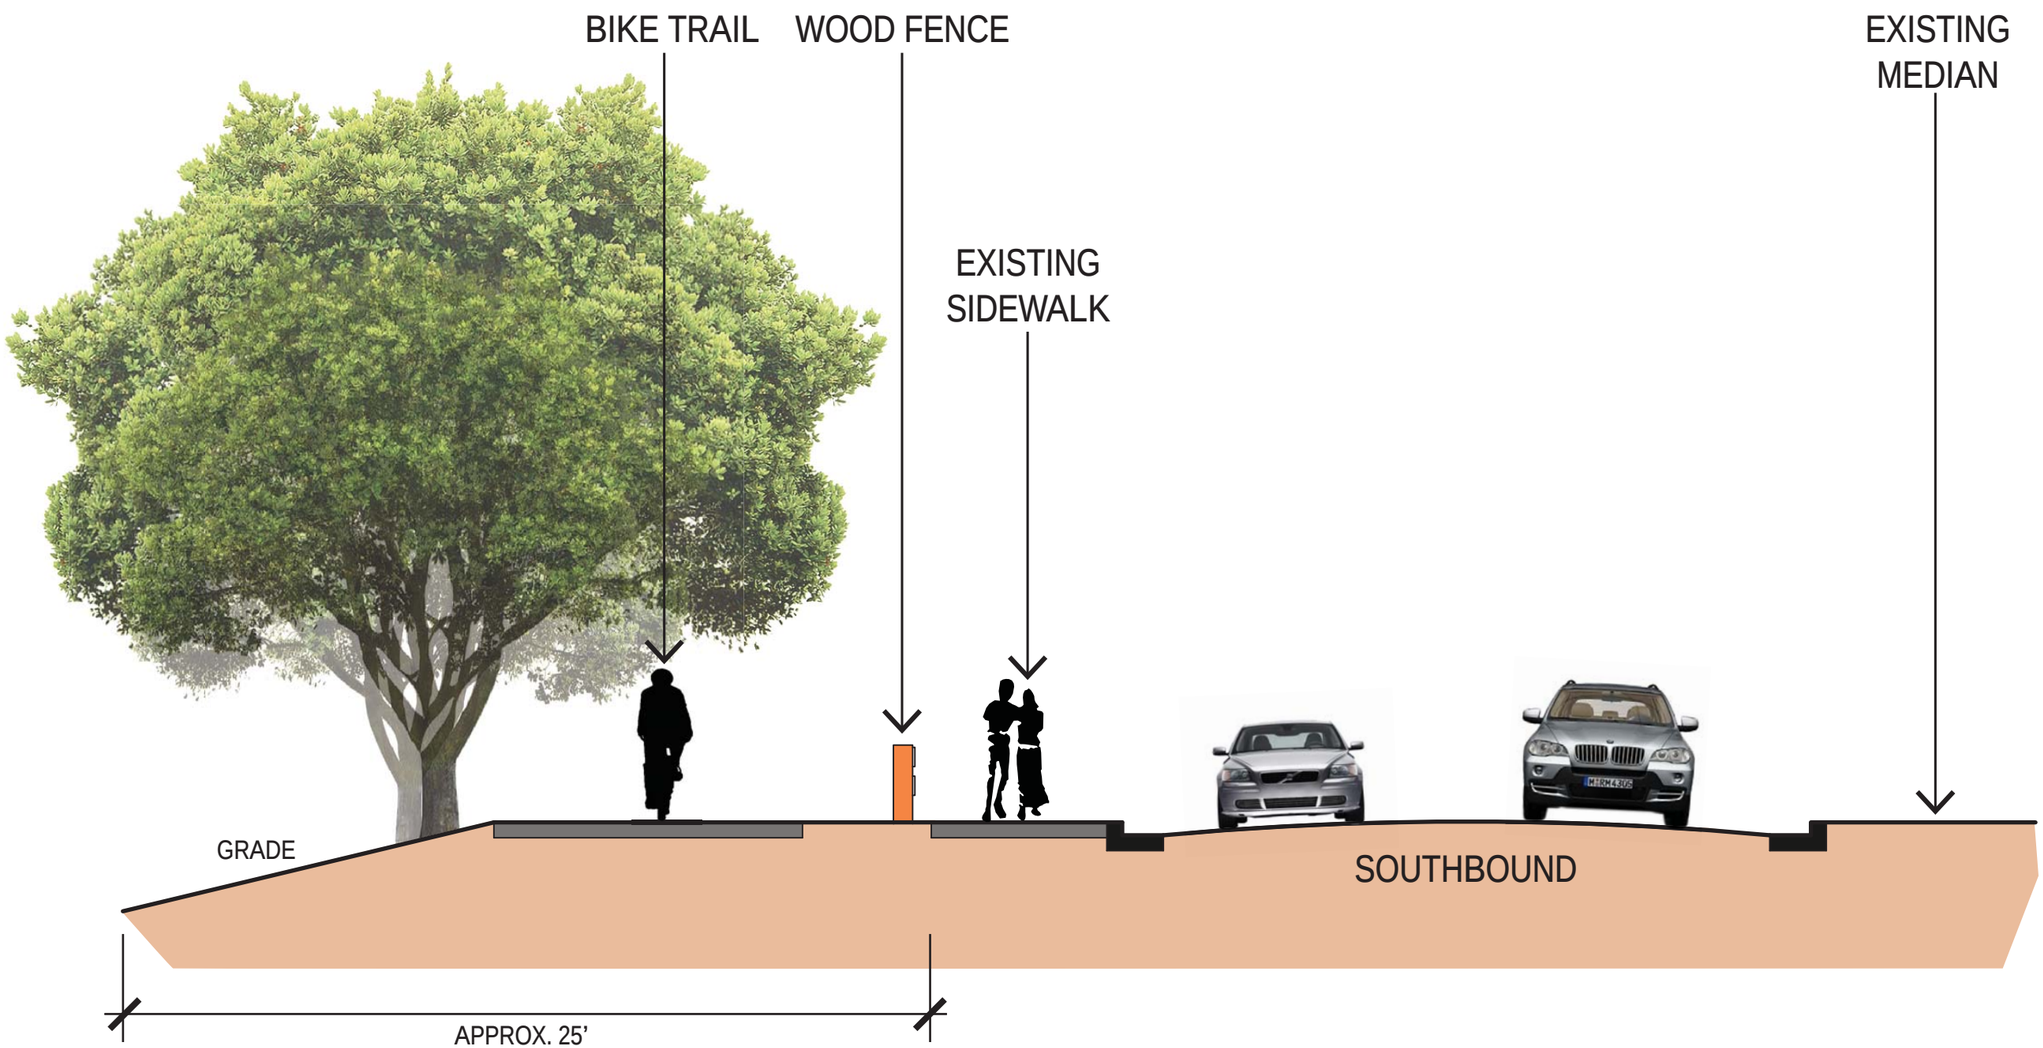

WEST KENDALL DISTRICT PARK - PHASE 1A CROSS SECTION 'A'

DRAWING NOT TO SCALE