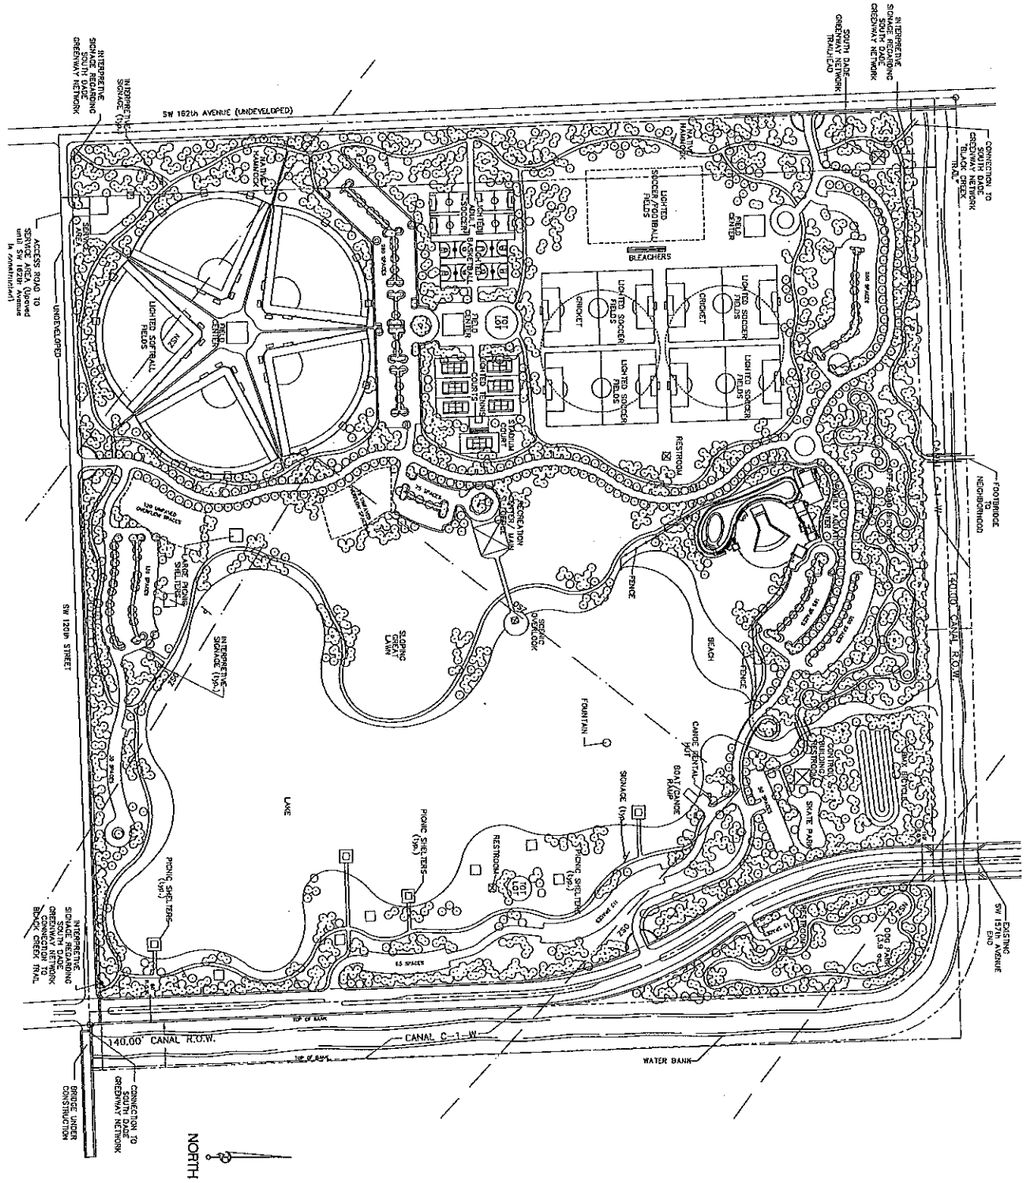

ROSENBERG GARDNER DESIGN

LANDSCAPE ARCHITECTURE LAND PLANNING

Project Title: WEST KENDALL DISTRICT PARK	Miami-Dade County Park and Recreation Department	Revisions	Design: Bill ROSENBERG	Approvals	Date
Drawing Title: GENERAL PLAN	275 N.W. 2nd STREET, 4th FLOOR, MIAMI, FL. 33128	N° / Date / Description	Drawn: Bill ROSENBERG		
			Checked: KEN GARDNER		
			Survey: JAMES BEADMAN & ASSOC. INC.		
			Inspections:		
			Project Manager:		

Project N°
Date 6/2004 Scale AS SHOWN
Drawing N°
File Drawer Dwg.