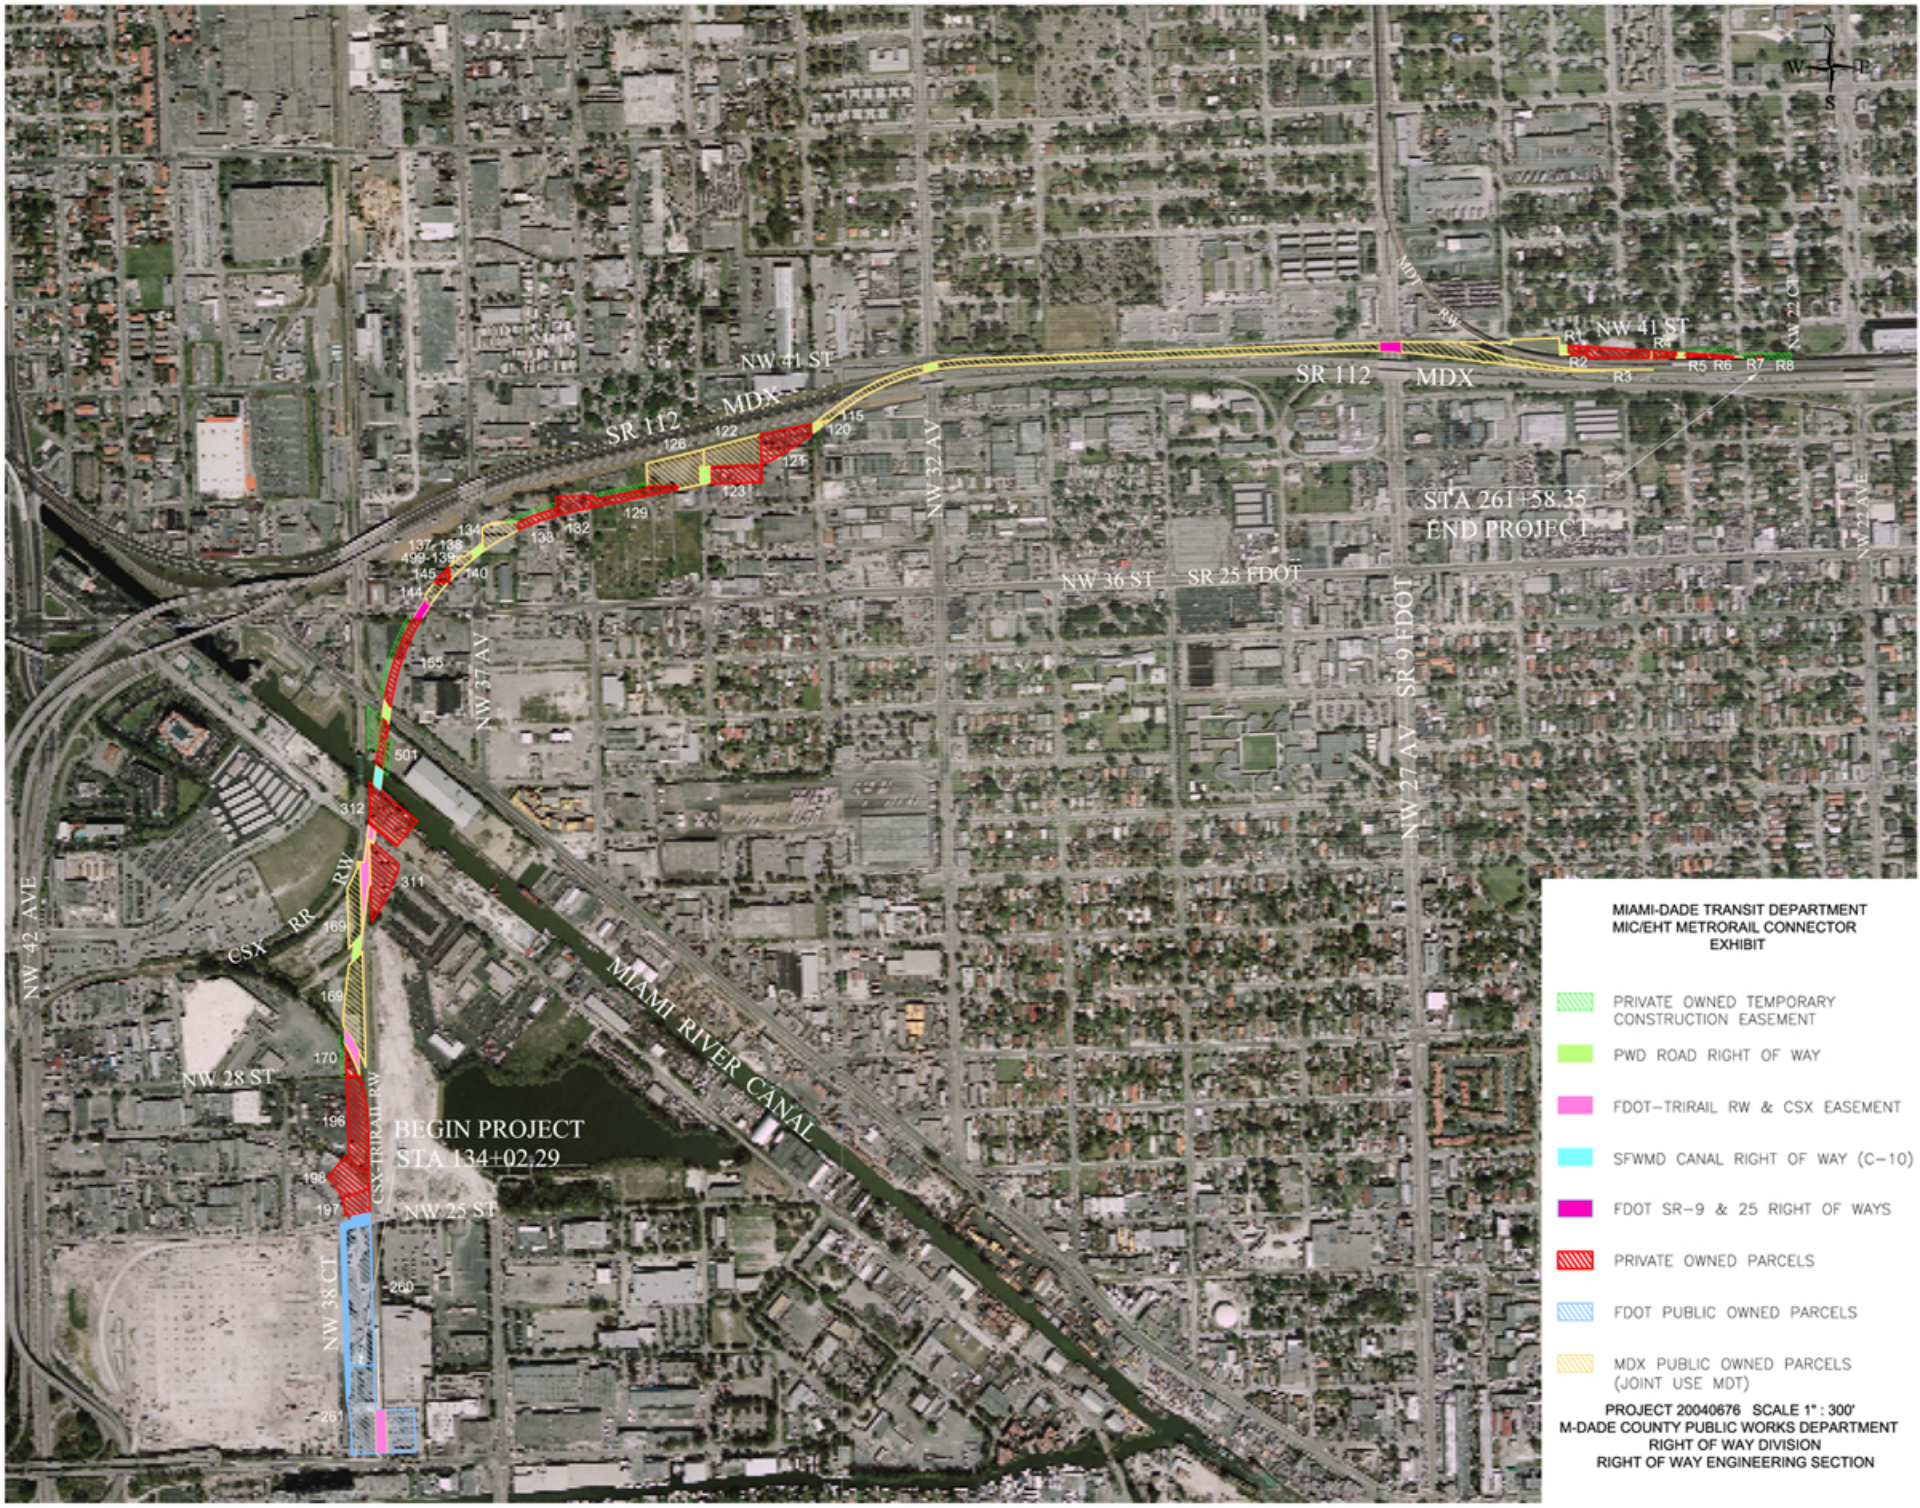
MIAMI-DADE TRANSIT DEPARTMENT
MIC/EHT METRORAIL CONNECTOR
EXHIBIT
PRIVATE OWNED TEMPORARY CONSTRUCTION EASEMENT
PWD ROAD RIGHT OF WAY
FDOT–TRIRAIL RW & CSX EASEMENT
SFWMD CANAL RIGHT OF WAY (C–10)
FDOT SR–9 & 25 RIGHT OF WAYS
PRIVATE OWNED PARCELS
FDOT PUBLIC OWNED PARCELS
MDX PUBLIC OWNED PARCELS (JOINT USE MDT)
PROJECT 20040676 SCALE 1" : 300'
M-DADE COUNTY PUBLIC WORKS DEPARTMENT
RIGHT OF WAY DIVISION
RIGHT OF WAY ENGINEERING SECTION
BEGIN PROJECT
STA 134+02.29
END PROJECT
STA 261+58.35
SR 112
MDX
NW 41 ST
NW 36 ST
SR 25 FDOT
SR 9 FDOT
NW 32 AV
NW 27 AV
NW 37 AV
NW 42 AVE
NW 28 ST
NW 25 ST
NW 38 CT
CSX RR RW
TRI-RAIL RW
MIAMI RIVER CANAL
N
S
E
W