MIAMI-DADE TRANSIT EAST-WEST CORRIDOR SDEIS

FIU STATION

Station Program
Park & Ride Spaces: 1180
Kiss & Ride Spaces: 20
Bus Bays: 4

Notes:
1. All numbers are preliminary and subject to change.

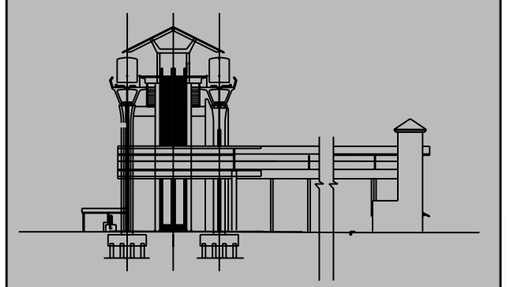

PROPOSED STATION

Aerial Station
Center Platform Configuration
616' Platform Length
Pedestrian Bridge with Mezzanine Level

Legend:

- Station Platform
- MDT - Joint Development
- Parking
- Station Access - Public Space
- Bus Interface
- Pedestrian Links

SCALE: 0 40 200 Feet

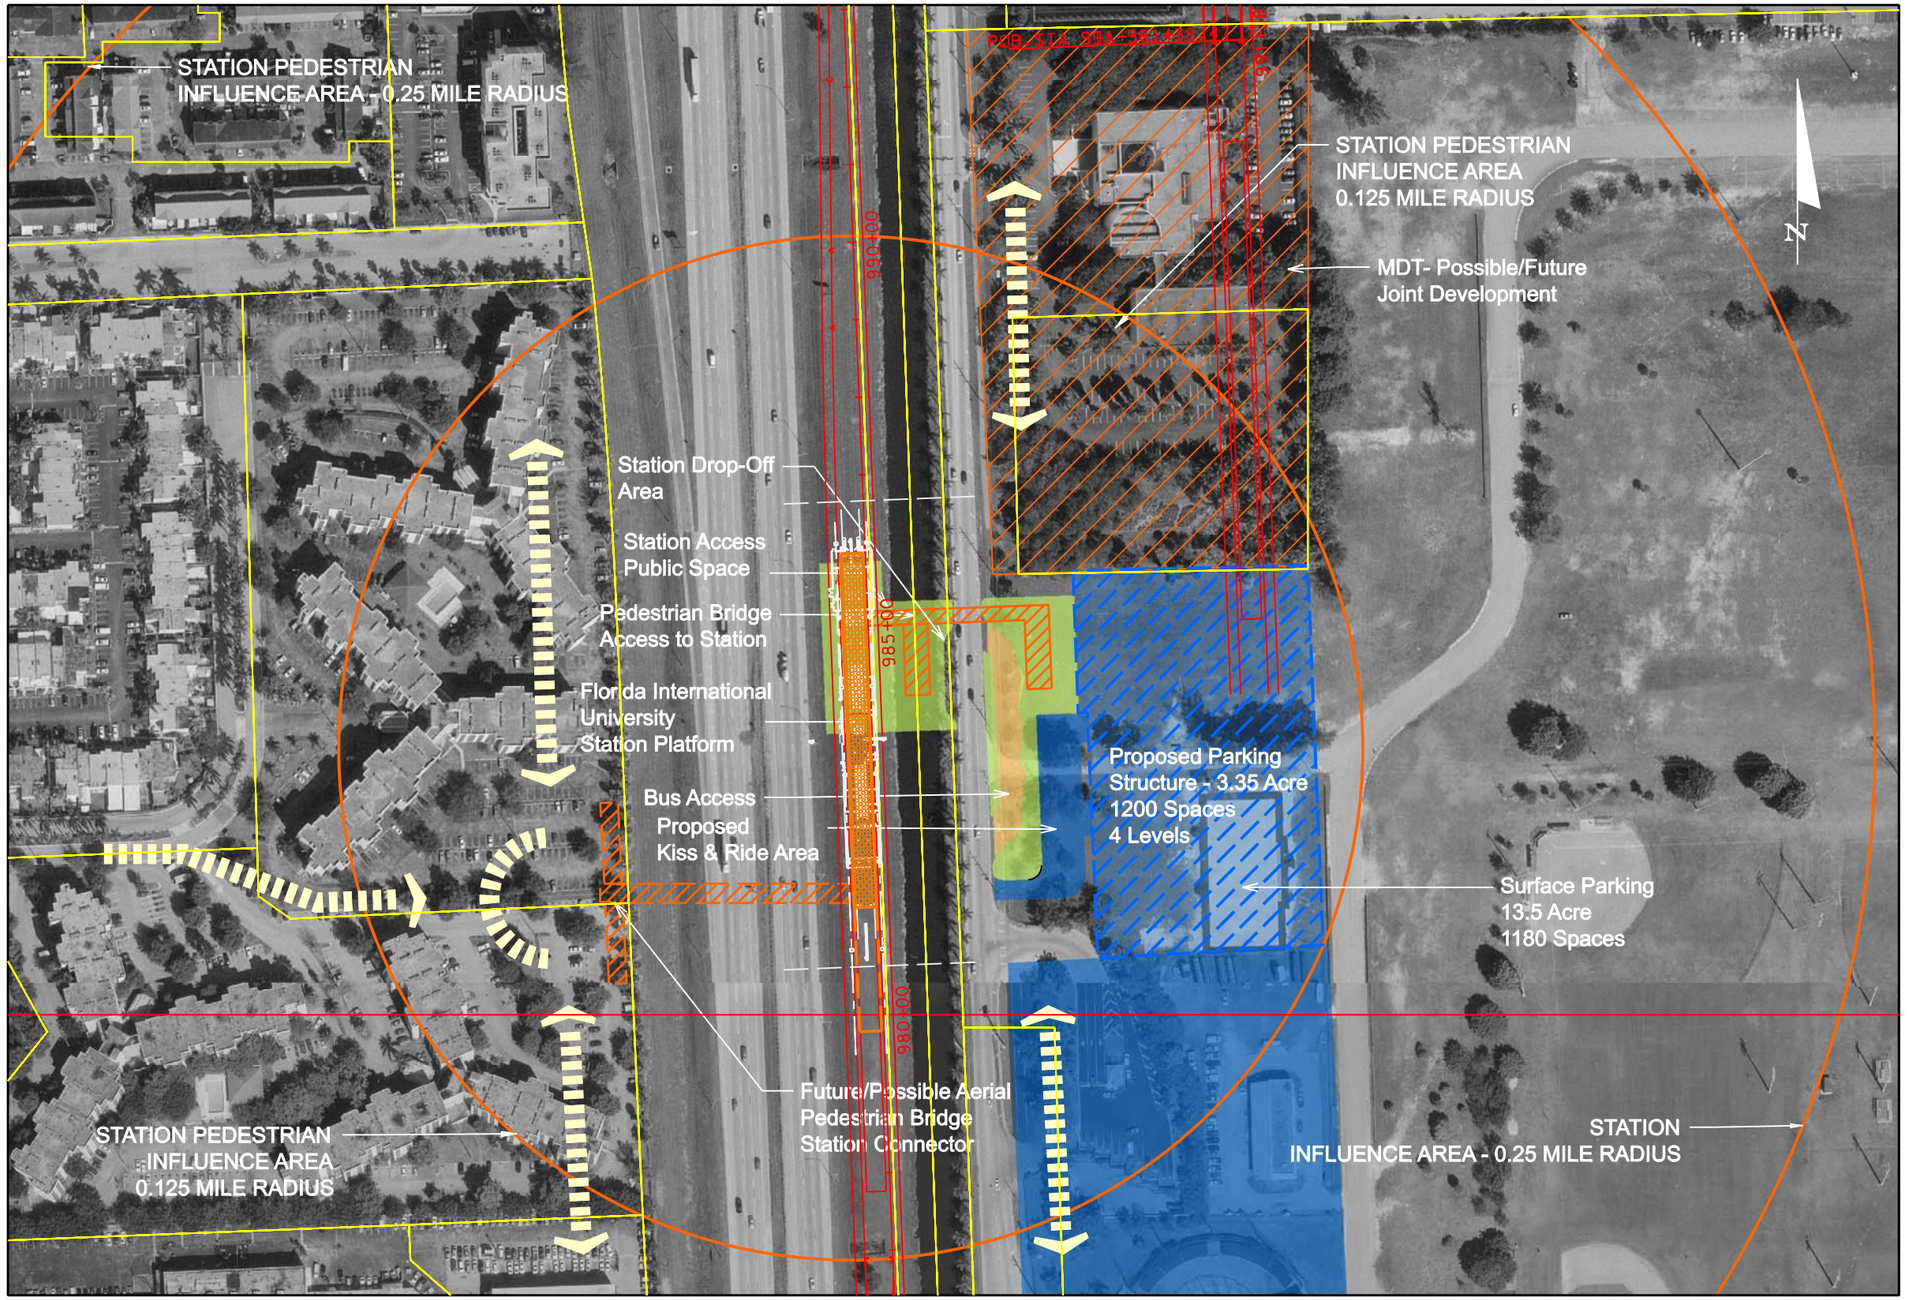

MIAMI-DADE COUNTY TRANSIT

FIU STATION

STATION SITE PLAN
STATION TEST FIT STUDY

SHEET NO. 00

...\Working Files\FIU - 2Ra.dgn 7/11/2006 10:51:22 AM