MIAMI-DADE TRANSIT EAST-WEST CORRIDOR SDEIS

NW 87th N. STATION - Option 2

Station Program
Park & Ride Spaces: 160
Kiss & Ride Spaces: 10
Bus Bays: 4

Notes:
1. All numbers are preliminary and subject to change.

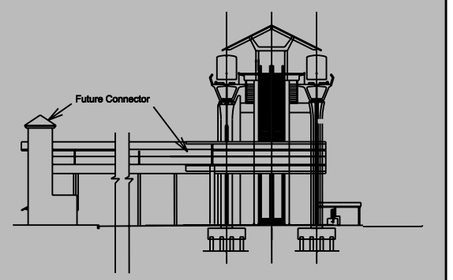

PROPOSED STATION

Aerial Station
Center Platform Configuration
616' Platform Length
No Mezzanine Level

Legend:

- Station Platform
- MDT - Joint Development
- Parking
- Station Access - Public Space
- Bus Interface

SCALE: 0 40 200 Feet

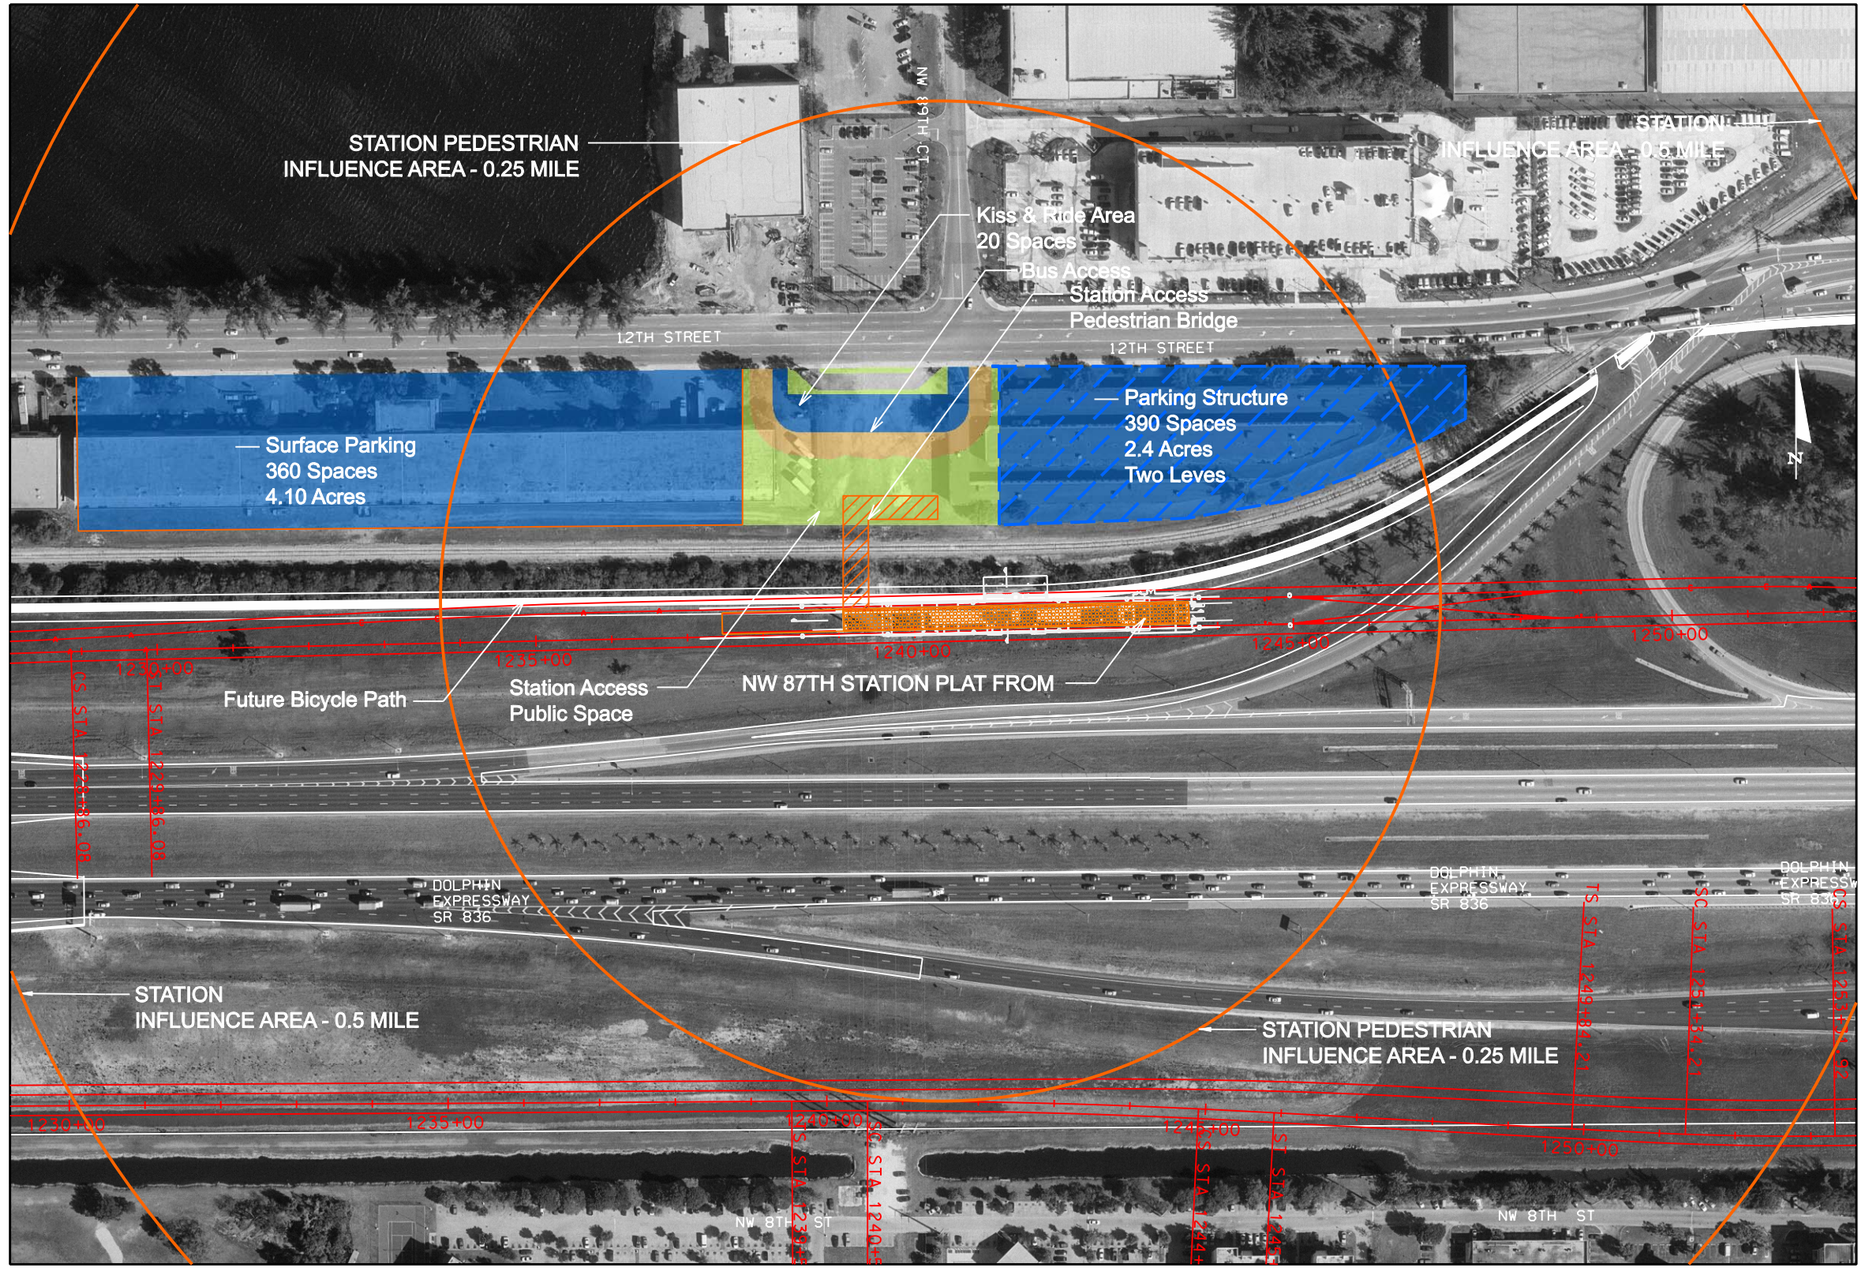

MIAMI-DADE COUNTY TRANSIT

NW 87th STREET NORTH

STATION SITE PLAN
STATION TEST FIT STUDY

SHEET NO.
00