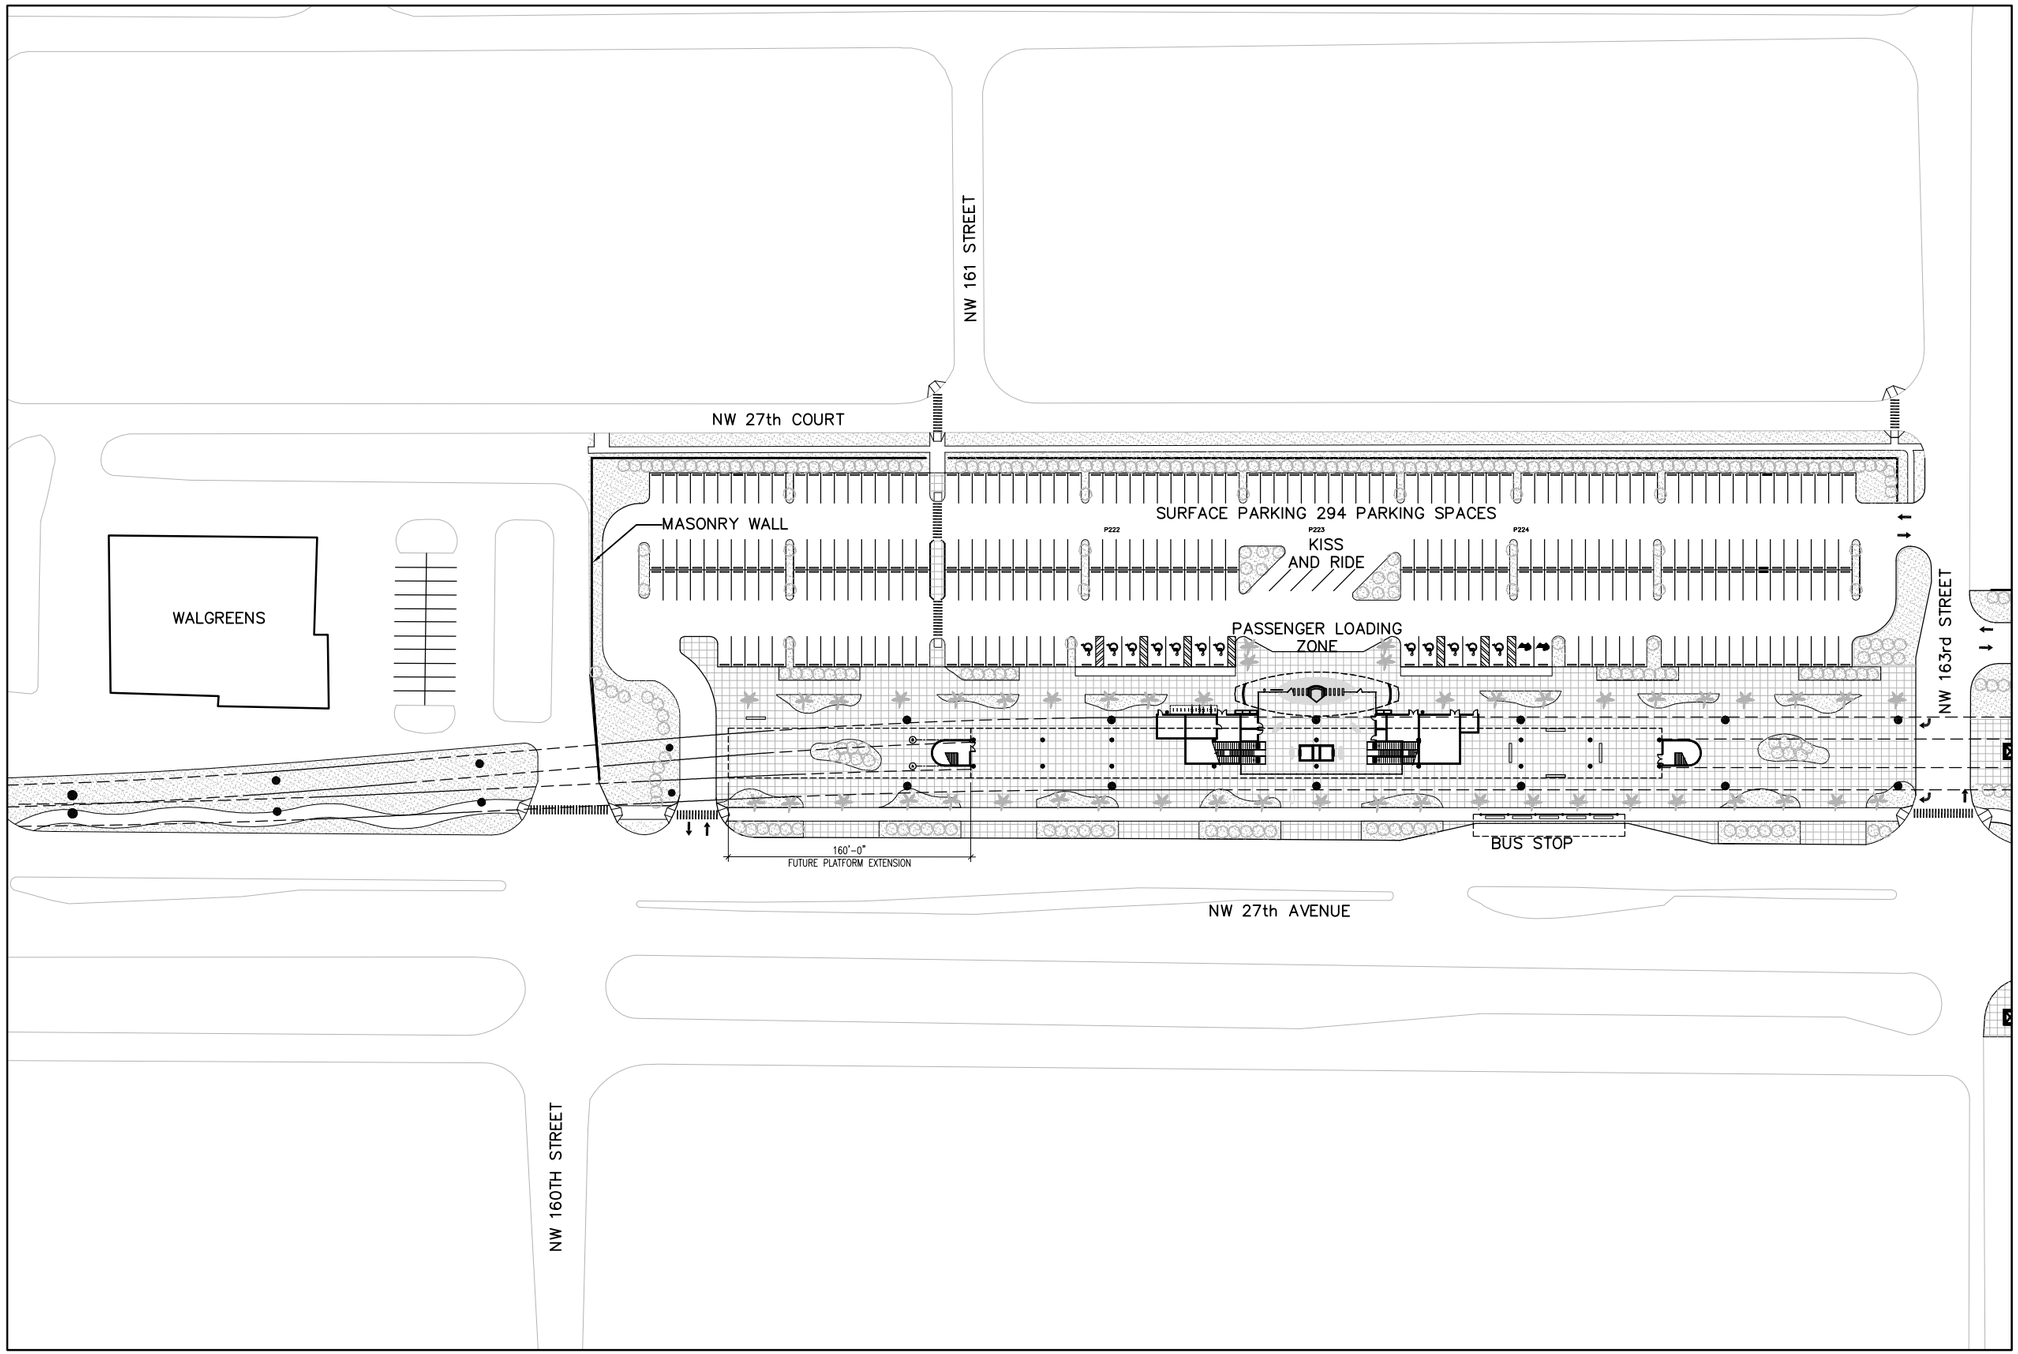

SITE PLAN

SUBJECT TO CHANGE

0 25 50 100

Designed by ML Date	1				60% PROGRESS SET
	2				70% PROGRESS SET
	3				90% PROGRESS SET
Drawn by JB Date					
Checked by ML Date					
ST 3/3/06					
Approved by Date	No.	Date	By / Chk	App.	Revisions

NORTH CORRIDOR METRORAIL EXTENSION - PRELIMINARY ENGINEERING (90% SUBMITTAL)

MIAMI-DADE COUNTY

MIAMI-DADE TRANSIT

PARSONS
7600 CORPORATE CENTER DRIVE, SUITE 500
MIAMI, FLORIDA 33126
PHONE: (786) 464-1000 FAX: (786) 845-7119
CERTIFICATE OF AUTHORIZATION NO. 1838

Approved | Date

EARTHTECH
Transportation Services
architecture · engineering · construction
3750 NW 87th, Avenue, Suite 300
Miami, Florida 33178-2430
CERTIFICATE OF AUTHORIZATION NO. 8115
REGISTRATION # AA26000687

Approved | Date 02-01-06

$DATE$ $TIME$ $FILE$

PASSENGER STATIONS

NW 163RD ST. STATION SITE PLAN

Scale | Drawing PST-32A | Sheet