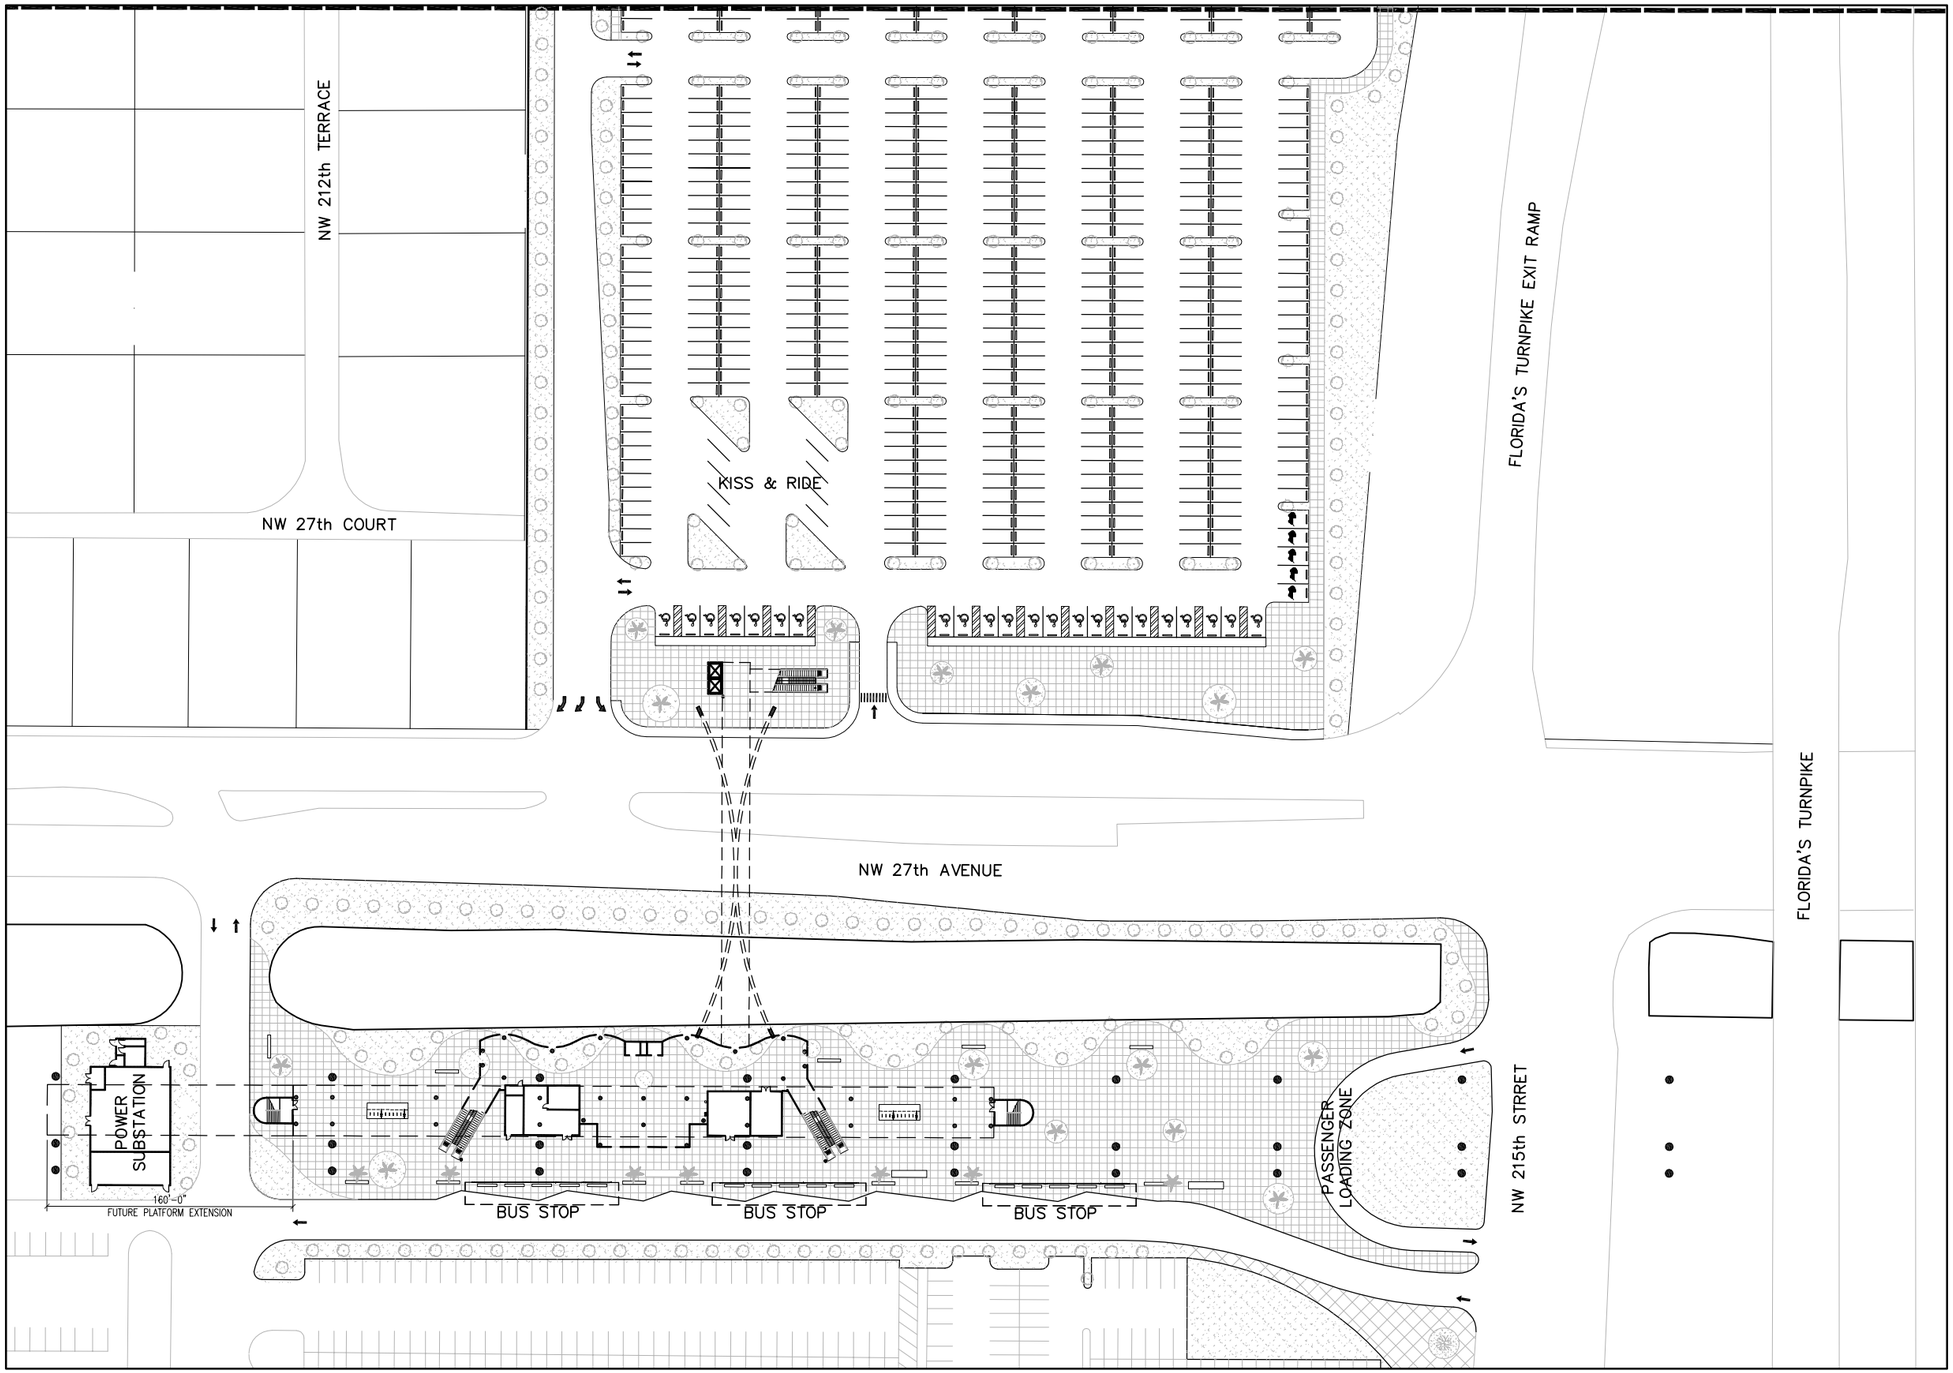

0 25 50 100

SUBJECT TO CHANGE

Designed by ML Date	1	9/02/05			60% PROGRESS SET
Drawn by ER Date	2	10/17/05			70% PROGRESS SET
Checked by ML Date	3	3/13/06			90% PROGRESS SET
ST 10/14					
Approved by Date	No.	Date	By / Chk	App.	Revisions

NORTH CORRIDOR METRORAIL EXTENSION - PRELIMINARY ENGINEERING (90% SUBMITTAL)

MIAMI-DADE COUNTY

MIAMI-DADE TRANSIT

PARSONS
7600 CORPORATE CENTER DRIVE, SUITE 500
MIAMI, FLORIDA 33126
PHONE: (786) 464-1000 FAX: (786) 845-7119
CERTIFICATE OF AUTHORIZATION NO. 1838

Approved | Date

EARTHTECH
Transportation Services
architecture · engineering · construction
3750 NW 87th Avenue, Suite 300
Miami, Florida 33178-2430
CERTIFICATE OF AUTHORIZATION NO.-8115
REGISTRATION # AA26000687

Approved | Date 02-01-06

PASSENGER STATIONS

NW 215TH ST. STATION SITE PLAN

Scale | Drawing PST-66A | Sheet

$DATE$ $TIME$ $FILE$