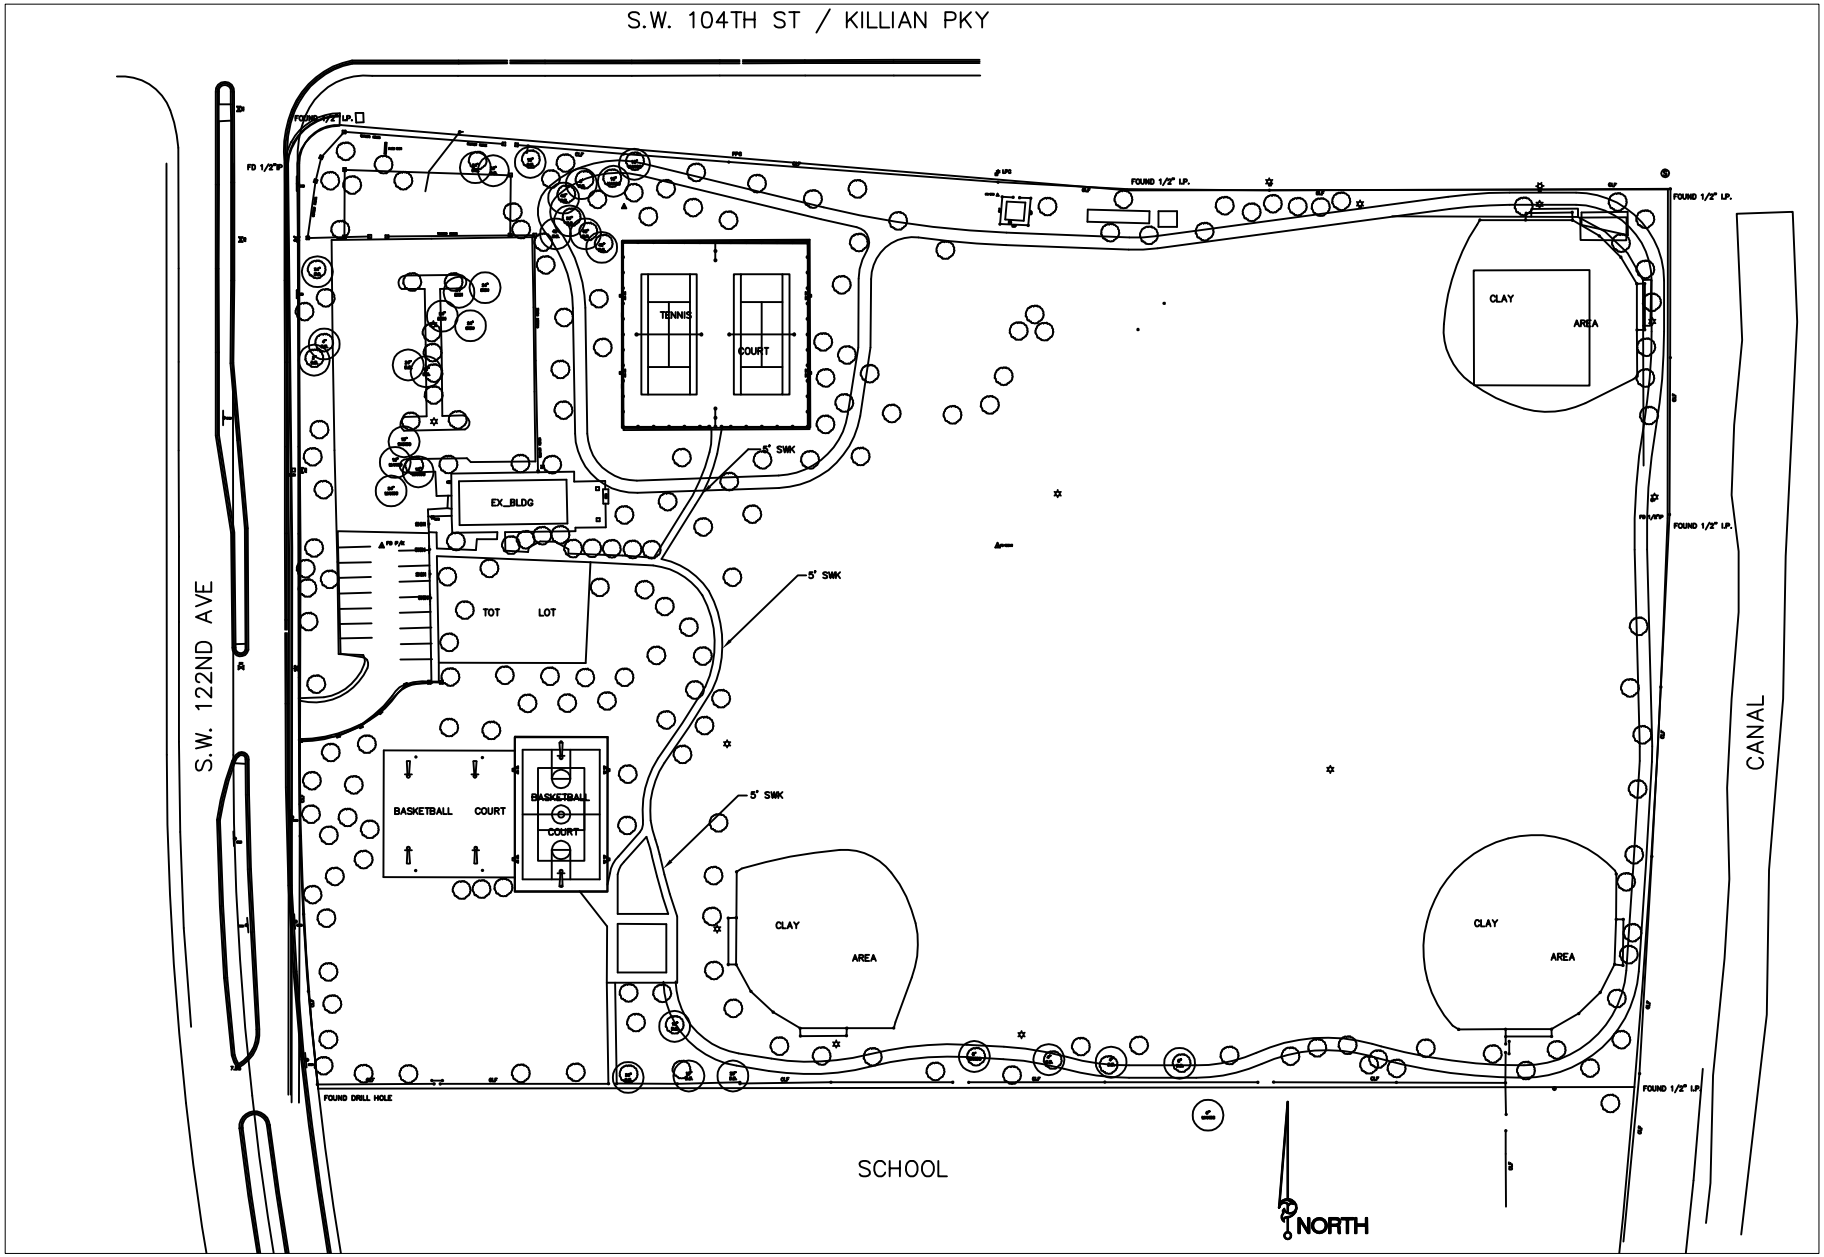

Approvals	Date

Design:	
Drawn:	B.CONDON
Checked:	
Survey:	
Inspection:	
Project Manager:	

Revisions		
N°	Date	Description

Miami-Dade County
Park and Recreation Department
275 N.W. 2nd STREET, 4th FLOOR, MIAMI, FL. 33128

Project Title: **DEVONAIRE PARK**

Drawing Title: **GENERAL PLAN**

Project N°

Date	Scale
7/29/99	NTS

Drawing N°

of

File	Drawer	Dwg.