



DEPARTMENT OF REGULATORY AND ECONOMIC RESOURCES (RER)
BOARD AND CODE ADMINISTRATION DIVISION

NOTICE OF ACCEPTANCE (NOA)

MIAMI-DADE COUNTY
PRODUCT CONTROL SECTION
11805 SW 26 Street, Room 208
Miami, Florida 33175-2474
T (786) 315-2590 F (786) 315-2599
www.miamidade.gov/economy

Gensteel Doors Inc.
4950 Hickmore Street
St. Laurent, Quebec, Canada H4T 1K6

SCOPE:

This NOA is being issued under the applicable rules and regulations governing the use of construction materials. The documentation submitted has been reviewed and accepted by Miami-Dade County RER-Product Control Section to be used in Miami-Dade County and other areas where allowed by the Authority Having Jurisdiction (AHJ).

This NOA shall not be valid after the expiration date stated below. The Miami-Dade County Product Control Section (In Miami-Dade County) and/ or the AHJ (in areas other than Miami-Dade County) reserve the right to have this product or material tested for quality assurance purposes. If this product or material fails to perform in the accepted manner, the manufacturer will incur the expense of such testing and the AHJ may immediately revoke, modify, or suspend the use of such product or material within their jurisdiction. RER reserves the right to revoke this acceptance if it is determined by Miami-Dade County Product Control Section that this product or material fails to meet the requirements of the applicable building code.

This product is approved as described herein and has been designed to comply with the Florida Building Code, including the High Velocity Hurricane Zone.

DESCRIPTION: Series “GenStorm” Flush Opaque Outswing Commercial Steel Door – L.M.I.

APPROVAL DOCUMENT: Drawing No. **AD-09-001**, titled “Genstorm Opaque Outswing Steel Door System (LMI)”, sheets 1 through 8 of 8, dated 10/19/23, prepared, signed and sealed by Gordon D. Thomas, P.E., bearing the Miami-Dade County Product Control Renewal stamp with the Notice of Acceptance number and expiration date by the Miami-Dade County Product Control Section.

MISSILE IMPACT RATING: Large and Small Missile Impact Resistant

LABELING: Each unit shall bear one of the following permanent labels:

Gensteel Doors Inc.	Gensteel Doors Inc.	Gensteel Doors, USA
4950 Hickmore Street	2335 Industrial Park Drive	1551 Fairground Road
Ville St. Laurent, Quebec, Canada H4T1K6	Cornwall, Ontario, Canada K6H7M4	Madison, Georgia, USA 30650

and series and the statement: “Miami-Dade County Product Control Approved”.

RENEWAL of this NOA shall be considered after a renewal application has been filed and there has been no change in the applicable building code negatively affecting the performance of this product.

TERMINATION of this NOA will occur after the expiration date or if there has been a revision or change in the materials, use, and/ or manufacture of the product or process. Misuse of this NOA as an endorsement of any product, for sales, advertising or any other purposes shall automatically terminate this NOA. Failure to comply with any section of this NOA shall be cause for termination and removal of NOA.


ADVERTISEMENT: The NOA number preceded by the words Miami-Dade County, Florida, and followed by the expiration date may be displayed in advertising literature. If any portion of the NOA is displayed, then it shall be done in its entirety.

INSPECTION: A copy of this entire NOA shall be provided to the user by the manufacturer or its distributors and shall be available for inspection at the job site at the request of the Building Official.

This NOA **renews** **NOA No. 23-1207.07** and consists of this page 1 and evidence pages E-1, E-2, E-3 and E-4, as well as approval document mentioned above.

The submitted documentation was reviewed by **Manuel Perez, P.E.**

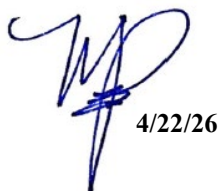


4/22/26

NOA No. 26-0415.01
Expiration Date: July 14, 2031
Approval Date: April 30, 2026
Page 1

NOTICE OF ACCEPTANCE: EVIDENCE SUBMITTED

1. EVIDENCE SUBMITTED UNDER PREVIOUS NOA's

A. DRAWINGS

1. Manufacturer's die drawings and sections.
(Submitted under NOA's No. 05-0127.11 and 10-0125.01)
2. Drawing No. **AD-09-001**, titled "Genstorm Opaque Outswing Steel Door System (LMI)", sheets 1 through 8 of 8, dated 10/19/23, prepared, signed and sealed by Gordon D. Thomas, P.E.
(Submitted under NOA No. 23-1207.07)

B. TESTS

1. Test reports on: 1) Air Infiltration Test, per FBC, TAS 202-94
2) Uniform Static Air Pressure Test, Loading per FBC, TAS 202-94
3) Water Resistance Test, per FBC, TAS 202-94
4) Large Missile Impact Test per FBC, TAS 201-94
5) Cyclic Wind Pressure Loading per FBC, TAS 203-94
6) Forced Entry Test, per FBC 2411 3.2.1 and TAS 202-94
7) Tensile test per FBC, TAS 202-94
along with marked-up drawings and installation diagram of Genstorm Opaque, Glazed and Louvered Single and Double Swinging Doors, prepared by Fenestration Testing Laboratory, Inc., Test Report No. **FTL-7224** dated 02/12/14, signed and sealed by Marlin Brinson, P.E.
(Submitted under NOA No. 17-0803.02)
2. Test reports on: 1) Uniform Static Air Pressure Test, Loading per FBC, TAS 202-94
2) Water Resistance Test, per FBC, TAS 202-94
along with marked-up drawings and installation diagram of Genstorm Opaque, Double Swinging Doors, prepared by Fenestration Testing Laboratory, Inc., Test Report No. **FTL 6346**, dated 10/14/10, signed and sealed by Jorge A. Causo, P.E.
(Submitted under NOA No. 12-0223.32)
3. Test reports on: 1) Air Infiltration Test, per FBC, TAS 202-94
2) Uniform Static Air Pressure Test, Loading per FBC, TAS 202-94
3) Water Resistance Test, per FBC, TAS 202-94(PMK177T threshold)
4) Large Missile Impact Test per FBC, TAS 201-94
5) Cyclic Wind Pressure Loading per FBC, TAS 203-94
6) Forced Entry Test, per FBC 2411.3.2.1, and TAS 202-94
along with marked-up drawings and installation diagram of Genstorm Opaque, Glazed and Louvered Single and Double Swinging Doors, prepared by Fenestration Testing Laboratory, Inc., Test Report No. **FTL-5877**, dated 10/13/09, signed and sealed by Julio E. Gonzalez, P.E.
(Submitted under NOA No. 10-0125.01)


Manuel Pérez, P.E.
Product Control Examiner
NOA No. 26-0415.01
Expiration Date: July 14, 2031
Approval Date: April 30, 2026

Gensteel Doors Inc.

NOTICE OF ACCEPTANCE: EVIDENCE SUBMITTED

1. EVIDENCE SUBMITTED UNDER PREVIOUS NOA's (CONTINUED)

B. TESTS (CONTINUED)

4. Test reports on: 1) Uniform Static Air Pressure Test, Loading per FBC, TAS 202-94
2) Large Missile Impact Test per FBC, TAS 201-94
3) Cyclic Wind Pressure Loading per FBC, TAS 203-94
along with marked-up drawings and installation diagram of Genstorm Opaque, Single Swinging Doors, prepared by Fenestration Testing Laboratory, Inc., Test Report No. **FTL-5898**, dated 09/14/09, signed and sealed by Julio E. Gonzalez, P.E.
(Submitted under NOA No. 10-0125.01)
5. Test reports on: 1) Air Infiltration Test, per FBC, TAS 202-94
2) Uniform Static Air Pressure Test, Loading per FBC, TAS 202-94
3) Water Resistance Test, per FBC, TAS 202-94(PMK177T threshold)
4) Large Missile Impact Test per FBC, TAS 201-94
5) Cyclic Wind Pressure Loading per FBC, TAS 203-94
6) Forced Entry Test, per FBC 2411.3.2.1, and TAS 202-94
along with marked-up drawings and installation diagram of Double Outswing Honeycomb Steel Door System, prepared by Fenestration Testing Laboratory, Inc., Test Report No. **ITS-3058370 DOUBLE**, dated 12/09/04, signed and sealed by Stephen J. Emerman, P.E.
(Submitted under NOA No. 05-0127.11)

C. CALCULATIONS

1. Anchor verification calculations and structural analysis, complying with FBC 7th Edition (2020), dated 12/24/20, prepared by MCY Engineering, Inc., signed and sealed by Yiping Wang, P.E.
(Submitted under NOA No. 20-1230.02)

D. QUALITY ASSURANCE

1. Miami-Dade Department of Regulatory and Economic Resources (RER)

E. MATERIAL CERTIFICATIONS

1. Tensile Test Report No. **FTL-6745** per ASTM A370-05 dated 12/01/11, issued by Fenestration Testing Lab, signed and sealed by Martin D. Brinson P.E.
(Submitted under NOA No. 15-0526.04)
2. Tensile Test Report No. **FTL-5877**, specimen A-1, per ASTM A370-05 dated 12/01/11, issued by Fenestration Testing Lab, signed and sealed by Julio E. Gonzalez, P.E.
(Submitted under NOA No. 10-1021.07)


Manuel Perez, P.E.
Product Control Examiner
NOA No. 26-0415.01
Expiration Date: July 14, 2031
Approval Date: April 30, 2026


NOTICE OF ACCEPTANCE: EVIDENCE SUBMITTED

1. EVIDENCE SUBMITTED UNDER PREVIOUS NOA's (CONTINUED)
F. STATEMENTS

1. Statement letter of conformance, complying with **FBC 8th Edition (2023)**, dated January 28, 2024, prepared, signed and sealed by Gordon D. Thomas, P.E.
(Submitted under NOA No. 23-1207.07)
2. Successor Engineer Statement letter of adopting another Engineer's work dated 12/14/23 per FLA Administrative rule 61G15.27.001 and taking full responsibility, prepared, signed and sealed by Gordon D. Thomas, P.E.
(Submitted under NOA No. 23-1207.07)
3. Statement letter of no financial interest, dated December 14, 2023, prepared, signed and sealed by Gordon D. Thomas, P.E.
(Submitted under NOA No. 23-1207.07)
4. Statement letter of no changes other than the title block, dated December 14, 2023, prepared, signed and sealed by Gordon D. Thomas, P.E.
(Submitted under NOA No. 23-1207.07)
5. Distributor Agreement between Gensteel Doors Inc., Ontario Canada and North American Door Corp. dba Gensteel Doors LLC, N.Y., USA, dated January 26, 2021, signed by Bruno Gervasi, VP Manufacturing and Antonio Gervasi, President, respectively.
(Submitted under NOA No. 20-1230.02)
6. Proposal No. **17-0053** issued by the Product Control Section, dated February 03, 2017, signed by Ishaq Chanda, P.E.
(Submitted under NOA No. 17-0803.02)
7. Proposal No. **08-1489** issued by the Product Control Section, dated November 11, 2008, signed by Ishaq Chanda, P.E.
(Submitted under NOA No. 10-0125.01)

G. OTHERS

1. Notice of Acceptance No. **20-1230.02**, issued to Gensteel Doors Inc. for their Series "GenStorm" Flush Outswing Steel Doors, approved on 02/04/21 and expiring on 07/14/21.

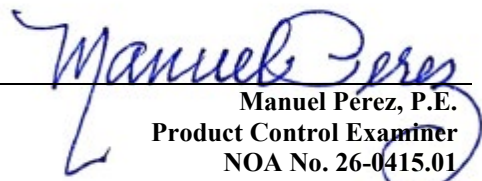
Manuel Perez, P.E.
Product Control Examiner
NOA No. 26-0415.01
Expiration Date: July 14, 2031
Approval Date: April 30, 2026

Gensteel Doors Inc.

NOTICE OF ACCEPTANCE: EVIDENCE SUBMITTED

2. NEW EVIDENCE SUBMITTED

A. DRAWINGS

1. None.

B. TESTS

Test reports on 1) Air Infiltration Test, per FBC, TAS 202-94

- 2) Uniform Static Air Pressure Test, Loading per FBC, TAS 202-94
- 3) Water Resistance Test, per FBC, TAS 202-94(PMK177T threshold)
- 4) Large Missile Impact Test per FBC, TAS 201-94
- 5) Cyclic Wind Pressure Loading per FBC, TAS 203-94
- 6) Forced Entry Test, per FBC 2411 3.2.1 and TAS 202-94
- 7) Tensile test per FBC, TAS 202

along with marked-up drawings and installation diagram of Genstorm Opaque Single and Double Swinging Doors w/CVR panic devices, prepared by Fenestration Testing Laboratory, Inc., Test Report No. **QAI 1649aW&D** dated 07/16/25 signed and sealed by Idalmis Ortega, P.E.

(Submitted under NOA No. 25-0812.03)

C. CALCULATIONS

1. None.

D. QUALITY ASSURANCE

1. Miami-Dade Department of Regulatory and Economic Resources (RER)

E. MATERIAL CERTIFICATIONS

1. None.

F. STATEMENTS

1. None.






G. OTHERS

1. Notice of Acceptance No. **23-1207.07**, issued to Gensteel Doors Inc. for their Series “GenStorm” Flush Outswing Steel Doors, approved on 02/15/24 and expiring on 07/14/26.



Manuel Perez, P.E.
Product Control Examiner
NOA No. 26-0415.01

Expiration Date: July 14, 2031
Approval Date: April 30, 2026

MAX. FRAME HEIGHT (SEE SHEET 1)
MAX. DOOR OPENING (SEE SHEET 1)

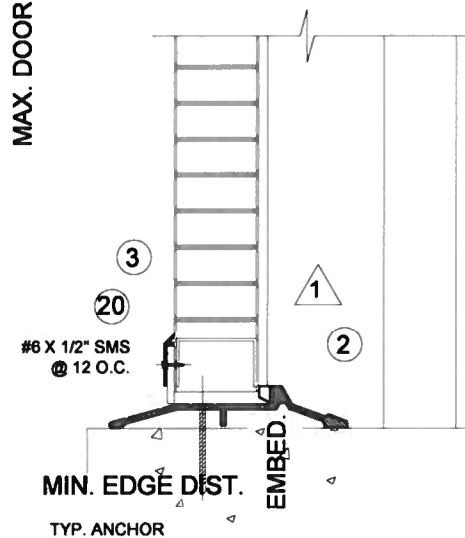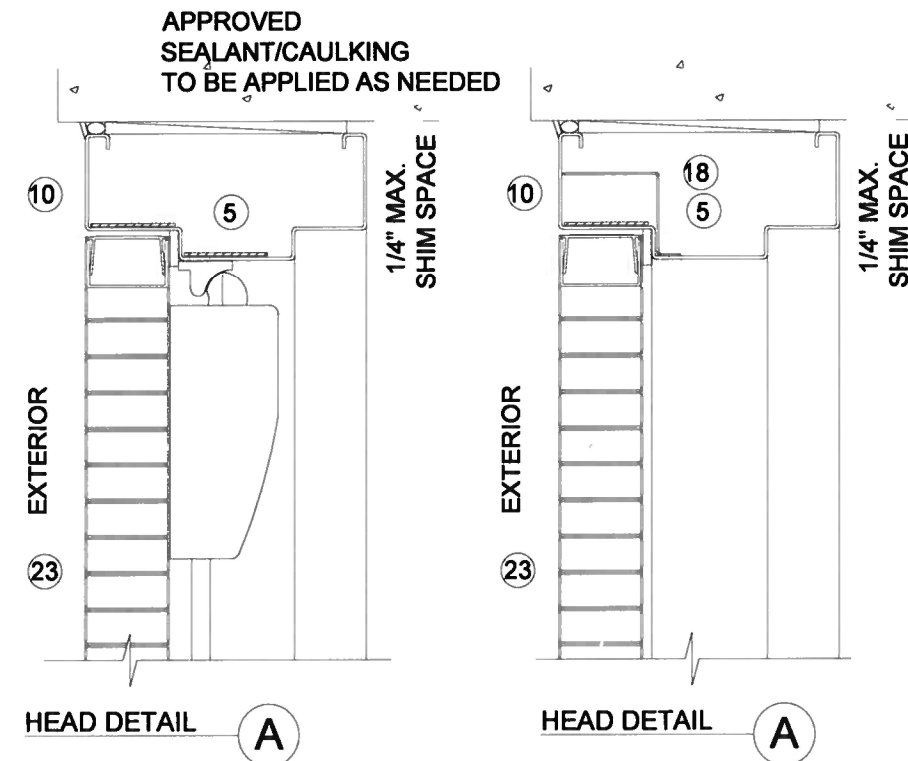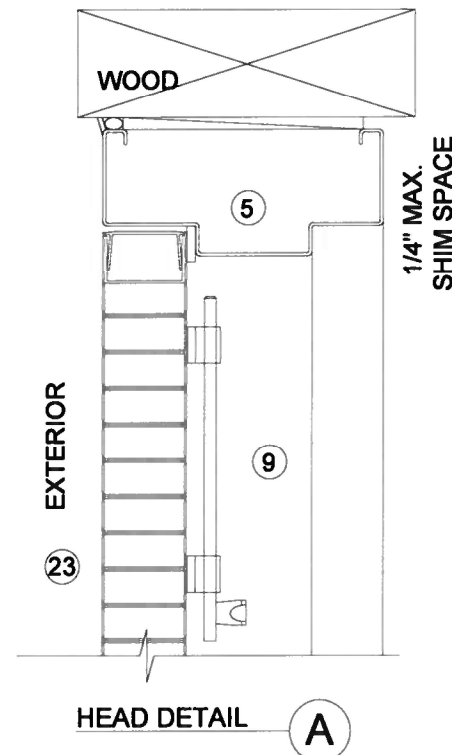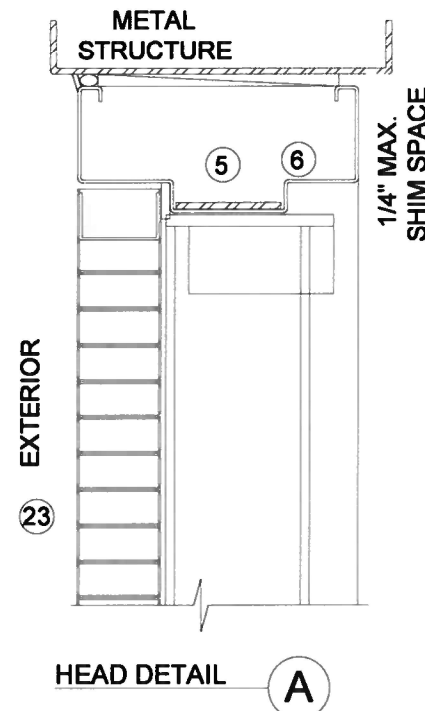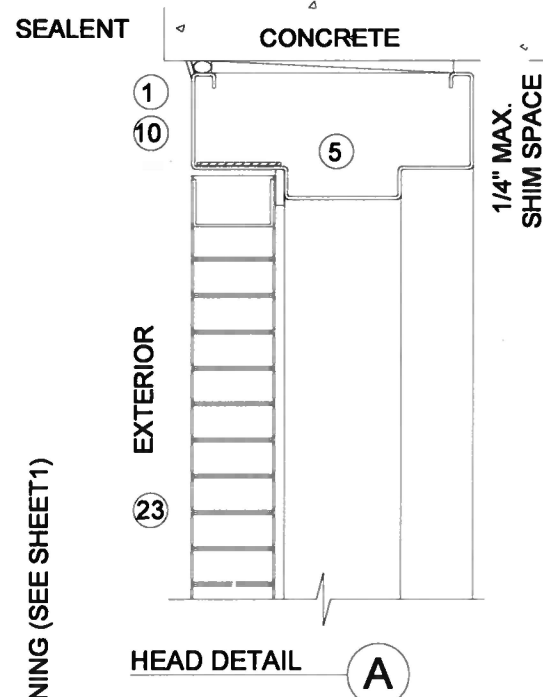

TYPICAL THRESHOLD B
APPR'D FOR WATER RESISTANCE

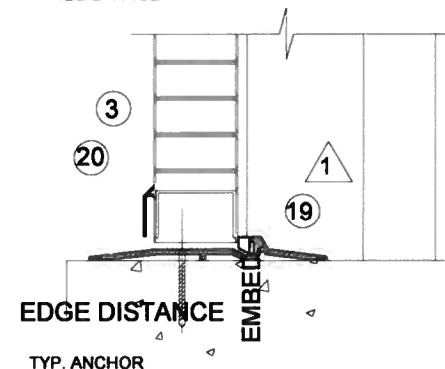

TYPICAL THRESHOLD B1
APPR'D FOR WATER RESISTANCE

TYPICAL ANCHORS W/ EMA (EXISTING MASONRY ANCHOR) @ JAMB:

- TYPE A.** 5/16" DIA. ULTRACONS BY 'DEWALT' $F_y=155$ KSI $F_u=177$ KSI
(TYPE A1) DIRECTLY INTO 2BY WOOD BUCK
(TYPE A2) DIRECTLY INTO $f_c=3000$ PSI CONCRETE
1-1/2" MIN. EMBED
2-1/2" MIN. EDGE DISTANCE
- TYPE B.** 3/8" DIA. HLC SLEEVE ANCHOR BY 'HILTI'
(TYPE B1) DIRECTLY INTO $f_c=3000$ PSI CONCRETE, 3" MIN. EDGE DIST.
(TYPE B2) DIRECTLY INTO $f_c=2000$ PSI CONCRETE BLOCK, 3-1/2" MIN. EDGE DIST.
1-1/4" MIN. EMBED
- TYPE C.** 3/8" DIA. SLEEVE ANCHOR BY 'WEJ-IT'
DIRECTLY INTO $f_c=4000$ PSI CONCRETE, 2-3/8" MIN. EMBED
DIRECTLY INTO $f_c=2000$ PSI CONCRETE BLOCK, 1-1/4" MIN. EMBED
3-1/2" MIN. EDGE DISTANCE
- TYPE D.** 3/8" DIA. POWER BOLT BY 'POWERS'
DIRECTLY INTO $f_c=3000$ PSI CONCRETE
2-1/2" MIN. EMBED
3" MIN. EDGE DISTANCE
- TYPE E.** 5/16" DIA. SMS OR MACHINE BOLTS (MIN. GRADE 2 CRS) OR STST
INTO METAL STRUCTURES (STEEL OR ALUMINUM 1/8" MIN. THICK.)
5/8" MIN. EMBED
STEEL : $F_y=36$ KSI MIN.
ALUMINUM : 6063-T6 MIN.
(STEEL IN CONTACT WITH ALUMINUM TO BE PLATED OR PAINTED)
- TYPE G. WIRE ANCHOR ($F_y=60$ ksi.)** MIN. 10" LONG
0.173 DIA. STEEL WIRE ANCHORS EMBED INTO CONCRETE BLOCK


TYPICAL ANCHORS @ THRESHOLD:

- TYPE F.** 1/4" DIA. ULTRACON+ BY 'DEWALT' $F_y=148$ KSI $F_u=164$ KSI
5/16" DIA. ULTRACONS BY 'DEWALT' $F_y=155$ KSI $F_u=177$ KSI
DIRECTLY INTO $f_c=3000$ PSI MIN. CONCRETE
1-1/2" MIN. EMBED
2-1/2" MIN. EDGE DISTANCE
- TYPE F1.** 1/4" TAPCON BY ITW $F_y=90$ KSI $F_u=120$ KSI
DIRECTLY INTO $f_c=3000$ PSI MIN. CONCRETE
1-1/2" MIN. EMBED
2-1/2" MIN. EDGE DISTANCE

SEALANT:

ALL FRAME JOINTS AND CORNERS TO BE SEALED
WITH SILICONE AT PERIMETER

PRODUCT RENEWED
as complying with the Florida
Building Code
NOA-No. **26-0415.01**
Expiration Date: **07/14/2031**
By: *Manuel Perez*
Miami-Dade Product Control

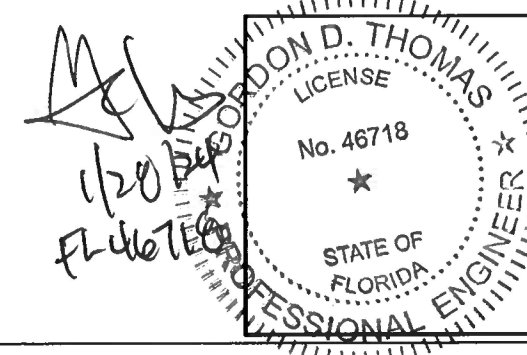




REVISIONS	DESCRIPTION
NO.	DATE

GENSTORM OPAQUE OUTSWING STEEL DOOR SYSTEM (LMI)
www.gensteel.com
4950 Hickmore, St. Laurent, Quebec, Canada, H4T1K6
Tel: (514) 733-3562 Fax: (514) 733-1932


DATE	10/19/2023
SCALE	NTS.
DRAWN	
PROJECT	

DRAWING NO.
AD-09-001

SHEET 2 OF 8

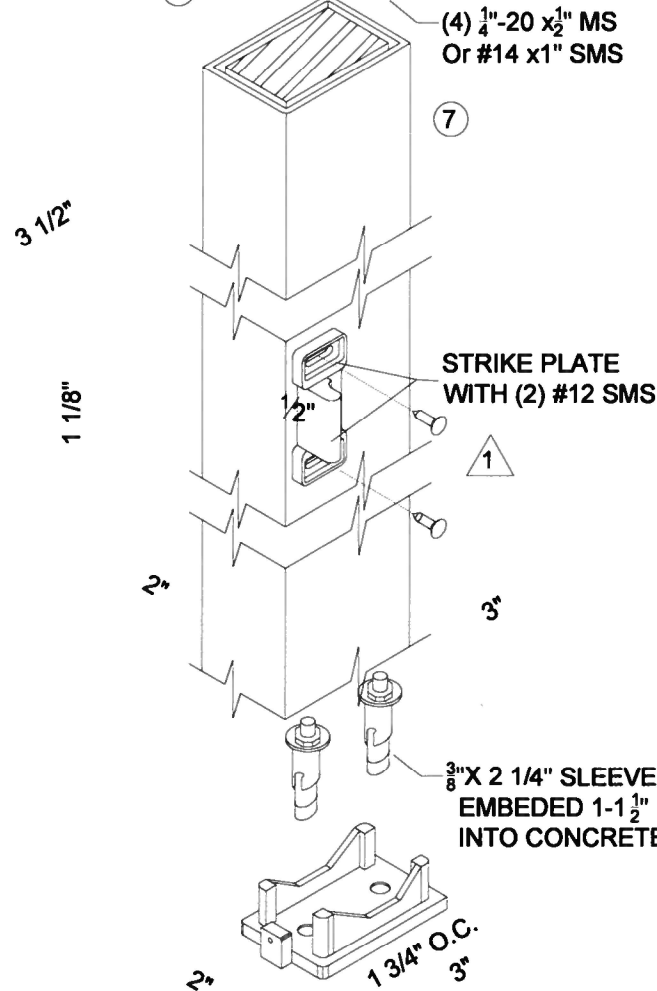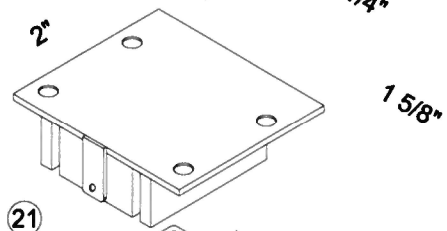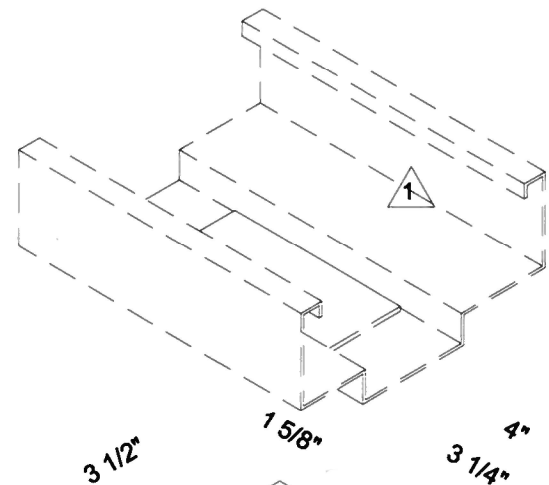


**HC822
REMOVABLE MULLION
W/REINFORCEMENT**

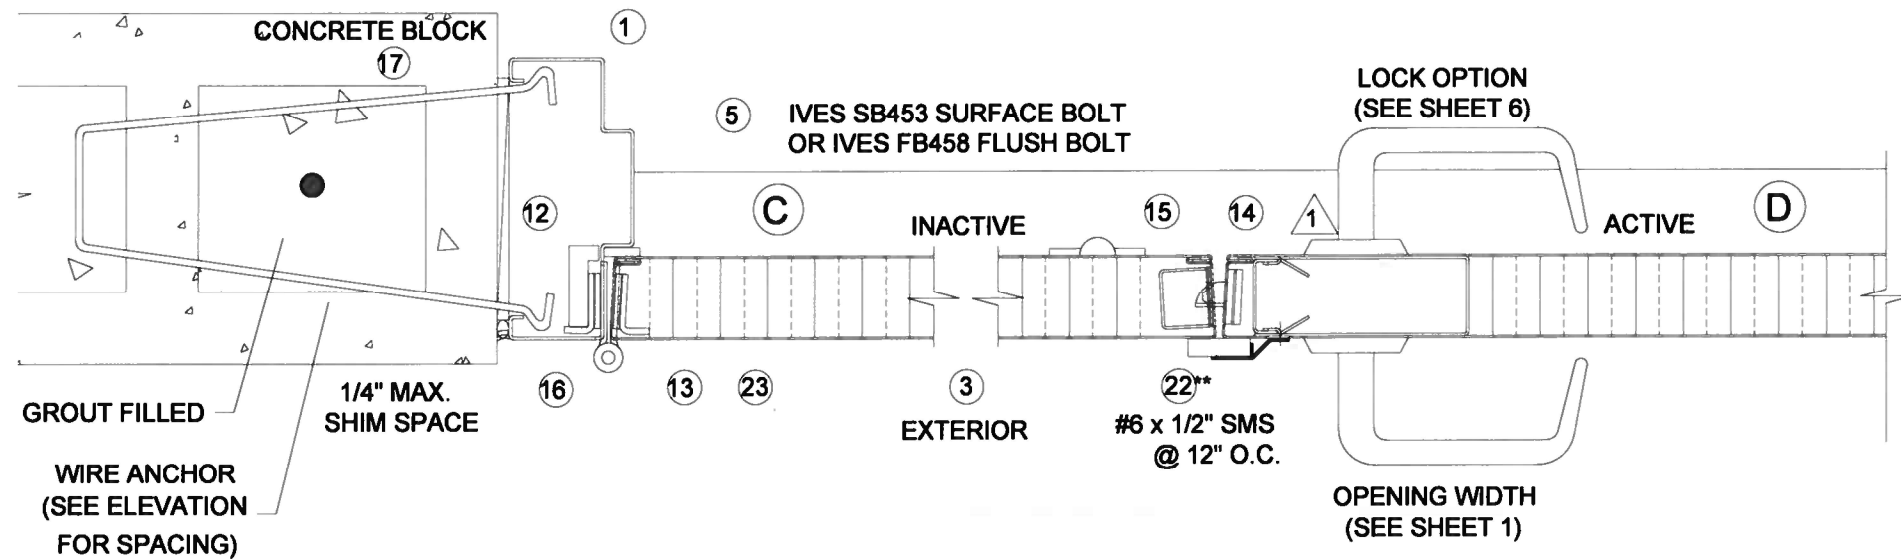

PRODUCT REVISED
as complying with the Florida
Building Code
NOA-No. 23-1207.07
Expiration Date 07/14/2026
By Ishaq I. Chanda
Miami-Dade Product Control


LOCK OPTION # 1 OR #8
SERIES 8200 SARGENT MORTISE LOCK W/ SURFACE BOLTS (ACTIVE) OR
DORMA CL700 SURFACE MOUNT HANDLE AND DORMA DB660 DEADBOLT (ACTIVE)
W/ EITHER IVES FB458 FLUSH BOLTS OR IVES SB453 SURFACE BOLTS (INACTIVE)

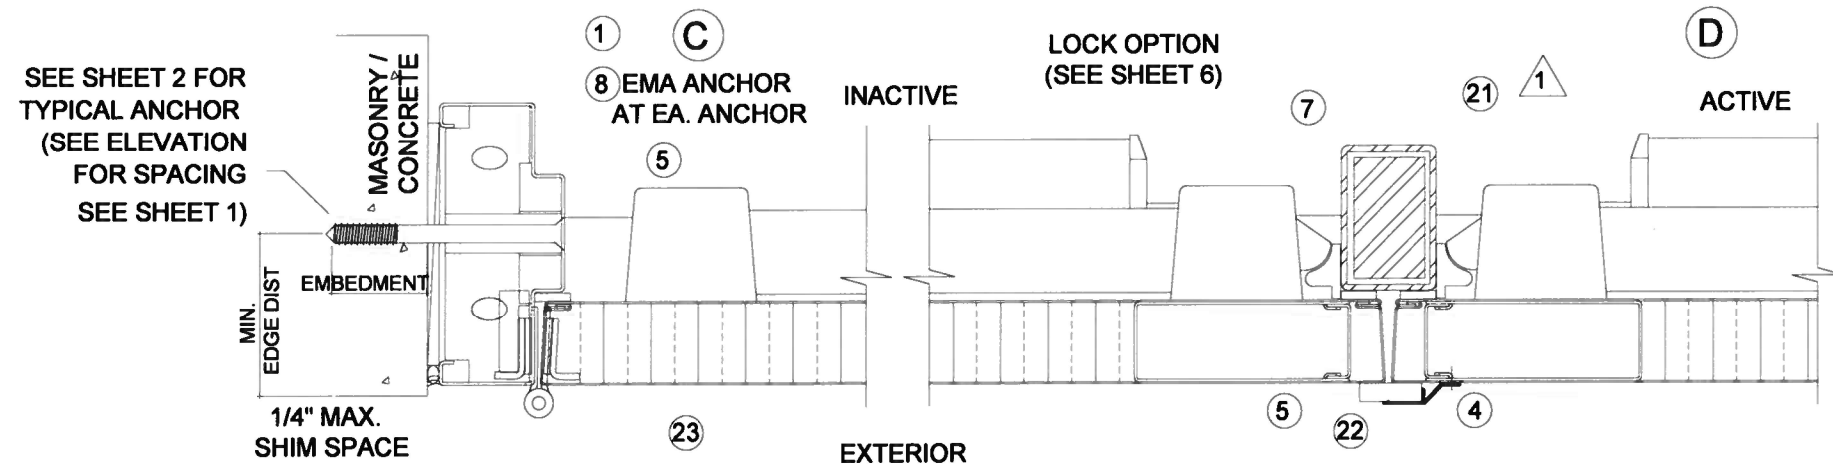

LOCK OPTION # 2
PRECISION HC2100 RIM PANIC EXIT W/ HC822 REINFORCE MULLION

PRODUCT RENEWED
as complying with the Florida
Building Code
NOA-No. 26-0415.01
Expiration Date: 07/14/2031
By: Manuel Perez
Miami-Dade Product Control

** 22 PEMKO 375 ASTRAGAL W/ SPONGE
NEOPRENE NOT REQUIRED, IF WATER
INFILTRATION NOT NEEDED

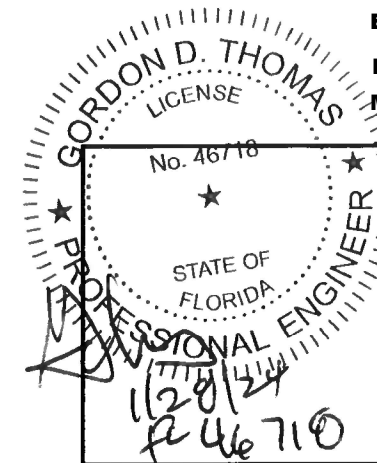

NO.	DATE	DESCRIPTION


GENSTORM OPAQUE OUTSWING STEEL DOOR SYSTEM (LMI)

Gensteel
www.gensteeldoors.com
4950 Hickmore, St. Laurent, Quebec, Canada, H4T1K6
Tel: (514) 733-3562 Fax: (514) 733-1932

DATE	10/19/2023
SCALE	NTS.
DRAWN	
PROJECT	

DRAWING NO.
AD-09-001


SHEET 3 OF 8

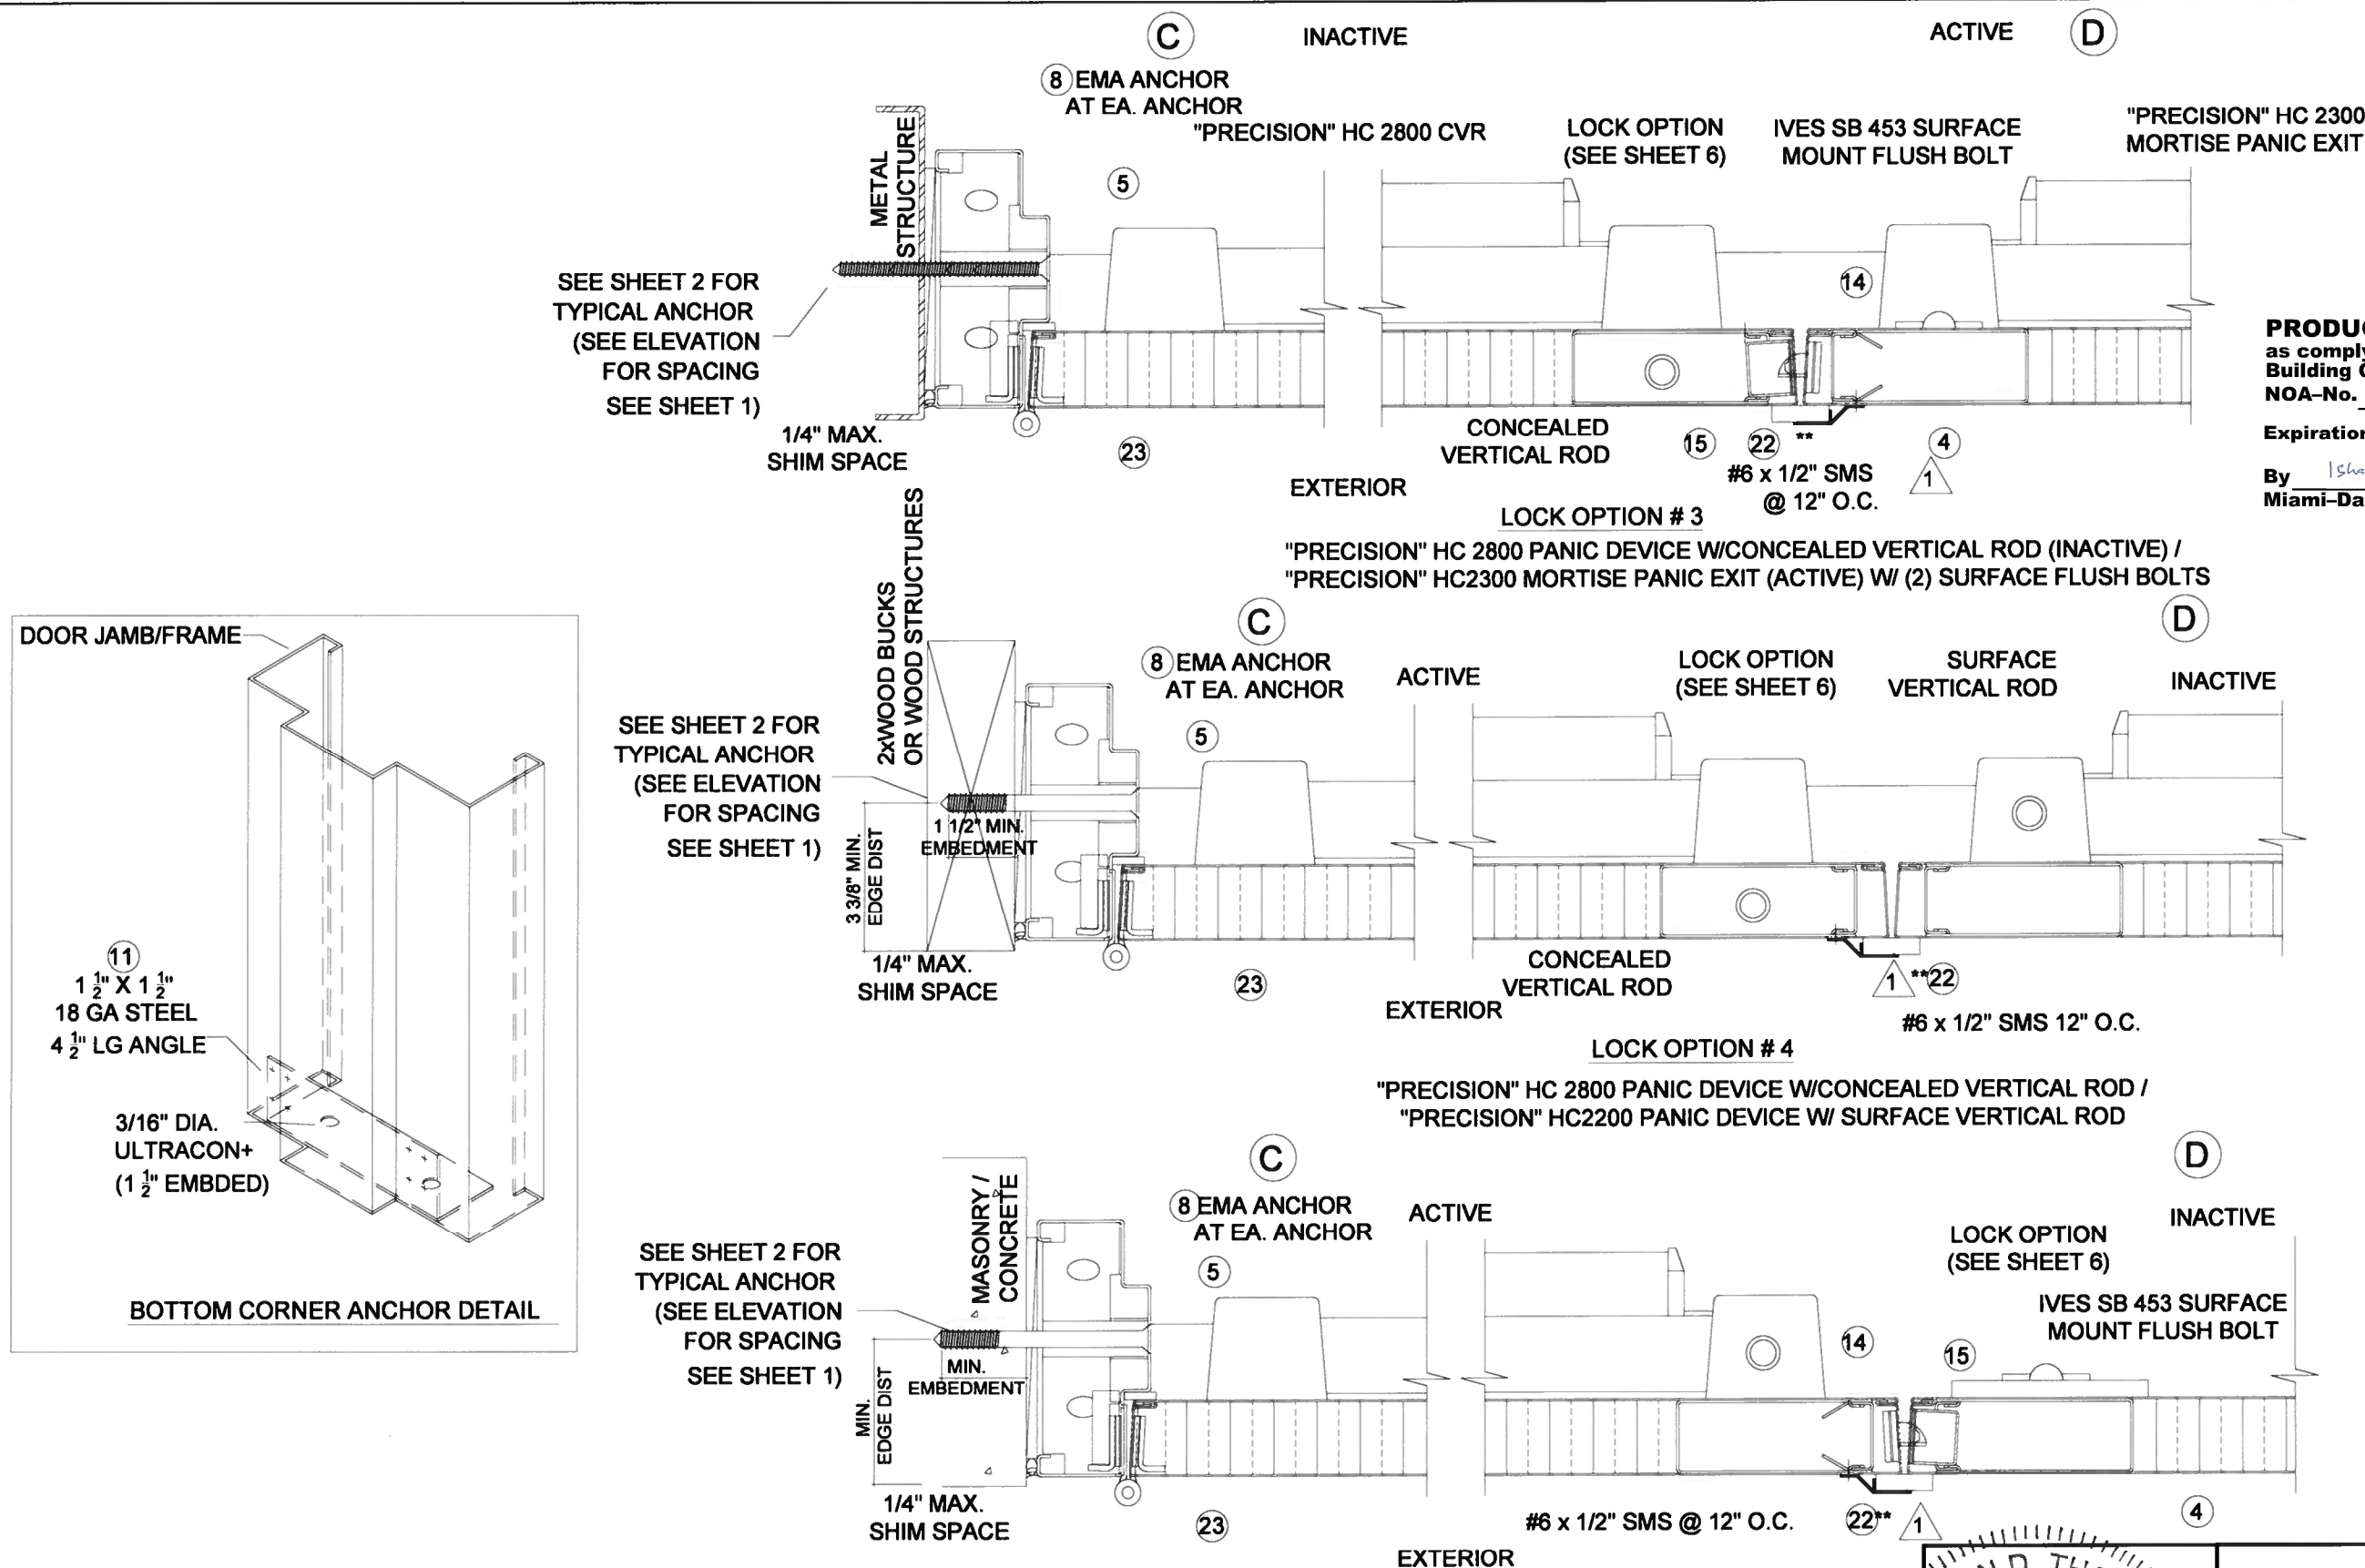

PRODUCT REVISED
 as complying with the Florida
 Building Code
 NOA-No. **23-1207.07**
 Expiration Date **07/14/2026**
 By Ishag I. Chande
 Miami-Dade Product Control


PRODUCT RENEWED
 as complying with the Florida
 Building Code
 NOA-No. **26-0415.01**
 Expiration Date: **07/14/2031**
 By: Manuel Perez
 Miami-Dade Product Control

** 22 PEMKO 375 ASTRAGAL W/ SPONGE
 NEOPRENE NOT REQUIRED, IF WATER
 INFILTRATION NOT NEEDED

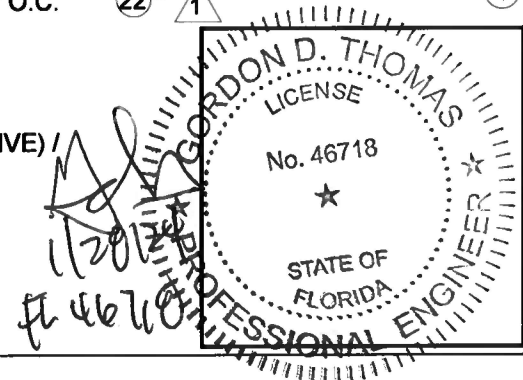


REVISIONS		DESCRIPTION	
NO.	DATE	NO.	DATE

GENSTORM OPAQUE OUTSWING STEEL DOOR SYSTEM (LMI)	
www.gensteeldoors.com	
4950 Hickmore, St. Laurent, Quebec, Canada, H4T1K6	
Tel: (514) 733-3562 Fax: (514) 733-1932	
DATE	10/19/2023
SCALE	NTS
DRAWN	
PROJECT	
DRAWING NO.	
AD-09-001	
SHEET 4 OF 8	

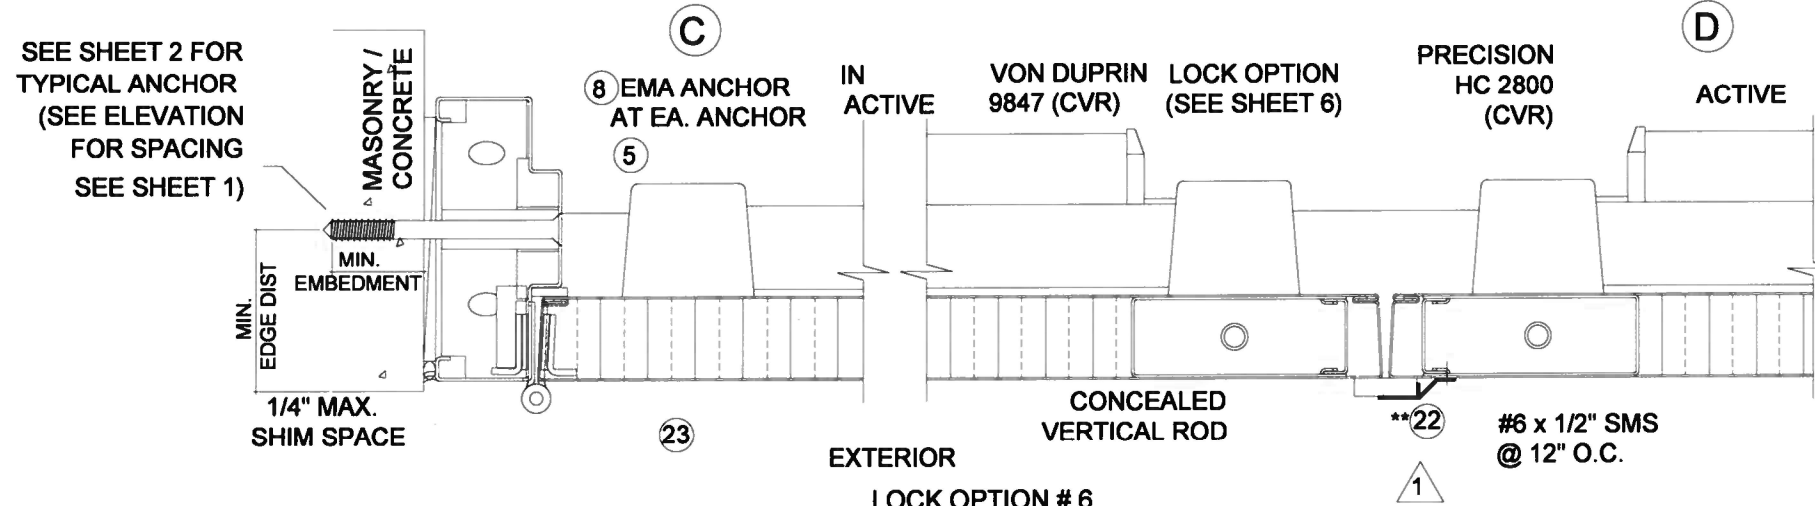

LOCK OPTION # 6
 "VON DUPRIN" 9847 PANIC DEVICE W/ CONCEALED VERTICAL ROD/
 "PRECISION" HC2800 PANIC DEVICE W/ CONCEALED VERTICAL ROD

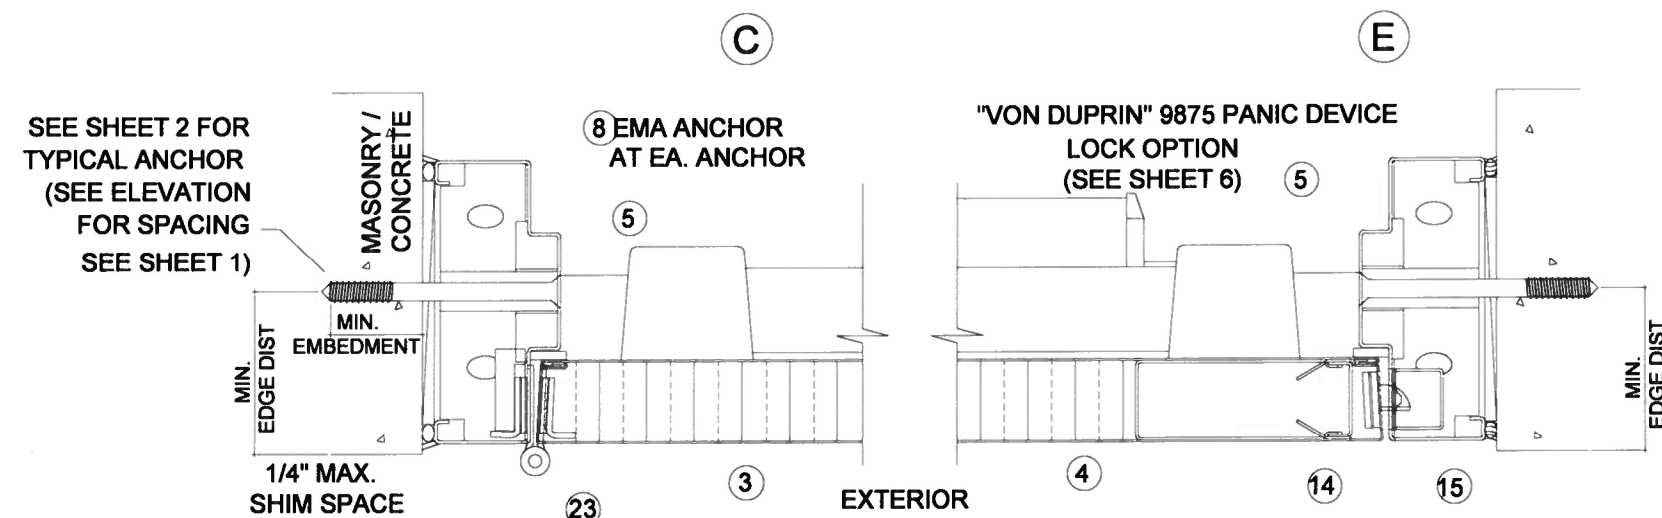


OPENING WIDTH
 (SEE SHEET 1)
 MAX. FRAME WIDTH
 (SEE SHEET 1)
 SINGLE LEAF LOCK OPTION # 7
 "VON DUPRIN" 9875 MORTISE PANIC EXIT DEVICE

** 22 PEMKO 375 ASTRAGAL W/ SPONGE
 NEOPRENE NOT REQUIRED, IF WATER
 INFILTRATION NOT NEEDED

PRODUCT REVISED
 as complying with the Florida
 Building Code
 NOA-No. **23-1207.07**
 Expiration Date **07/14/2026**
 By Ishay I. Chande
 Miami-Dade Product Control

PRODUCT RENEWED
 as complying with the Florida
 Building Code
 NOA-No. **26-0415.01**
 Expiration Date: **07/14/2031**
 By: Manuel Perez
 Miami-Dade Product Control

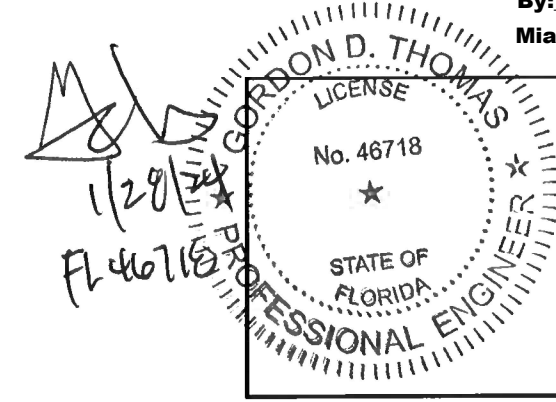

REVISIONS	
NO.	DESCRIPTION

GENSTORM OPAQUE OUTSWING STEEL DOOR SYSTEM (LMI)	
www.gensteeldoors.com	
4950 Hickmore, St. Laurent, Quebec, Canada, H4T1K6	
Tel: (514) 733-3562 Fax: (514) 733-1932	


DATE	10/19/2023
SCALE	NTS
DRAWN	
PROJECT	

DRAWING NO.	AD-09-001
SHEET 5 OF 8	

LOCK OPTIONS

LOCK OPTIONS FOR DOUBLE DOORS
ACTIVE PANELS CAN APPLY TO SINGLE DOORS

HINGES: STEEL MORTISE HINGES 3 PER LEAF.
LOCATED AT 9-5/8" MAX. FROM TOP OF THE DOOR TO
CENTER LINE OF 1ST HINGE. BALANCE TO BE
SPACED OUT NOT TO EXCEED 37-15/16" MAX. FROM
CL TO CL OF HINGE. TO BE FASTENED BY #12-24 x 1/2"
FLATHEAD MACHINE SCREWS.

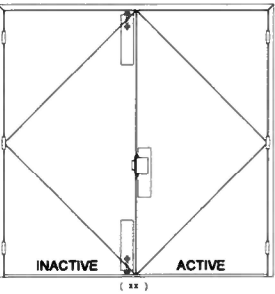


OPTION 1

ACTIVE LEAF:
"SARGENT" 8200 SURFACE MOUNT MORTISE LOCK WITH
HANDLE. WITH SURFACE MOUNT METALLIC DEAD-BOLT.
LOCATED 38" FROM BOTTOM WITH (2) 8-32 x 1/4" FHMS

INACTIVE LEAF:
6-3/4" LONG 18 GA STRIKE BOX TO BE FASTENED BY (2)#12-24
SCREWS
"IVES" SB453 SURFACE MOUNT MANUALLY OPERATED FLUSH
BOLT AT TOP AND BOTTOM. WITH (4) 1/4-20 x 1-3/8" FH MS

SURFACE MOUNT METALLIC STRIKE PLATE AT FRAME HEAD
TO BE FASTENED WITH (2) #10 x 1-1/4" FH SMS

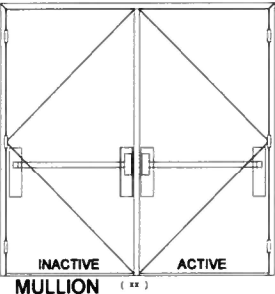


OPTION 2


(PRECISION RIM EXIT W. MULLION)
ACTIVE LEAF:
"PRECISION" HC2100 RIM EXIT PANIC DEVICE. SURFACE
MOUNT LOCATED 41-3/4" FROM BOTTOM WITH BY (4) 10-20 x
1-1/4" OH MS

INACTIVE LEAF:
"PRECISION" HC2100 RIM EXIT PANIC DEVICE. SURFACE
MOUNT LOCATED 41-3/4" FROM BOTTOM WITH BY (4) 1/4-20 x
1" FH MS REINFORCED

REINFORCED MULLION:
HC822 PRECISION HARDWARE REMOVABLE WITH (4) 1
MS OR #14 x 1" SMS AT TOP. 3/8"x2 1/4" SLEEVE ANCHOR
EMBEDDED 1 1/2" INTO CONCRETE AT BOTTOM.

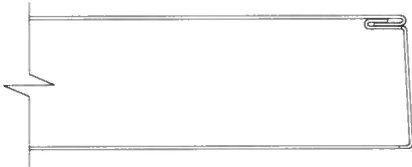


DOOR EDGE CONSTRUCTION

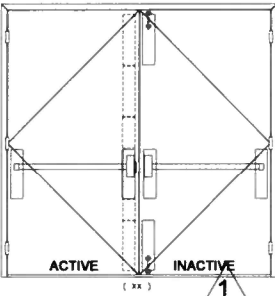

OPTION 3

ACTIVE LEAF:
"PRECISION" HC2300 MORTISE PANIC EXIT. SURFACE MOUNT
MANUALLY OPERATED FLUSH BOLT AT TOP AND BOTTOM.
WITH (4) 10 x 1-1/4" FH SMS

INACTIVE LEAF:
"PRECISION" HC2800 CONCEALED VERTICAL ROD TWO POINT
LOCK SYSTEM WITH "PRECISION" PANIC DEVICE LOCATED
40" FROM BOTTOM WITH (4) 10-24 x 1-1/4" OH MS

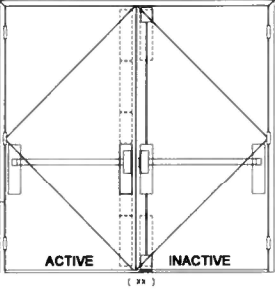


OPTION 4

ACTIVE LEAF:
"PRECISION" HC2800 CONCEALED VERTICAL ROD TWO POINT
LOCK SYSTEM WITH PRECISION PANIC DEVICE WITH (4) 10-24
x 1-1/4". LOCATED 39-1/2" FROM BOTTOM

INACTIVE LEAF:
"PRECISION" HC2200 SURFACE VERTICAL ROD TWO POINT
LOCK SYSTEM WITH PRECISION PANIC DEVICE WITH (4) 10-24
x 1-1/4" OH MS. LOCATED 39-1/2" FROM BOTTOM


(2)-SURFACE MOUNT METALLIC STRIKE PLATE AT HEAD TO
BE FASTENED WITH (2) 1/4-20 FH MS

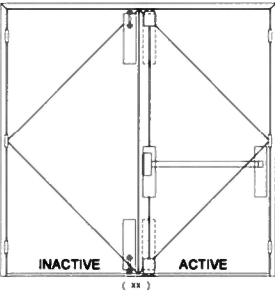

OPTION 5

ACTIVE LEAF:
"PRECISION" HC2200 SURFACE VERTICAL ROD.
(4) 10-24 x 1-1/4" OH MS. LOCATED 39-3/4" FROM BOTTOM

INACTIVE LEAF:
"IVES" SB453 SURFACE MOUNT MANUALLY OPERATED FLUSH
BOLT. TO BE FASTENED WITH (4) 12 x 1-1/4" FH MS

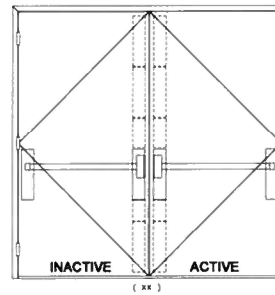

OPTION 6



ACTIVE LEAF:
"VON DUPRIN" 9847 CONCEALED VERTICAL ROD WITH PANIC
DEVICE WITH (2) 8-32 x 3/8" FH MS. LOCATED 39-3/4" FROM
BOTTOM

INACTIVE LEAF:
"PRECISION" HC2800 CONCEALED VERTICAL ROD. SURFACE
MOUNT TWO POINT LOCK SYSTEM WITH PANIC DEVICE WITH
(4) 10-24 x 1-1/4". LOCATED 39-1/2" FROM BOTTOM

PRODUCT RENEWED
as complying with the Florida
Building Code
NOA-No. **26-0415.01**
Expiration Date: **07/14/2031**
By: *Manuel Perez*
Miami-Dade Product Control

OPTION 7


SINGLE PANEL DOOR ONLY:
"VON DUPRIN" 9875 MORTISE PANIC EXIT WITH (2)
8-32 x 3/8" FH MS.
LOCATED 39-3/4" FROM BOTTOM

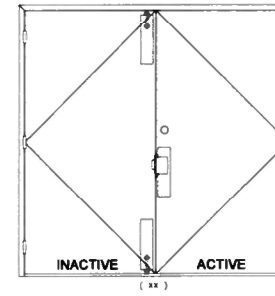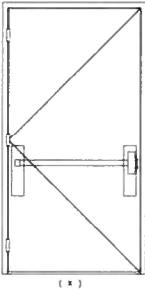

OPTION 8

ACTIVE LEAF:
"DORMA" CL700 SURFACE MOUNT METALLIC HANDLE AT 39 1/2" FROM
BOTTOM WITH (2) #8-36 X 3/8" PH MS AND (2) #8 X 3/8" FH MULTI THREAD
SCREW.
"DORMA" DB660 SURFACE MOUNT METALLIC DEAD BOLT AT 45 1/2" FROM
BOTTOM WITH (2)1/4"-20 X 1 5/8" FH MS; (2) #10-32 X 2 3/8" PH MS AND (2)#8 X
3/8" FH MULTI THREAD SCREW.

INACTIVE LEAF:
"IVES" FB458 FLUSH MOUNT METALLIC FLUSH BOLTS AT 12" AND 71" FROM
W/ (4)#8 X 3/8" FH MULTI THREAD SCREW.
ONE FLUSH MOUNT METALLIC STRIKE PLATE AT 39 1/2" FROM BOTTOM W/
(2) #10 X 1" FH SMS AND ONE FLUSH MOUNT METALLIC STRIKE PLATE AT
45 1/2" FROM BOTTOM W/ (2)#8 X 3/8" FH MULTI THREAD SCREW.
OR
"IVES" SB453 SURFACE MOUNT MANUALLY OPERATED SURFACE BOLT TO
BE FASTENED WITH (4) 12 X 1-1/4" FH MS

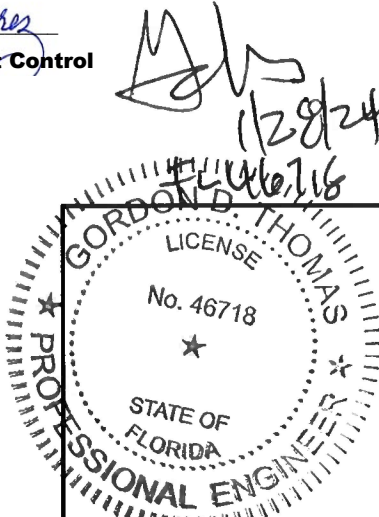


REVISIONS	
NO.	DESCRIPTION

GENSTORM OPAQUE OUTSWING STEEL DOOR SYSTEM (LMI)

Gensteel
www.gensteeldoors.com
4950 Hickmore, St. Laurent, Quebec, Canada, H4T1K6
Tel: (514) 733-3562 Fax: (514) 733-1932

DATE	10/19/2023
SCALE	NTS.
DRAWN	
PROJECT	

DRAWING NO.
AD-09-001

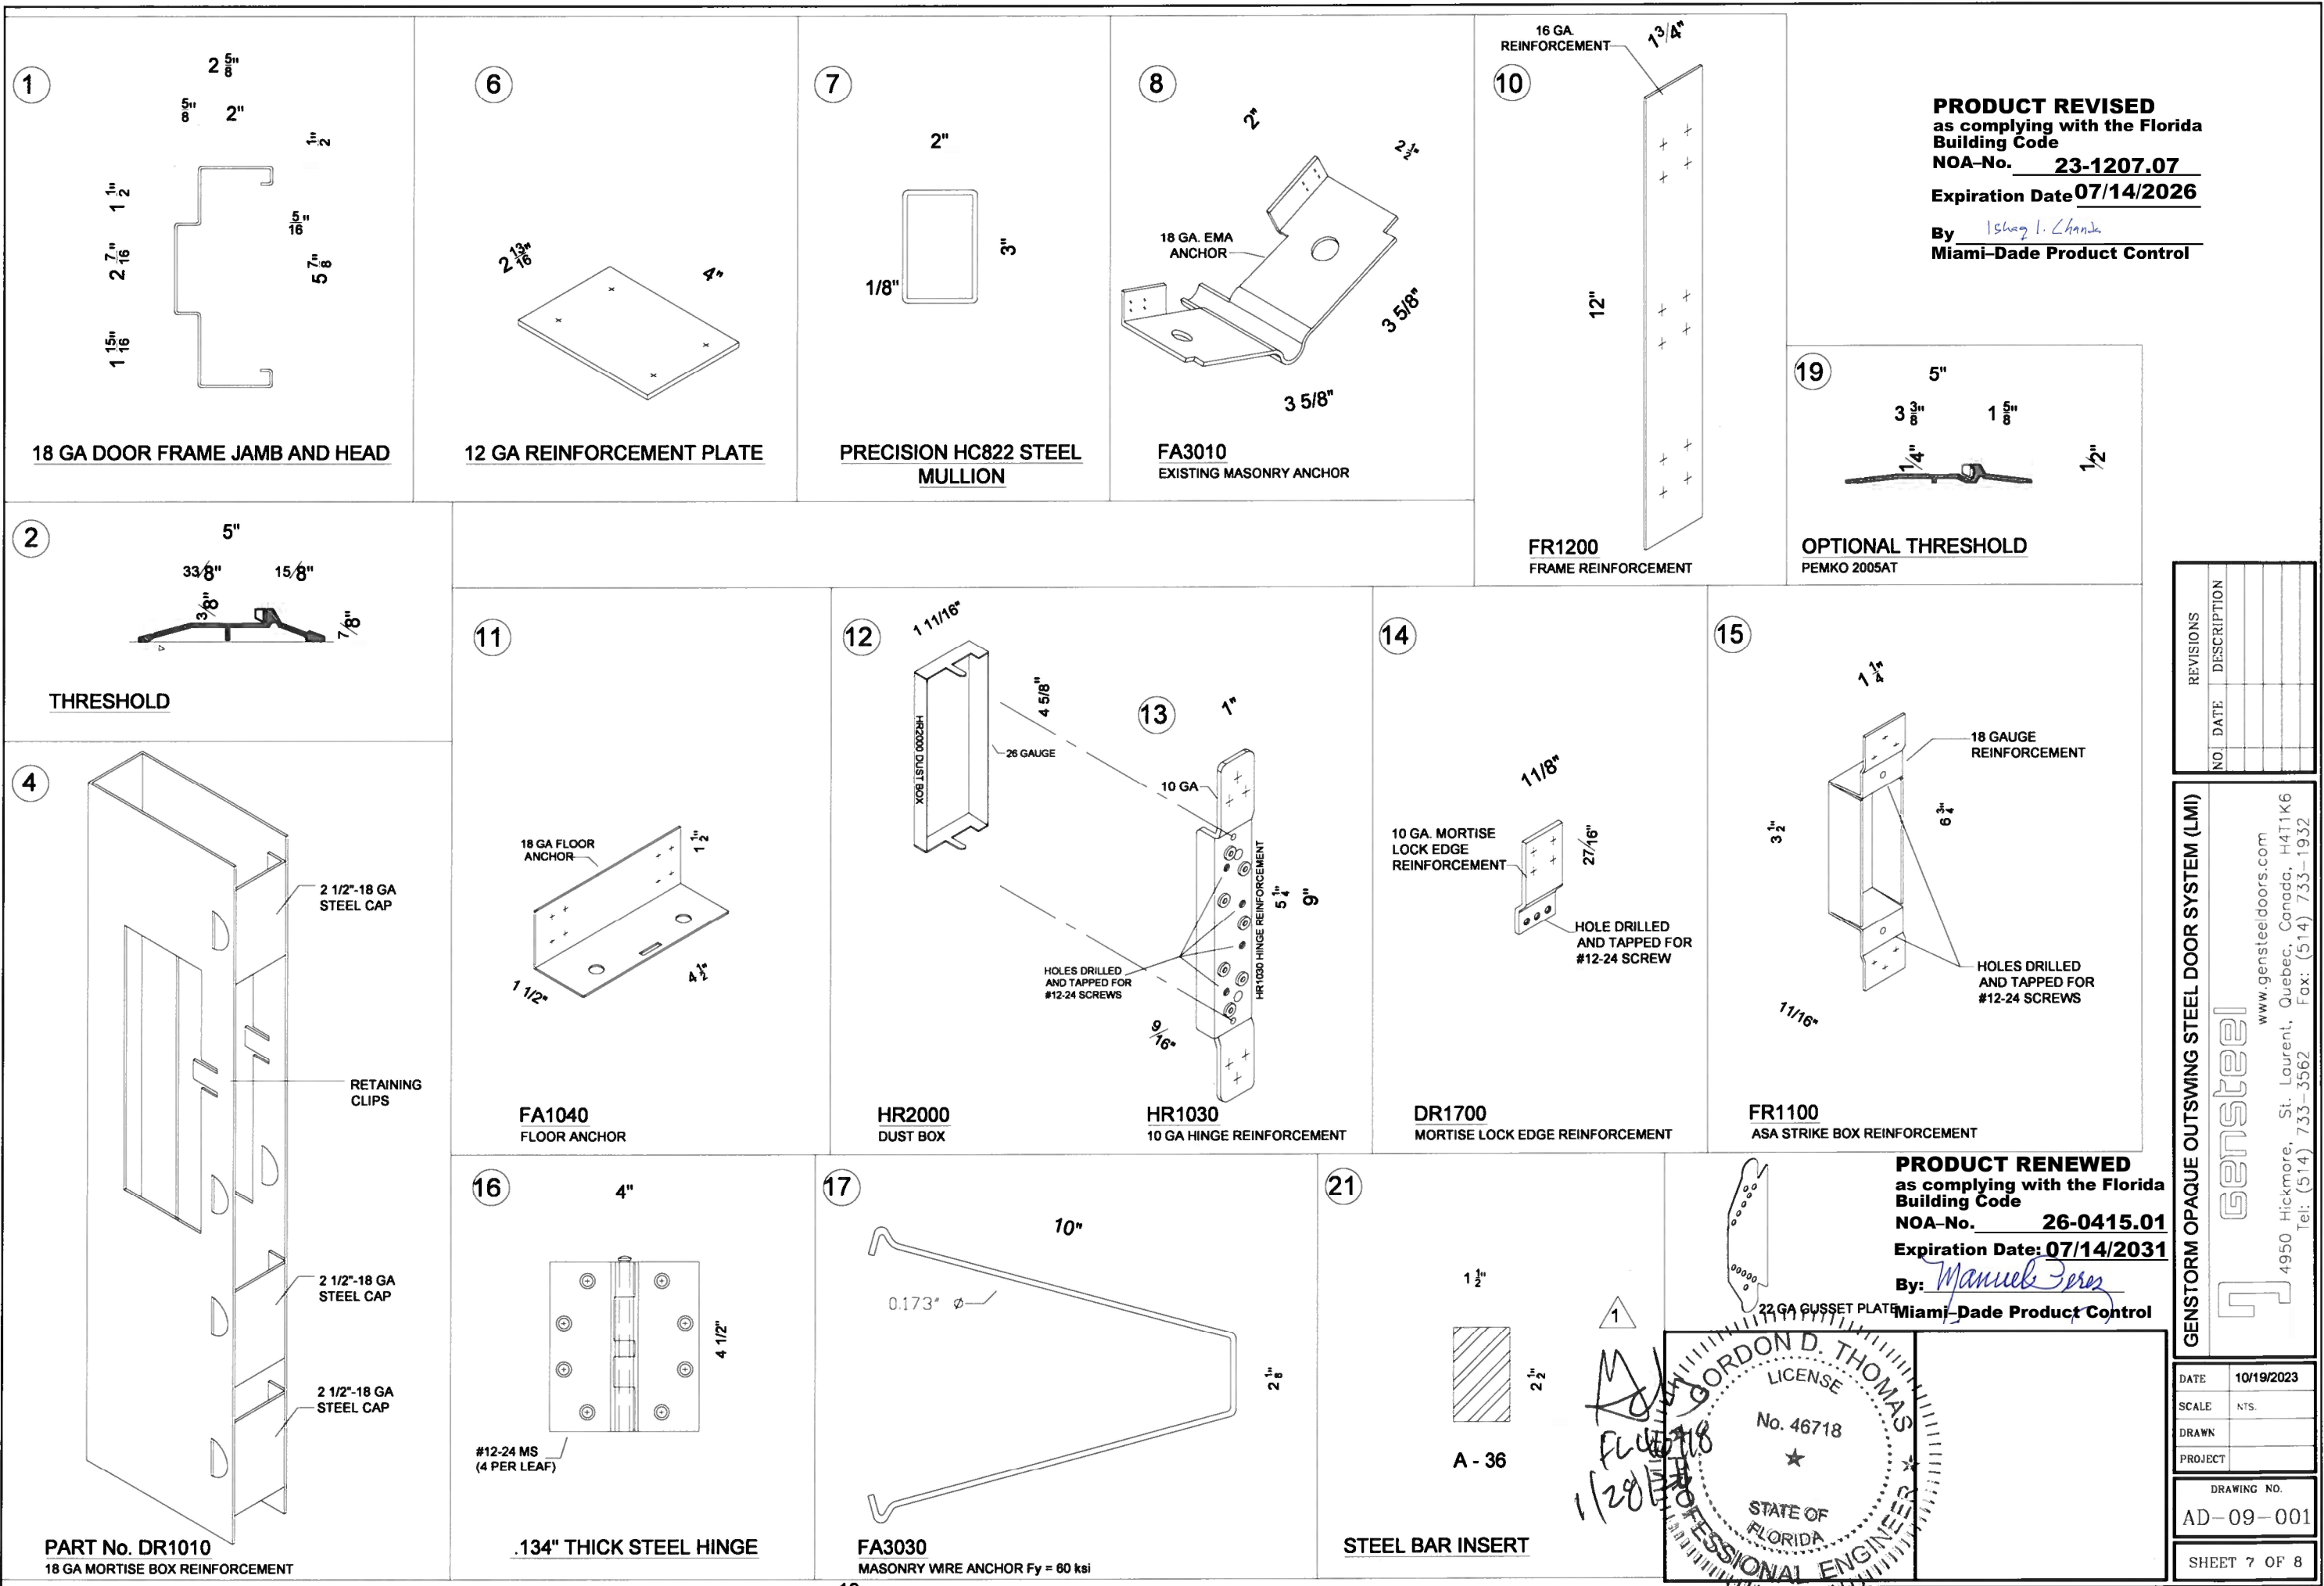


PRODUCT REVISED
as complying with the Florida
Building Code
NOA-No. 23-1207.07
Expiration Date 07/14/2026
By Ishag I. Chande
Miami-Dade Product Control

OPTIONAL THRESHOLD
PEMCO 2005AT

REVISIONS	
NO.	DESCRIPTION

GENSTORM OPAQUE OUTSWING STEEL DOOR SYSTEM (LMI)
gensteel
www.gensteeldoors.com
4950 Hickmore, St. Laurent, Quebec, Canada, H4T1K6
Tel: (514) 733-3562 Fax: (514) 733-1932


PRODUCT RENEWED
as complying with the Florida
Building Code
NOA-No. 26-0415.01
Expiration Date: 07/14/2031
By: Manuel Perez
Miami-Dade Product Control

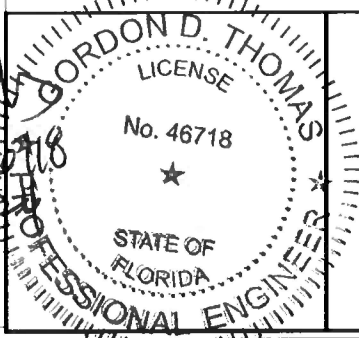

DATE	10/19/2023
SCALE	N.T.S.
DRAWN	
PROJECT	
DRAWING NO.	
AD-09-001	
SHEET 7 OF 8	

BILL OF MATERIALS


ITEM	PART No.	MATERIAL	QTY.	DESCRIPTION	MANUFACTURER/SUPPLIER/ REMARKS
1	-	STEEL OR ST/ST	AS REQD.	FRAME HEAD/JAMB (5- $\frac{7}{8}$ " x 2")	18 GA. (0.048MIN.) Fy= 42KSI MIN.
2	PMK177-T	ALUM.	1	THRESHOLD WITH THERMO SEAL INSERT	PEMKO 177AT W/ THERMOSEAL(T)
3	-	STEEL OR ST/ST	AS REQD.	DOOR PANEL	20 GA. (0.036MIN) Fy= 42 KSI MIN.
4	DR1010	STEEL	AS REQD.	MORTISE BOX REINFORCEMENT	GENSTEEL
5	P 387	-	AS REQD.	PEMKO 387 CLOSED CELL SPONGE WEATHERSTRIP	PEMKO
6	-	STEEL	AS REQD.	2- $\frac{3}{16}$ " x 4" 12 GA. STEEL REINFORCEMENT	GENSTEEL
7	HC822	STEEL	AS REQD.	2" X 3" X 1/8" REMOVABLE MULLION	PRECISION HARDWARE HC822 Fy = 46 ksi
8	FA3010	STEEL	AS REQD.	EXISTING MASONRY ANCHOR	GENSTEEL
9	SB453	-	AS REQD.	SURFACE BOLT	IVES SB453
10	FR1200	STEEL	AS REQD.	1- $\frac{3}{4}$ " x 12" 16 GA. FRAME REINFORCEMENT	GENSTEEL
11	FA1040	STEEL	2	FLOOR ANCHOR 18 GA. (1- $\frac{1}{2}$ " x 1- $\frac{1}{2}$ " x 4- $\frac{1}{2}$ " LG)	GENSTEEL
12	HR2000	STEEL	3 PER LEAF	HINGE DUSTBOX	GENSTEEL
13	HR1030	STEEL	3 PER LEAF	HINGE REINFORCEMENT WELDED TO FRAME	GENSTEEL
14	DR1700	STEEL	AS REQD.	MORTISE LOCK EDGE REINFORCEMENT WELDED	GENSTEEL
15	FR1100	STEEL	AS REQD.	ASA STRIKE BOX	GENSTEEL
16	179-454	STEEL	3 PER LEAF	DOREX, HAGER #179-454-15 HINGE	STANLEY
17	FA3030	STEEL	AS REQD.	MASONRY WIRE ANCHOR	.173 DIA.
18	-	STEEL	AS REQD.	20GA. DUSTBOX	GENSTEEL
19	PMK2005AT	ALUM.	1	OPTIONAL THRESHOLD WITH THERMO SEAL INSERT	PEMKO 2005AT W/ THERMOSEAL(T)
20	PEMKO 315_N	-	1 PER LEAF.	WEATHERSTRIP AT BOTTOM OF PANEL	PEMKO
21	-	STEEL	1 PER MULLION	1 1/2" x 2 1/2" FULL LENGTH STEEL BAR REINFORCEMENT	A36 PRECISION HARDWARE HC822 INSERT
22	PEMKO P375	-	AS REQD.	PEMKO 375CR ASTRAGAL WITH SPONGE NEOPRENE	PEMKO WEATHERSTRIP APPLY WHEN WATER INFILTRATION IS REQUIRED
23	HONEYCOMB	-	AS REQD.	INSIDE OF DOOR PANEL	GENSTEEL

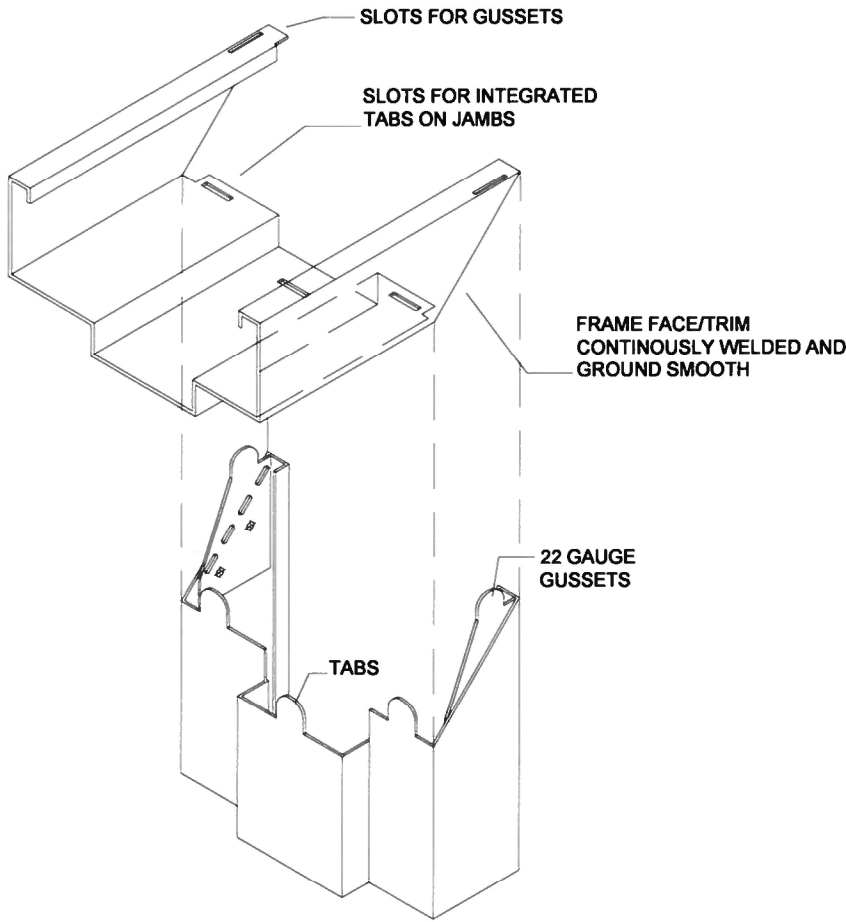

CORNER FRAME CONSTRUCTION

PRODUCT REVISED
 as complying with the Florida Building Code
 NOA-No. 23-1207.07
 Expiration Date 07/14/2026
 By Ishay I. Chandra
 Miami-Dade Product Control

PRODUCT RENEWED
 as complying with the Florida Building Code
 NOA-No. 26-0415.01
 Expiration Date: 07/14/2031
 By: Manuel Perez
 Miami-Dade Product Control

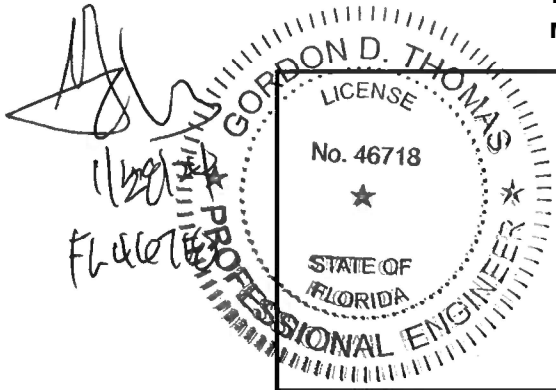

REVISIONS	
NO.	DATE DESCRIPTION

GENSTORM OPAQUE OUTSWING STEEL DOOR SYSTEM (LMI)

www.gensteeldoors.com
 4950 Hickmore, St. Laurent, Quebec, Canada, H4T1K6
 Tel: (514) 733-3562 Fax: (514) 733-1932

DATE	10/19/2023
SCALE	NTS.
DRAWN	
PROJECT	
DRAWING NO.	
AD-09-001	
SHEET 8 OF 8	