



DEPARTMENT OF REGULATORY AND ECONOMIC RESOURCES (RER)
BOARD AND CODE ADMINISTRATION DIVISION

NOTICE OF ACCEPTANCE (NOA)

MIAMI-DADE COUNTY
PRODUCT CONTROL SECTION
11805 SW 26 Street, Room 208
Miami, Florida 33175-2474
T (786) 315-2590 F (786) 315-2599
www.miamidade.gov/economy

Gensteel Doors Inc.
4950 Hickmore Street
St. Laurent, Quebec, Canada H4T 1K6

SCOPE:

This NOA is being issued under the applicable rules and regulations governing the use of construction materials. The documentation submitted has been reviewed and accepted by Miami-Dade County RER-Product Control Section to be used in Miami-Dade County and other areas where allowed by the Authority Having Jurisdiction (AHJ).

This NOA shall not be valid after the expiration date stated below. The Miami-Dade County Product Control Section (In Miami-Dade County) and/ or the AHJ (in areas other than Miami-Dade County) reserve the right to have this product or material tested for quality assurance purposes. If this product or material fails to perform in the accepted manner, the manufacturer will incur the expense of such testing and the AHJ may immediately revoke, modify, or suspend the use of such product or material within their jurisdiction. RER reserves the right to revoke this acceptance if it is determined by Miami-Dade County Product Control Section that this product or material fails to meet the requirements of the applicable building code.

This product is approved as described herein and has been designed to comply with the Florida Building Code, including the High Velocity Hurricane Zone.

DESCRIPTION: Series “GenStorm” Louver Outswing Commercial Steel Door – L.M.I.

APPROVAL DOCUMENT: Drawing No. **AD-09-002**, titled “GenStorm Louver Outswing Steel Door (LMI)”, sheets 1 thru 8 of 8, dated 10/05/23, prepared by manufacturer, signed and sealed by Gordon D. Thomas, P.E., bearing the Miami-Dade County Product Control Renewal stamp with the Notice of Acceptance number and expiration date by the Miami-Dade County Product Control Section.

MISSILE IMPACT RATING: Large and Small Missile Impact Resistant

LABELING: Each unit shall bear one of the following permanent labels:

Gensteel Doors Inc.	Gensteel Doors Inc.	Gensteel Doors, USA
4950 Hickmore Street	2335 Industrial Park Drive	1551 Fairground Road
Ville St. Laurent, Quebec, Canada H4T1K6	Cornwall, Ontario, Canada K6H7M4	Madison, Georgia, USA 30650

and series and the statement: “Miami-Dade County Product Control Approved”.

RENEWAL of this NOA shall be considered after a renewal application has been filed and there has been no change in the applicable building code negatively affecting the performance of this product.

TERMINATION of this NOA will occur after the expiration date or if there has been a revision or change in the materials, use, and/ or manufacture of the product or process. Misuse of this NOA as an endorsement of any product, for sales, advertising or any other purposes shall automatically terminate this NOA. Failure to comply with any section of this NOA shall be cause for termination and removal of NOA.


ADVERTISEMENT: The NOA number preceded by the words Miami-Dade County, Florida, and followed by the expiration date may be displayed in advertising literature. If any portion of the NOA is displayed, then it shall be done in its entirety.

INSPECTION: A copy of this entire NOA shall be provided to the user by the manufacturer or its distributors and shall be available for inspection at the job site at the request of the Building Official.

This NOA **renews NOA No. 23-1207.08** and consists of this page 1 and evidence pages E-1, E-2 and E-3, as well as approval document mentioned above.

The submitted documentation was reviewed by **Manuel Perez, P.E.**

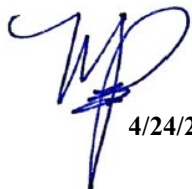


4/24/26

NOA No. 26-0415.02
Expiration Date: July 14, 2031
Approval Date: May 07, 2026
Page 1

Gensteel Doors Inc.

NOTICE OF ACCEPTANCE: EVIDENCE SUBMITTED

1. EVIDENCE SUBMITTED UNDER PREVIOUS NOA's

A. DRAWINGS

1. Manufacturer's die drawings and sections.
(Submitted under NOA No. 10-0125.03)
2. Drawing No. **AD-09-002**, titled "GenStorm Louver Outswing Steel Door (LMI)", sheets 1 through 8 of 8, dated 10/05/23, prepared by manufacturer, signed and sealed by Gordon D. Thomas, P.E.
(Submitted under NOA No. 23-1207.08)

B. TESTS


1. Test reports on: 1) Air Infiltration Test, per FBC, TAS 202-94
2) Uniform Static Air Pressure Test, Loading per FBC, TAS 202-94
3) Water Resistance Test, per FBC, TAS 202-94
4) Large Missile Impact Test per FBC, TAS 201-94
5) Cyclic Wind Pressure Loading per FBC, TAS 203-94
6) Forced Entry Test, per FBC 2411 3.2.1 and TAS 202-94
7) Tensile Test, per ASTM A370-05
along with marked-up drawings and installation diagram of GenStorm Opaque, Glazed and Louvered Single and Double Swinging Doors, prepared by Fenestration Testing Laboratory, Inc., Test Report No. **FTL-5877** dated 10/13/09, signed and sealed by Julio E. Gonzalez, P.E.
(Submitted under NOA No. 10-0125.03)
2. Test reports on: 1) Uniform Static Air Pressure Test, Loading per FBC, TAS 202-94
2) Large Missile Impact Test per FBC, TAS 201-94
3) Cyclic Wind Pressure Loading per FBC, TAS 203-94
along with marked-up drawings and installation diagram of GenStorm Opaque Single Swinging Doors, prepared by Fenestration Testing Laboratory, Inc., Test Report No. **FTL-5898**, dated 09/14/09, signed and sealed by Julio E. Gonzalez, P.E.
(Submitted under NOA No. 10-0125.03)

C. CALCULATIONS

1. Anchor verification calculations and structural analysis, complying with FBC 7th Edition (2020), dated 12/24/20, prepared by MCY Engineering, Inc., signed and sealed by Yiping Wang, P.E.
(Submitted under NOA No. 20-1230.03)

D. QUALITY ASSURANCE

1. Miami-Dade Department of Regulatory and Economic Resources (RER)

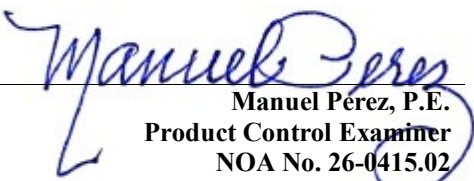
Manuel Pérez, P.E.
Product Control Examiner
NOA No. 26-0415.02
Expiration Date: July 14, 2031
Approval Date: May 07, 2026

Gensteel Doors Inc.

NOTICE OF ACCEPTANCE: EVIDENCE SUBMITTED

1. EVIDENCE SUBMITTED UNDER PREVIOUS NOA's (CONTINUED)

E. MATERIAL CERTIFICATIONS


1. Tensile Test Report No. **FTL-6745** per ASTM A370-05 dated 12/01/11, issued by Fenestration Testing Lab, signed and sealed by Marlin D. Brinson, P.E.
(Submitted under NOA No. 10-0125.03)

F. STATEMENTS

1. Statement letter of conformance, complying with **FBC 8th Edition (2023)**, dated January 28, 2024, prepared, signed and sealed by Gordon D. Thomas, P.E.
(Submitted under NOA No. 23-1207.08)
2. Successor Engineer Statement letter of adopting another Engineer's work dated 12/14/23 per FLA Administrative rule 61G15.27.001 and taking full responsibility, prepared, signed and sealed by Gordon D. Thomas, P.E.
(Submitted under NOA No. 23-1207.08)
3. Statement letter of no financial interest, dated December 14, 2023, prepared, signed and sealed by Gordon D. Thomas, P.E.
(Submitted under NOA No. 23-1207.08)
4. Statement letter of no changes other than the title block, dated December 14, 2023, prepared, signed and sealed by Gordon D. Thomas, P.E.
(Submitted under NOA No. 23-1207.08)
5. Distributor Agreement between Gensteel Doors, Inc., Ontario Canada and North American Door Corp. dba Gensteel Doors, LLC, N.Y., USA, dated January 26, 2021, signed by Bruno Gervasi, VP Manufacturing and Antonio Gervasi, President, respectively.
(Submitted under NOA No. 20-1230.03)
6. Proposal No. **08-1489** issued by the Product Control Section, dated November 11, 2008, signed by Ishaq Chanda, P.E.
(Submitted under NOA No. 10-0125.03)

G. OTHERS

1. Notice of Acceptance No. **20-1230.03**, issued to Gensteel Doors Inc. for their Series GenStorm Louver Outswing Steel Doors, approved on 02/04/21 and expiring on 07/14/26.

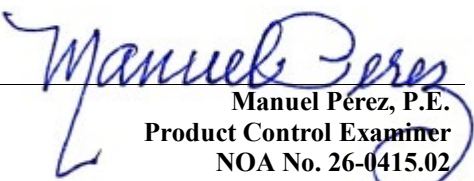
Manuel Pérez, P.E.
Product Control Examiner
NOA No. 26-0415.02
Expiration Date: July 14, 2031
Approval Date: May 07, 2026

Gensteel Doors Inc.

NOTICE OF ACCEPTANCE: EVIDENCE SUBMITTED

2. NEW EVIDENCE SUBMITTED

A. DRAWINGS

1. None.

B. TESTS

1. Test reports on: 1) Uniform Static Air Pressure Test, Loading per FBC, TAS 202-94
2) Large Missile Impact Test per FBC, TAS 201-94
3) Cyclic Wind Pressure Loading per FBC, TAS 203-94
4) Tensile test per FBC, TAS 202

along with marked-up drawings and installation diagram of GenStorm DS 4888 heavy duty opaque steel door, prepared by QAI Laboratories, Test Report No. **MED 6615a**, dated 03/19/26 signed and sealed by Idalmis Ortega, P.E.

C. CALCULATIONS

1. None.

D. QUALITY ASSURANCE

1. Miami-Dade Department of Regulatory and Economic Resources (RER)

E. MATERIAL CERTIFICATIONS


1. None.

F. STATEMENTS

1. None.

G. OTHERS

1. Notice of Acceptance No. **23-1207.08**, issued to Gensteel Doors Inc. for their Series GenStorm Louver Outswing Steel Doors, approved on 02/15/24 and expiring on 07/14/26.

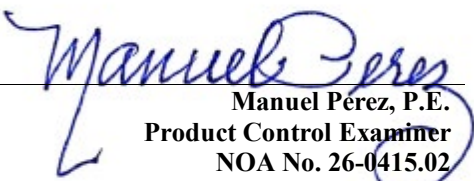
Manuel Pérez, P.E.
Product Control Examiner
NOA No. 26-0415.02
Expiration Date: July 14, 2031
Approval Date: May 07, 2026

TYPICAL THRESHOLD (B)
NOT RATED FOR WATER
INFILTRATION (PEMKO
177AT96)

TYPICAL THRESHOLD (B1)
NOT RATED FOR WATER
INFILTRATION (PEMCO
2005AT)

Technical drawing of a head detail. The drawing shows a cross-section of a structure with a metal top flange labeled "METAL STRUCTURE". Below this, a horizontal channel is labeled "5". To the right of this channel is a vertical section labeled "6". The space between the metal structure and the vertical section is labeled "1/4\" MAX. SHIM SPACE". On the left side, a set of stairs is shown, with the number "26" in a circle next to it. The word "EXTERIOR" is written vertically to the left of the stairs. At the bottom, the text "HEAD DETAIL" is written, followed by a circle containing the letter "A".

APPROVED
SEALANT/CAULKING
TO BE APPLIED AS NEEDED

10

26

EXTERIOR

5

1/4" MAX. SHIM SPACE

HEAD DETAIL A

10

26

EXTERIOR

5

18

1/4" MAX. SHIM SPACE

HEAD DETAIL A

By _____
Miami-Dade

DOOR

#10 SMS 2" FROM END
& 7-1/2" o.c

21

SPOT WELD

SPOT WELD
@ 2 1/2" O.C.

19

3

EXTERIOR

20

#10 SMS 2" FROM END
& 7-1/2" o.c

STATE OF FLORIDA
No. 46718
COPD THOMAS
LICENSE

LOUVER DETAIL

Miami-Dade Product Control



REVISIONS	
NO	DATE DESCRIPTION

GENSTEEL
4950 Hickmore, St. Laurent, Quebec, Canada H4T 1K6
Tel: 514.733.3562 Fax: 514.733.1932
www.gensteeldoors.com


DATE	10/05/2023
SCALE	NTS.
DRAWN	
PROJECT	

DRAWING NO.
AD-09-002


SHEET 2 OF 8

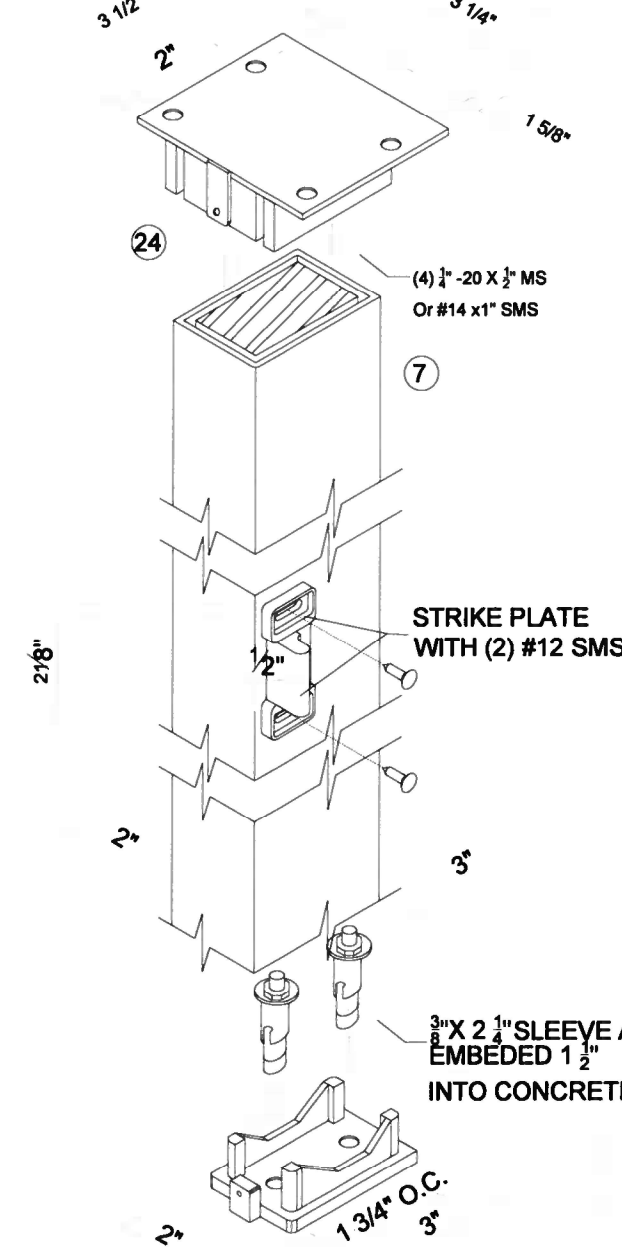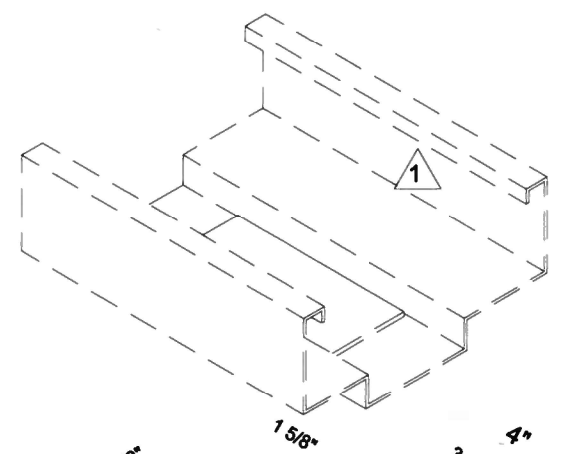

**HC822
REMOVABLE MULLION
W/REINFORCEMENT**

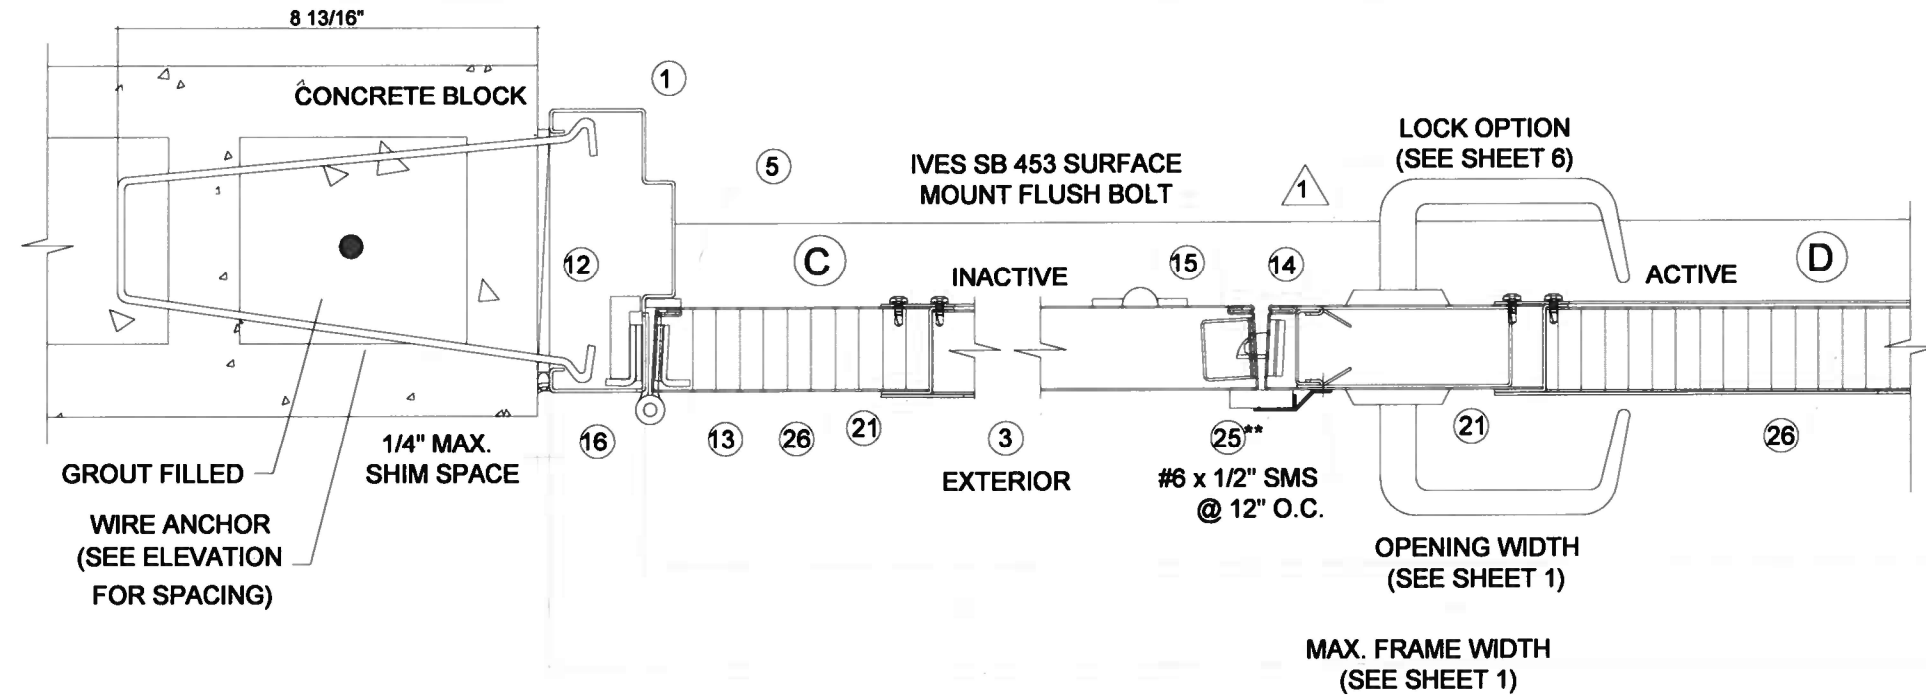

**LOCK OPTION # 1
SERIES 8200 SARGENT MORTISE LOCK W/ SURFACE BOLTS (INACTIVE)**

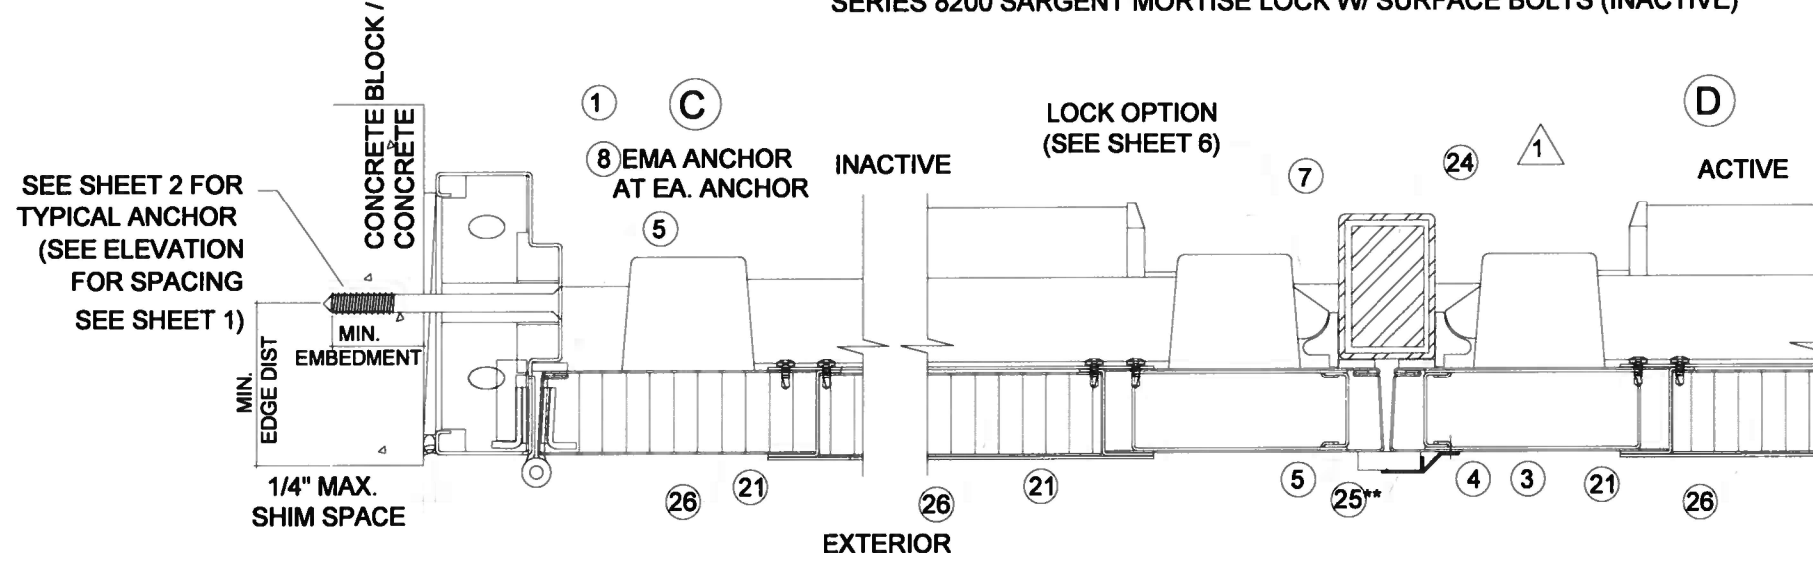


**LOCK OPTION # 2
PRECISION HC2100 RIM PANIC EXIT W/ HC822 REINFORCE MULLION**

PRODUCT REVISED
as complying with the Florida
Building Code
NOA-No. **23-1207.08**
Expiration Date **07/14/2026**
By *Ishag I. Chande*
Miami-Dade Product Control

PRODUCT RENEWED
as complying with the Florida
Building Code
NOA-No. **26-0415.02**
Expiration Date: **07/14/2031**
By: *Manuel Ferraz*
Miami-Dade Product Control

**** 22 PEMKO 375 ASTRAGAL W/ SPONGE NEOPRENE**

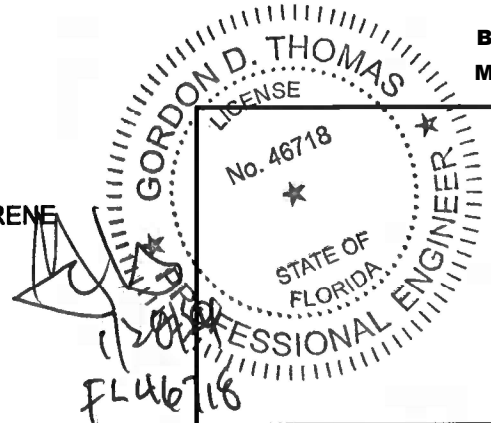

REVISES	NO.	DATE	DESCRIPTION


GENSTORM LOUVER OUTSWING STEEL DOOR (LMI)
Gensteel
4950 Hickmore, St. Laurent, Quebec, Canada H4T 1K6
Tel: 514.733.1932 Fax: 514.733.3562
www.gensteeldoors.com

DATE	10/05/2023
SCALE	NTS.
DRAWN	
PROJECT	

DRAWING NO.
AD-09-002

SHEET **3** OF **8**

PRODUCT REVISED
as complying with the Florida
Building Code
NOA-No. 23-1207.08
Expiration Date 07/14/2026
By Ismael L. Chanda
Miami-Dade Product Control

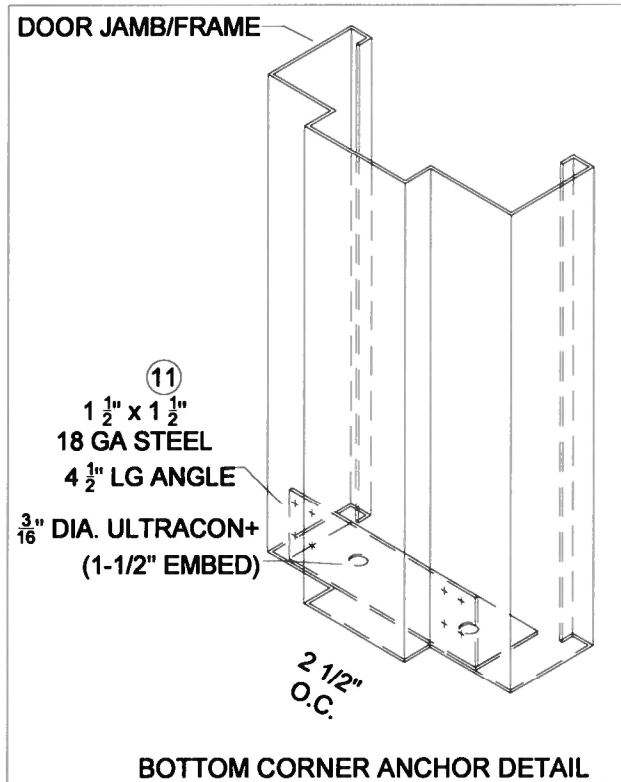



SEE SHEET 2 FOR
TYPICAL ANCHOR
(SEE ELEVATION
FOR SPACING
SEE SHEET 1)

SEE SHEET 2 FOR
TYPICAL ANCHOR
(SEE ELEVATION
FOR SPACING
SEE SHEET 1)

SEE SHEET 2 FOR
TYPICAL ANCHOR
(SEE ELEVATION
FOR SPACING
SEE SHEET 1)

PRODUCT RENEWED
as complying with the Florida
Building Code
NOA-No. 26-0415.02
Expiration Date: 07/14/2031
By: Manuel Perez
Miami-Dade Product Control

** 22 PEMKO 375 ASTRAGAL W/ SPONGE NEOPRENE

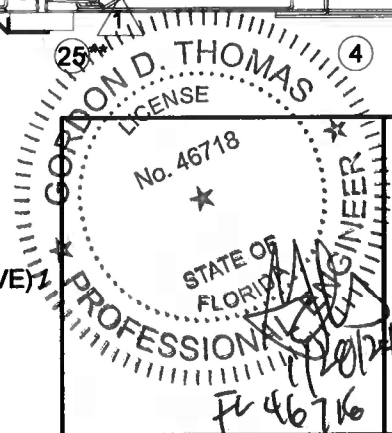
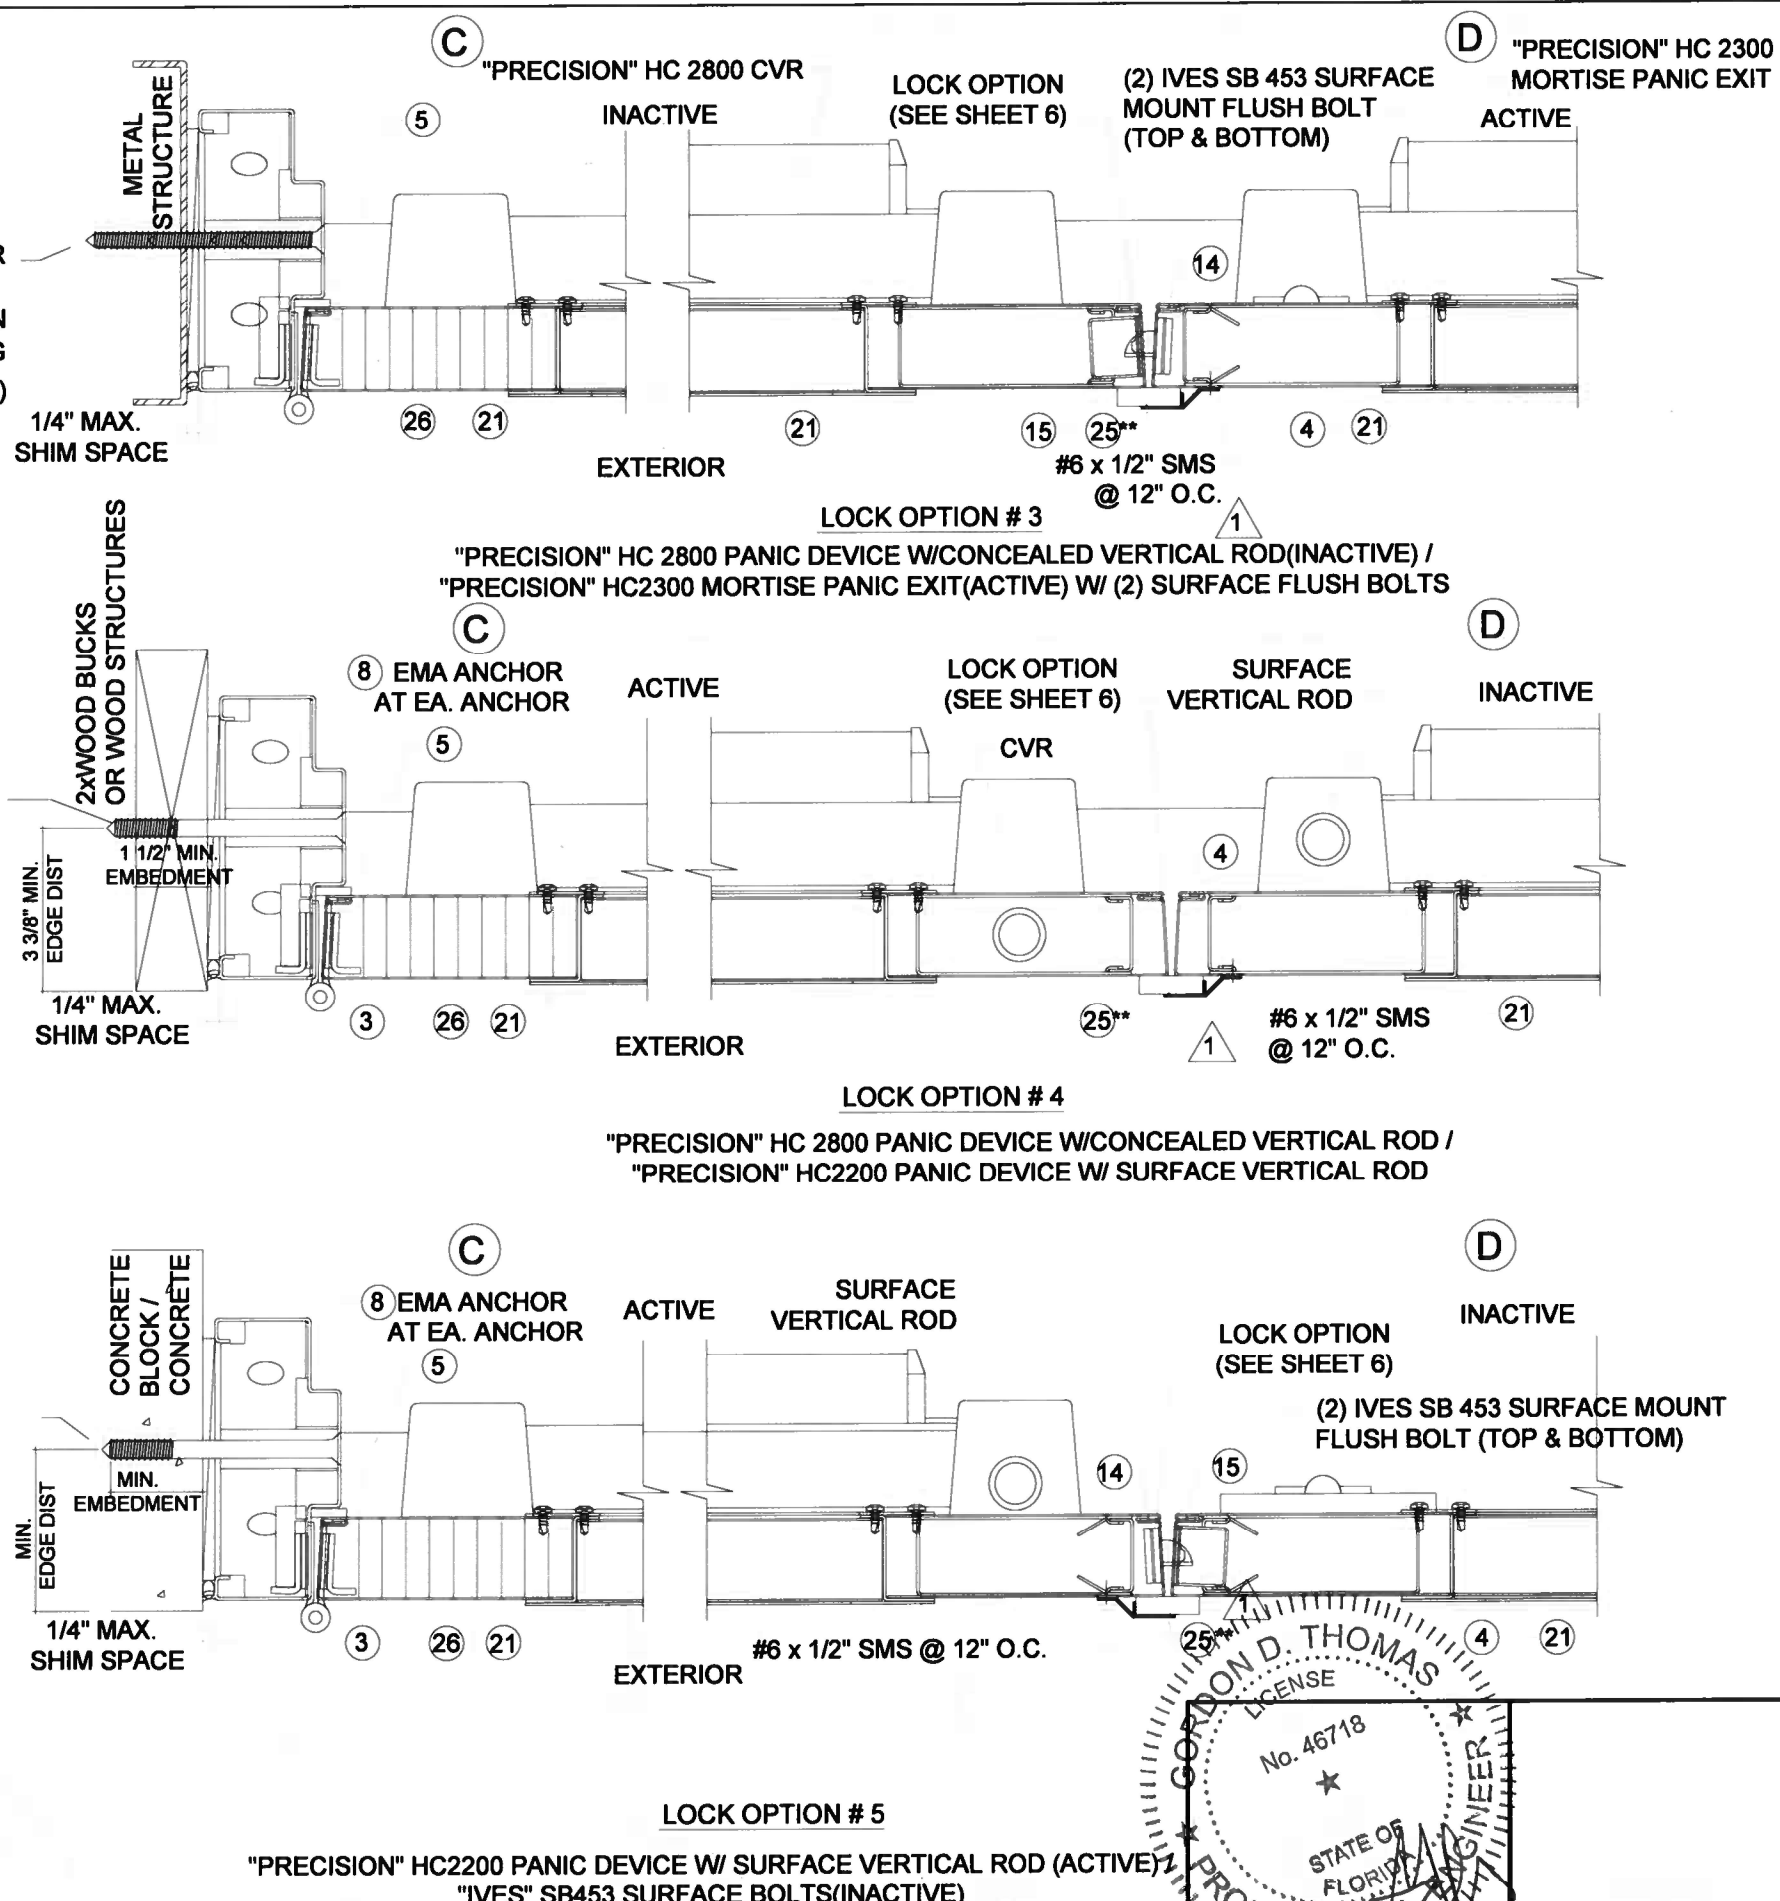


REVISIONS	DESCRIPTION
NO.	DATE

GENSTEEL
GENSTORM LOUVER OUTSWING STEEL DOOR (LMI)
4950 Hickmore, St. Laurent, Quebec, Canada H4T 1K6
Tel: 514.733.1932
www.gensteeldoors.com


DATE	10/05/2023
SCALE	NTS.
DRAWN	
PROJECT	
DRAWING NO.	AD-09-002
SHEET	4 OF 8

PRODUCT REVISED
as complying with the Florida
Building Code
NOA-No. 23-1207.08
Expiration Date 07/14/2026
By Ishag I. Chande
Miami-Dade Product Control

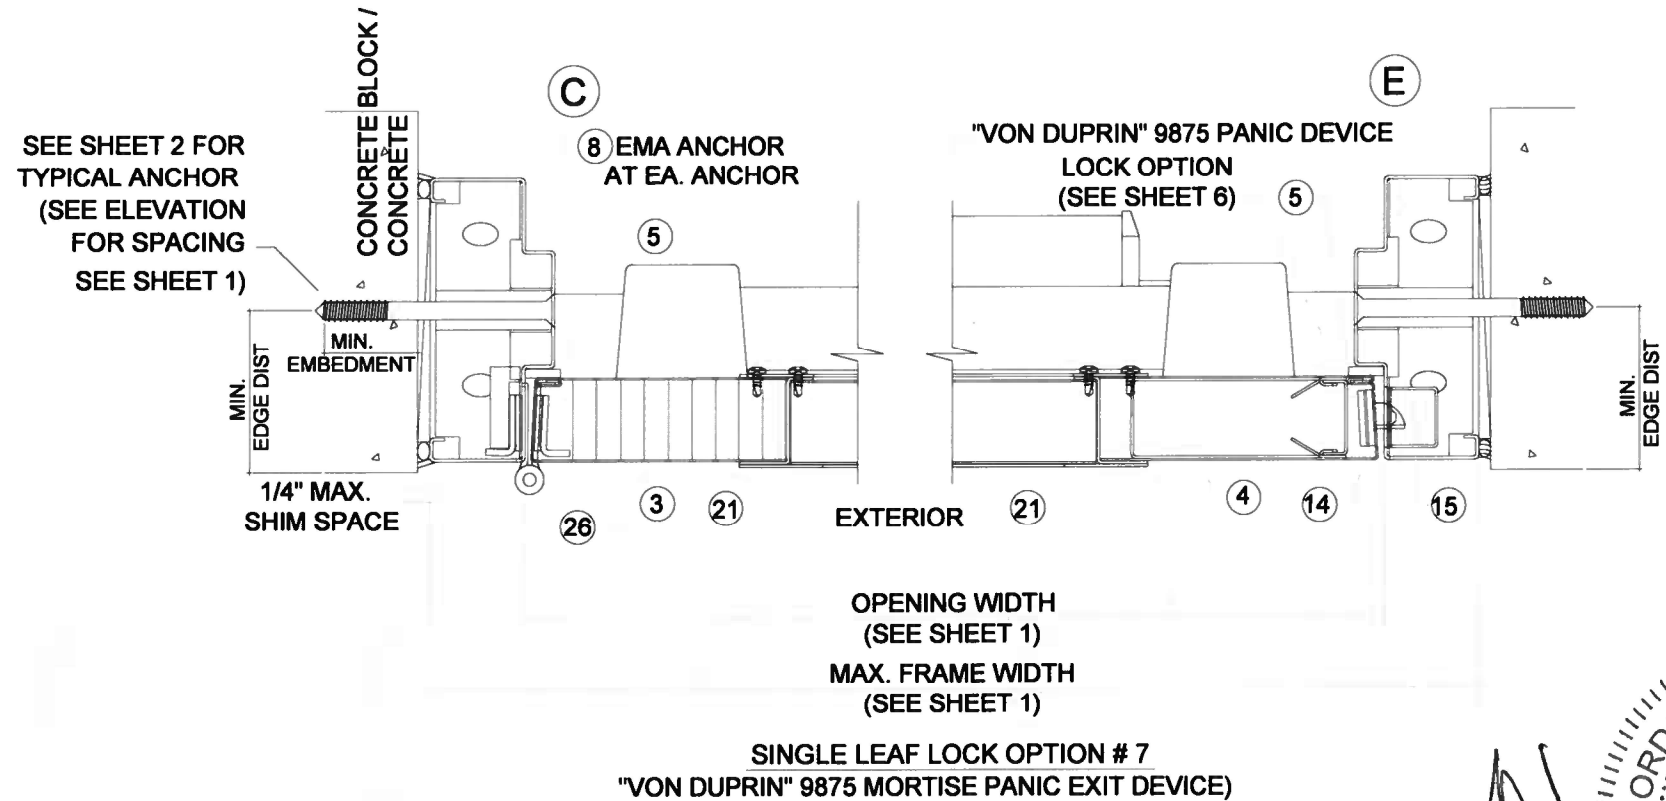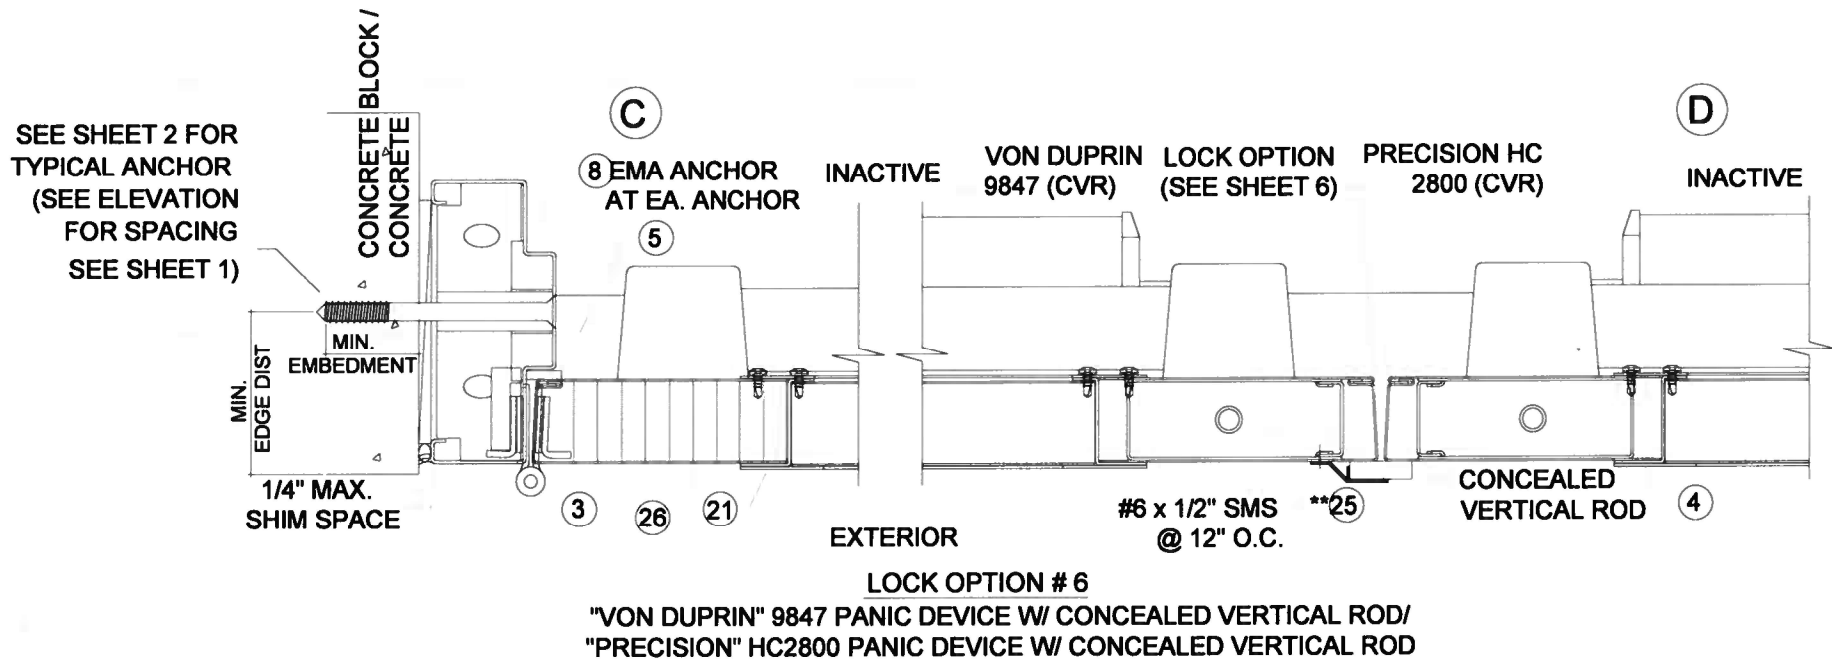

** 22 PEMKO 375 ASTRAGAL W/ SPONGE NEOPRENE

PRODUCT RENEWED
as complying with the Florida
Building Code
NOA-No. 26-0415.02
Expiration Date: 07/14/2031
By: Manuel Perez
Miami-Dade Product Control

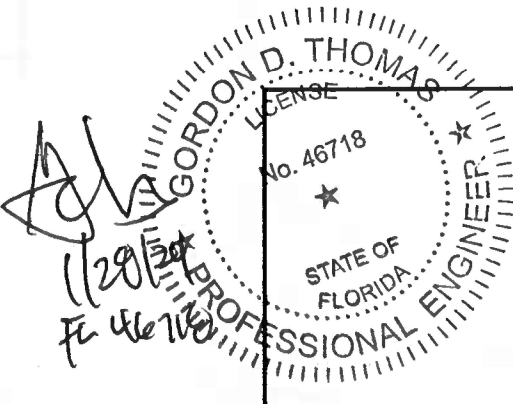

REVISIONS	
NO	DESCRIPTION

GENSTORM LOUVER OUTSWING STEEL DOOR (LMI)

Gensteel

4950 Hickmore, St. Laurent, Quebec, Canada H4T 1K6
Tel: 514.733.1932
Fax: 514.733.3562
www.gensteeldoors.com

DATE	10/05/2023
SCALE	NTS
DRAWN	
PROJECT	

DRAWING NO.	AD-09-002
SHEET	5 OF 8

LOCK OPTIONS

LOCK OPTIONS FOR DOUBLE DOORS
CAN APPLY TO SINGLE DOORS

HINGES: STEEL MORTISE HINGES 3 PER LEAF.
LOCATED AT 9 5/8" MAX. FROM TOP OF DOOR TO
CENTER LINE OF 1ST HINGE. BALANCE TO BE
SPACED OUT NOT TO EXCEED 37-15/16" MAX. FROM
CL TO CL OF HINGE. TO BE FASTENED BY #12-24 x 1/2"
FLATHEAD MACHINE SCREWS.

OPTION 1




DESIGN LOAD
(FOR SIZES SHOWN ABOVE OR SMALLER)
+80.0 PSF
-80.0 PSF

ACTIVE LEAF:
"SARGENT" 8200 SURFACE MOUNT MORTISE LOCK WITH
HANDLE. WITH SURFACE MOUNT METALLIC DEAD-BOLT.
LOCATED 38" FROM BOTTOM WITH (2) 8-32 x 1/4" FH MS

INACTIVE LEAF:
6-3/4" LONG 18 GA STRIKE BOX TO BE FASTENED BY (2)#12-24
SCREWS
"IVES" SB453 SURFACE MOUNT MANUALLY OPERATED FLUSH
BOLT AT TOP AND BOTTOM. WITH (4) 1/4-20 x 1-3/8" FH MS

SURFACE MOUNT METALLIC STRIKE PLATE AT FRAME HEAD
TO BE FASTENED WITH (2) #10 x 1-1/4" FH SMS

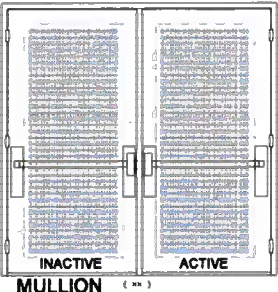

DESIGN LOAD
(FOR SIZES SHOWN ABOVE OR SMALLER)
+65.0 PSF
-65.0 PSF

OPTION 2

(PRECISION RIM EXIT W. MULLION)

ACTIVE LEAF:
"PRECISION" HC2100 RIM EXIT MECHANISM. SURFACE MOUNT
TWO POINT LOCK SYSTEM WITH ACTIVATING PANIC DEVICE
LOCATED 41-3/4" FROM BOTTOM WITH BY (4) 10-20 x 1-1/4" OH
MS

INACTIVE LEAF:
"PRECISION" HC2100 RIM EXIT MECHANISM. SURFACE MOUNT
TWO POINT LOCK SYSTEM WITH PANIC DEVICE LOCATED
41-3/4" FROM BOTTOM WITH BY (4) 1/4-20 x 1" FH MS

REINFORCED MULLION:
HC822 PRECISION HARDWARE REMOVABLE WITH (4) 1/4" 20 x 1/2"
MS OR #14 x 1" SMS AT TOP. 3/8" x 2 1/4" SLEEVE ANCHOR
EMBEDDED 1 1/2" INTO CONCRETE AT BOTTOM.

PRODUCT REVISED
as complying with the Florida
Building Code
NOA-No. **23-1207.08**
Expiration Date **07/14/2026**

By Ishag I. Chande
Miami-Dade Product Control

OPTION 3



DESIGN LOAD
(FOR SIZES SHOWN ABOVE OR SMALLER)
+65.0 PSF
-65.0 PSF

ACTIVE LEAF:
"PRECISION" HC2300 MORTISE PANIC EXIT. SURFACE MOUNT
MANUALLY OPERATED FLUSH BOLT AT TOP AND BOTTOM.
WITH (4) 10 x 1-1/4" FH SMS

INACTIVE LEAF:
"PRECISION" HC2800 CONCEALED VERTICAL ROD. SURFACE
MOUNT TWO POINT LOCK SYSTEM WITH "PRECISION" PANIC
DEVICE LOCATED 40" FROM BOTTOM WITH (4) 10-24 x 1-1/4"
OH MS



DESIGN LOAD
(FOR SIZES SHOWN ABOVE OR SMALLER)
+65.0 PSF
-65.0 PSF

OPTION 4

ACTIVE LEAF:
"PRECISION" HC2800 CONCEALED VERTICAL ROD. SURFACE
MOUNT TWO POINT LOCK SYSTEM WITH PRECISION PANIC
DEVICE WITH (4) 10-24 x 1-1/4". LOCATED 39-1/2" FROM
BOTTOM

INACTIVE LEAF:
"PRECISION" HC2200 SURFACE VERTICAL ROD. SURFACE
MOUNT TWO POINT LOCK SYSTEM WITH PRECISION PANIC
DEVICE WITH (4) 10-24 x 1-1/4" OH MS. LOCATED 39-1/2" FROM
BOTTOM

(2)-SURFACE MOUNT METALLIC STRIKE PLATE AT HEAD TO
BE FASTENED WITH (2) 1/4-20 FH MS

PRODUCT RENEWED
as complying with the Florida
Building Code
NOA-No. **26-0415.02**
Expiration Date: **07/14/2031**

By Manuel Perez
Miami-Dade Product Control


OPTION 5



DESIGN LOAD
(FOR SIZES SHOWN ABOVE OR SMALLER)
+80.0 PSF
-80.0 PSF

ACTIVE LEAF:
"PRECISION" HC2200 SURFACE VERTICAL ROD.
(4) 10-24 x 1-1/4" OH MS. LOCATED 39-3/4" FROM BOTTOM

INACTIVE LEAF:
"IVES" SB453 SURFACE MOUNT MANUALLY OPERATED FLUSH
BOLT. TO BE FASTENED WITH (4) 12 x 1-1/4" FH MS

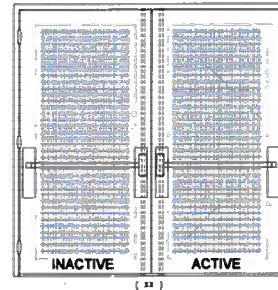

DESIGN LOAD
(FOR SIZES SHOWN ABOVE OR SMALLER)
+80.0 PSF
-80.0 PSF


OPTION 6

ACTIVE LEAF:
"VON DUPRIN" 9847 CONCEALED VERTICAL ROD WITH PANIC
DEVICE WITH (2) 8-32 x 3/8" FH MS. LOCATED 39-3/4" FROM
BOTTOM

INACTIVE LEAF:
"PRECISION" HC2800 CONCEALED VERTICAL ROD. SURFACE
MOUNT TWO POINT LOCK SYSTEM WITH PANIC DEVICE WITH
(4) 10-24 x 1-1/4". LOCATED 39-1/2" FROM BOTTOM


DOOR EDGE CONSTRUCTION

OPTION 7

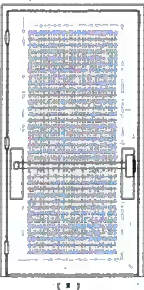

DESIGN LOAD
(FOR SIZES SHOWN ABOVE OR SMALLER)
+65.0 PSF
-65.0 PSF


SINGLE PANEL DOOR ONLY:
"VON DUPRIN" 9875 MORTISE PANIC EXIT WITH (2) 8-32 x 3/8"
FH MS.
LOCATED 39-3/4" FROM BOTTOM

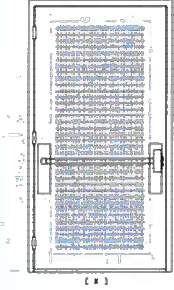

OPTION 8

DESIGN LOAD
(FOR SIZES SHOWN ABOVE OR SMALLER)
+80.0 PSF
-80.0 PSF

SINGLE PANEL DOOR ONLY:
"PRECISION" HC2100 RIM EXIT MECHANISM.
SURFACE MOUNT TWO POINT LOCK SYSTEM WITH
ACTIVATING PANIC DEVICE LOCATED 41-3/4" FROM
BOTTOM WITH BY (4) 10-20 x 1-1/4" OH MS

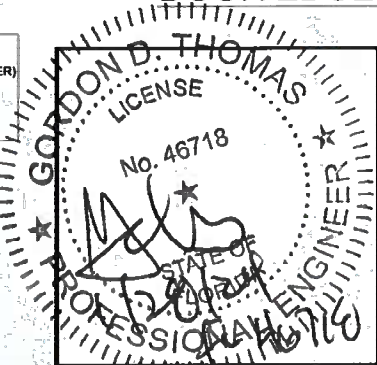








REVISIONS	
NO	DATE

GENSTORM LOUVER OUTSWING STEEL DOOR (LM)
gensteel
4950 Hickmore, St. Laurent, Quebec, Canada H4T 1K6
Tel: 514.733.3562
Fax: 514.733.1932
www.gensteeldoors.com










DATE	10/05/2023
SCALE	NIS.
DRAWN	
PROJECT	

DRAWING NO.
AD-09-002

SHEET 8 OF 8

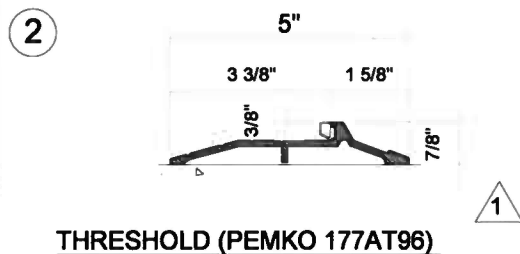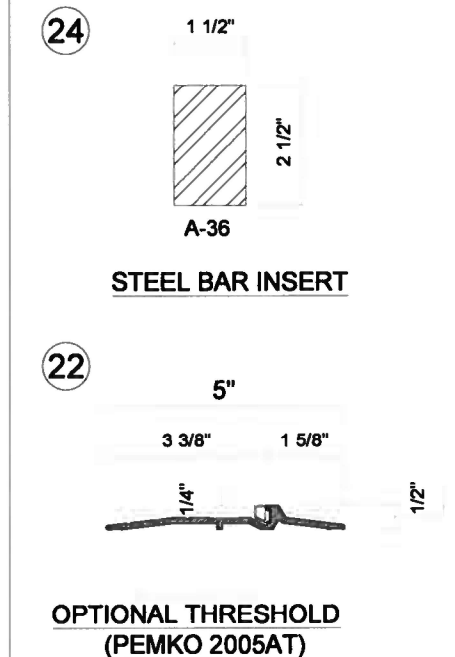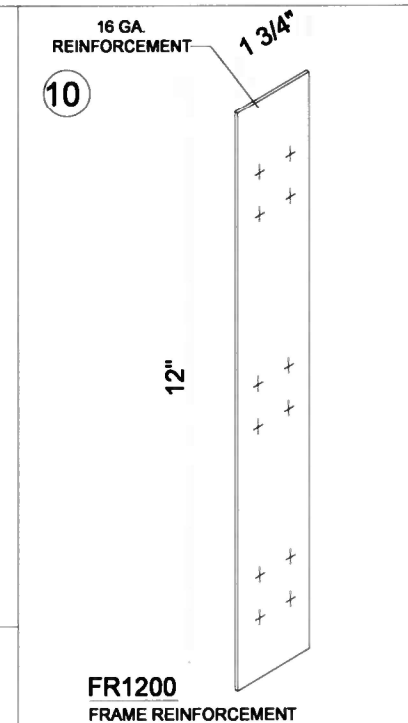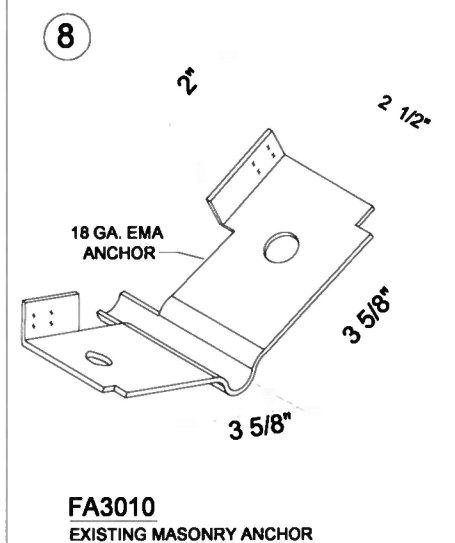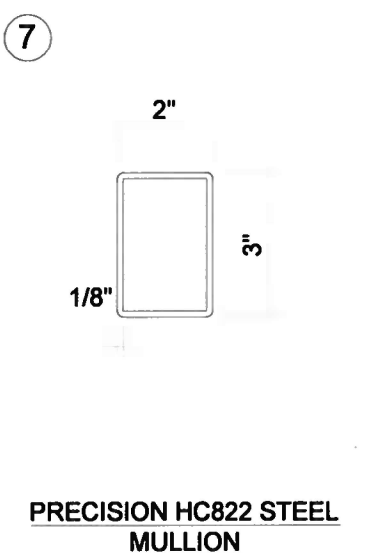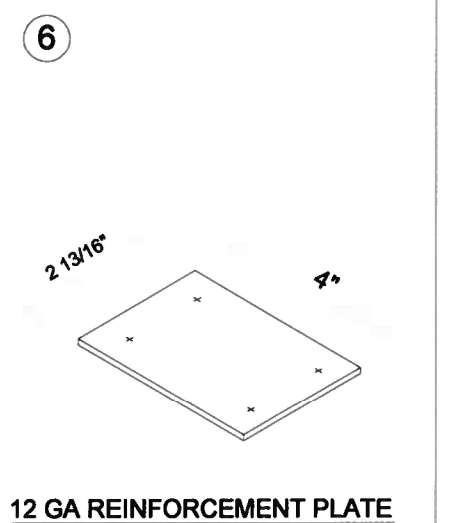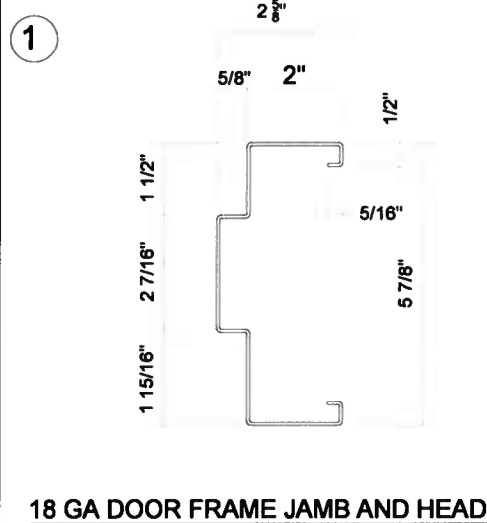

PRODUCT REVISED
as complying with the Florida
Building Code
NOA-No. **23-1207.08**
Expiration Date **07/14/2026**
By *Ishag I. Chande*
Miami-Dade Product Control

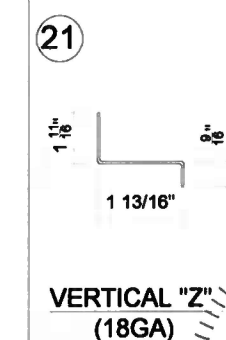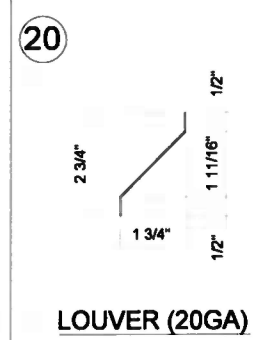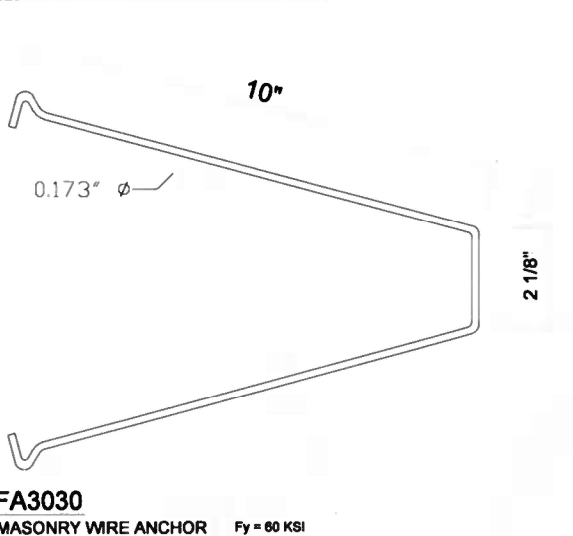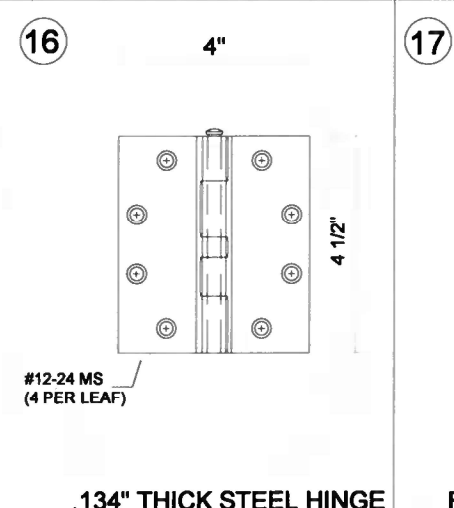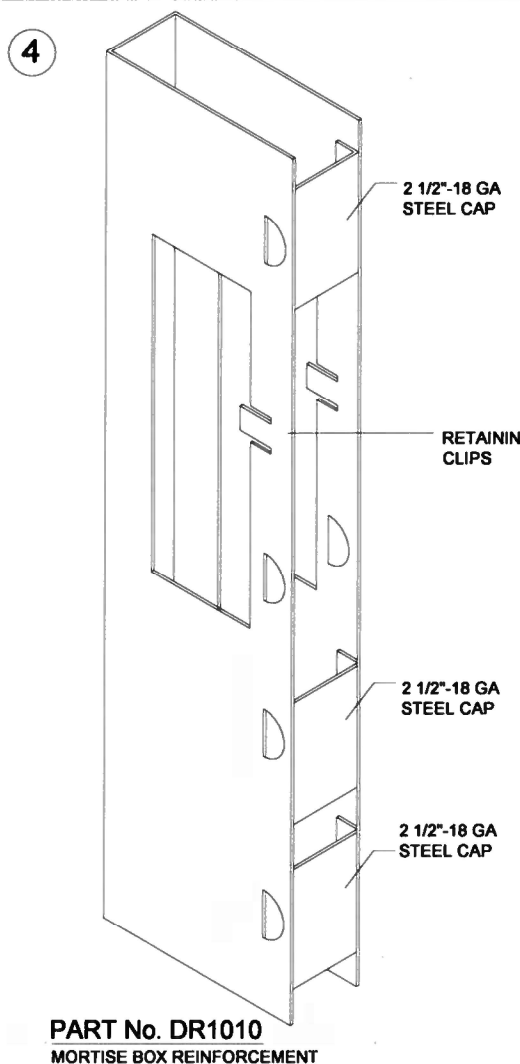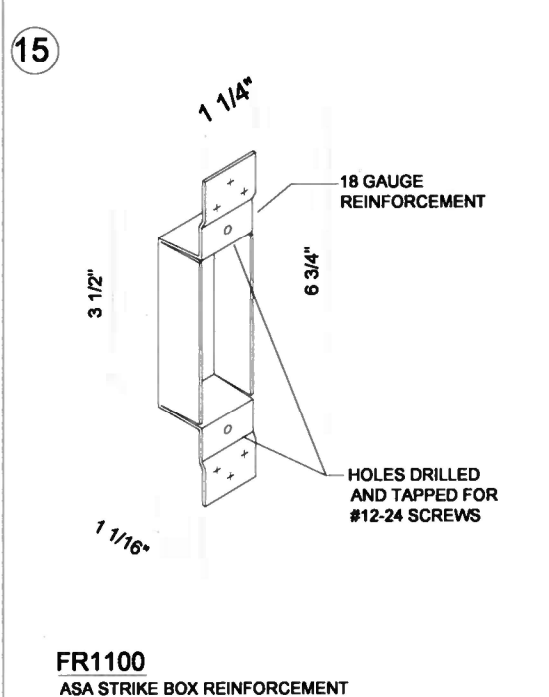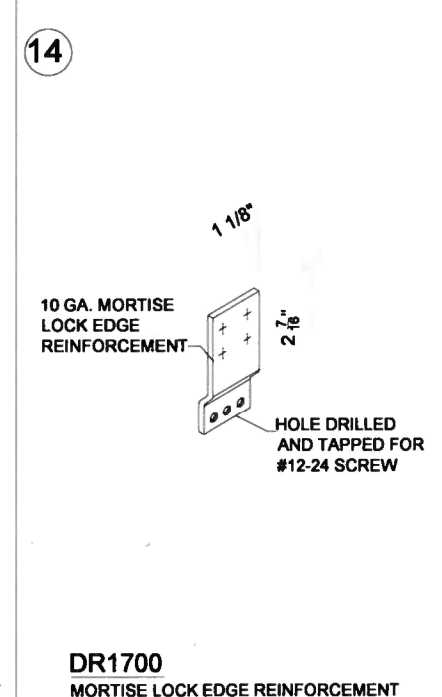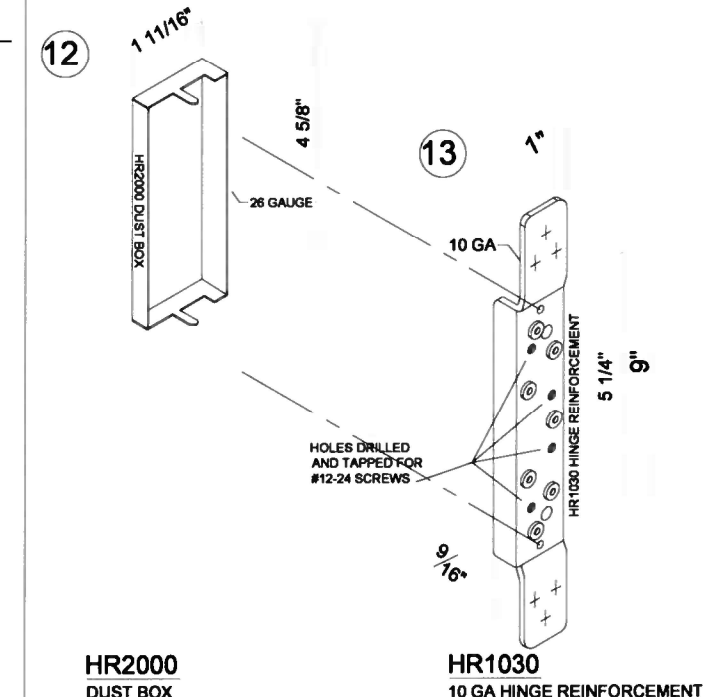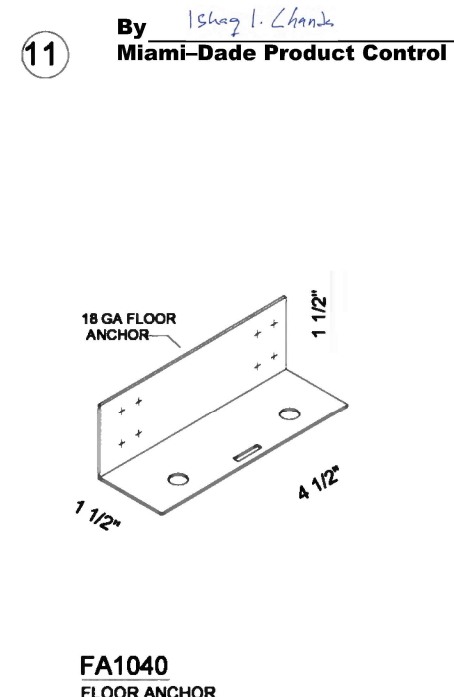

PRODUCT RENEWED
as complying with the Florida
Building Code
NOA-No. **26-0415.02**
Expiration Date: **07/14/2031**
By: *Manuel Perez*
Miami-Dade Product Control

22 GA GUSSET PLATE

GORDON D. THOMAS
LICENSE
No. 48718
STATE OF FLORIDA
PROFESSIONAL ENGINEER

NO.	DATE	DESCRIPTION

GENSTEEL
GENSTORM LOUVER OUTSWING STEEL DOOR (LMI)

gensteel


4950 Hickmore, St. Laurent, Quebec, Canada H4T 1K6
Tel: 514.733.1932 Fax: 514.733.3562
www.gensteeldoors.com

DATE	10/05/2023
SCALE	NTS.
DRAWN	
PROJECT	

DRAWING NO.	AD-09-002
SHEET	7 OF 8

BILL OF MATERIALS


ITEM	PART No.	MATERIAL	QTY.	DESCRIPTION	MANUFACTURER/SUPPLIER/ REMARKS
1	-	STEEL OR ST/ST	AS REQD.	FRAME HEAD/JAMB (5-7/8" x 2")	18 GA. (0.048MIN.) Fy= 42KSI MIN.
2	PMK177	ALUM.	1	THRESHOLD WITH THERMO SEAL INSERT 	PEMKO 177AT
3	-	STEEL OR ST/ST	AS REQD.	3/4" SQUARE DOOR PANEL SPOT WELDED GRILL AT EXTERIOR FACE	18 GA. (0.036MIN) Fy= 42 KSI MIN.
4	DR1010	STEEL	AS REQD.	MORTISE BOX REINFORCEMENT	GENSTEEL
5	P 387	-	AS REQD.	PEMKO 387 CLOSED CELL SPONGE WEATHERSTRIP	PEMKO
6	-	STEEL	AS REQD.	 2-3/16" x 4" 12 GA. STEEL REINFORCEMENT	GENSTEEL
7	HC822	STEEL	AS REQD.	 2" X 3" X 1/8" REMOVABLE MULLION	PRECISION HARDWARE HC822 Fy=46 KSI
8	FA3010	STEEL	AS REQD.	EXISTING MASONRY ANCHOR	GENSTEEL
9	SB453	-	AS REQD.	SURFACE BOLT	IVES SB453
10	FR1200	STEEL	AS REQD.	1-3/4" x 12" 16 GA. FRAME REINFORCEMENT	GENSTEEL
11	FA1040	STEEL	2	FLOOR ANCHOR 18 GA. (1-1/2" x 1-1/2" x 4-1/2" LG)	GENSTEEL
12	HR2000	STEEL	3 PER LEAF	HINGE DUSTBOX	GENSTEEL
13	HR1030	STEEL	3 PER LEAF	HINGE REINFORCEMENT WELDED TO FRAME	GENSTEEL
14	DR1700	STEEL	AS REQD.	MORTISE LOCK EDGE REINFORCEMENT WELDED	GENSTEEL
15	FR1100	STEEL	AS REQD.	ASA STRIKE BOX	GENSTEEL
16	179-454	STEEL	3 PER LEAF	DOREX, HAGER #179-454-15 HINGE	STANLEY
17	FA3030	STEEL	AS REQD.	MASONRY WIRE ANCHOR	.173 DIA. FY=60 KSI
18	-	STEEL	AS REQD.	20GA. DUSTBOX	GENSTEEL
19	-	STEEL	AS REQD.	2" x .105" PERFORATED STEEL PLATE	GENSTEEL
20	-	STEEL	AS REQD.	20 GA. LOUVER BLADES	GENSTEEL
21	-	STEEL	AS REQD.	VERTICAL "Z"	GENSTEEL
22	PMK 2005AT	ALUM.	AS REQD.	OPTIONAL THRESHOLD WITH THERMO SEAL INSERT	PEMKO 2005AT
23	PEMKO0315-N	-	1 PER LEAF.	WEATHERSTRIP AT BOTTOM OF PANEL	PEMKO
24	-	STEEL	1 PER MULLION	1 1/2" x 2 1/2" FULL LENGTH STEEL BAR REINFORMENT	A36 PRECISION HARDWARE HC822 INSERT
25	PEMKO P375	-	AS REQD.	PEMKO 375CR ASTRAGAL WITH SPONGE NEOPRENE	PEMKO WEATHERSTRIPPING
26	HONEYCOMB	ALUM.	AS REQD.	INSIDE OF DOOR PANEL	GENSTEEL

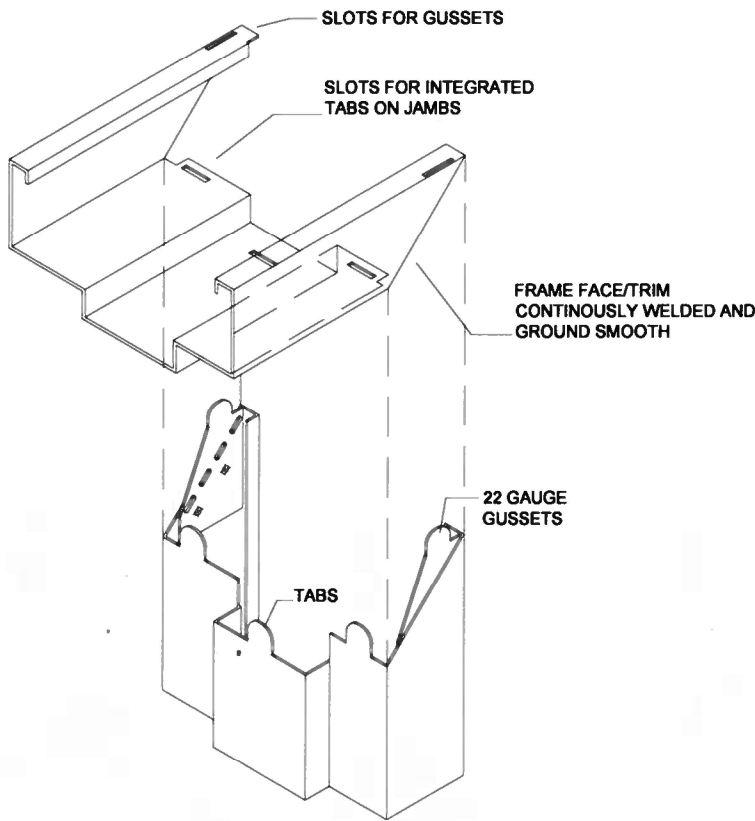

CORNER FRAME CONSTRUCTION

PRODUCT REVISED
as complying with the Florida
Building Code
NOA-No. **23-1207.08**
Expiration Date**07/14/2026**
By Ishag I. Chande
Miami-Dade Product Control

PRODUCT RENEWED
as complying with the Florida
Building Code
NOA-No. **26-0415.02**
Expiration Date: **07/14/2031**
By: Manuel Perez
Miami-Dade Product Control

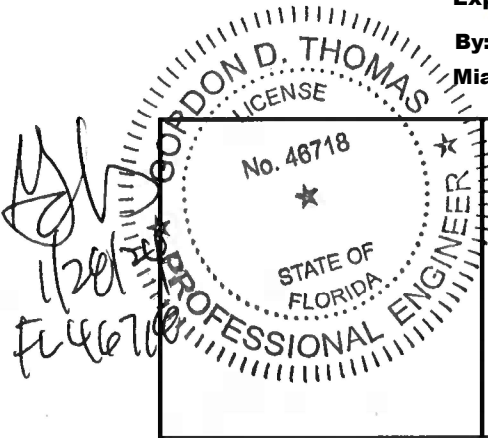

REVISIONS	
NO	DESCRIPTION

GENSTEEL LOUVER OUTSWING STEEL DOOR (LMI)

Gensteel

4950 Hickmore, St. Laurent, Quebec, Canada H4T 1K6
Tel: 514.733.1932 Fax: 514.733.3562
www.gensteeldoors.com

DATE	10/05/2023
SCALE	NTS.
DRAWN	
PROJECT	

DRAWING NO.
AD-09-002

SHEET 8 OF 8